THIS DRAWING IS COPYRIGHT, AND REMAINS THE PROPERTY OF HUMPHREYS TEAL PARTNERSHIP. IT MUST NOT BE REPRODUCED, USED, DISCLOSED OR TRANSMITTED TO THIRD PARTIES IN ANY FORM, IN WHOLE OR IN PART, WITHOUT PRIOR WRITTEN PERMISSION.

DO NOT SCALE!
ALL DIMENSIONS SHOULD BE CHECKED ON SITE BEFORE WORK COMMENCES

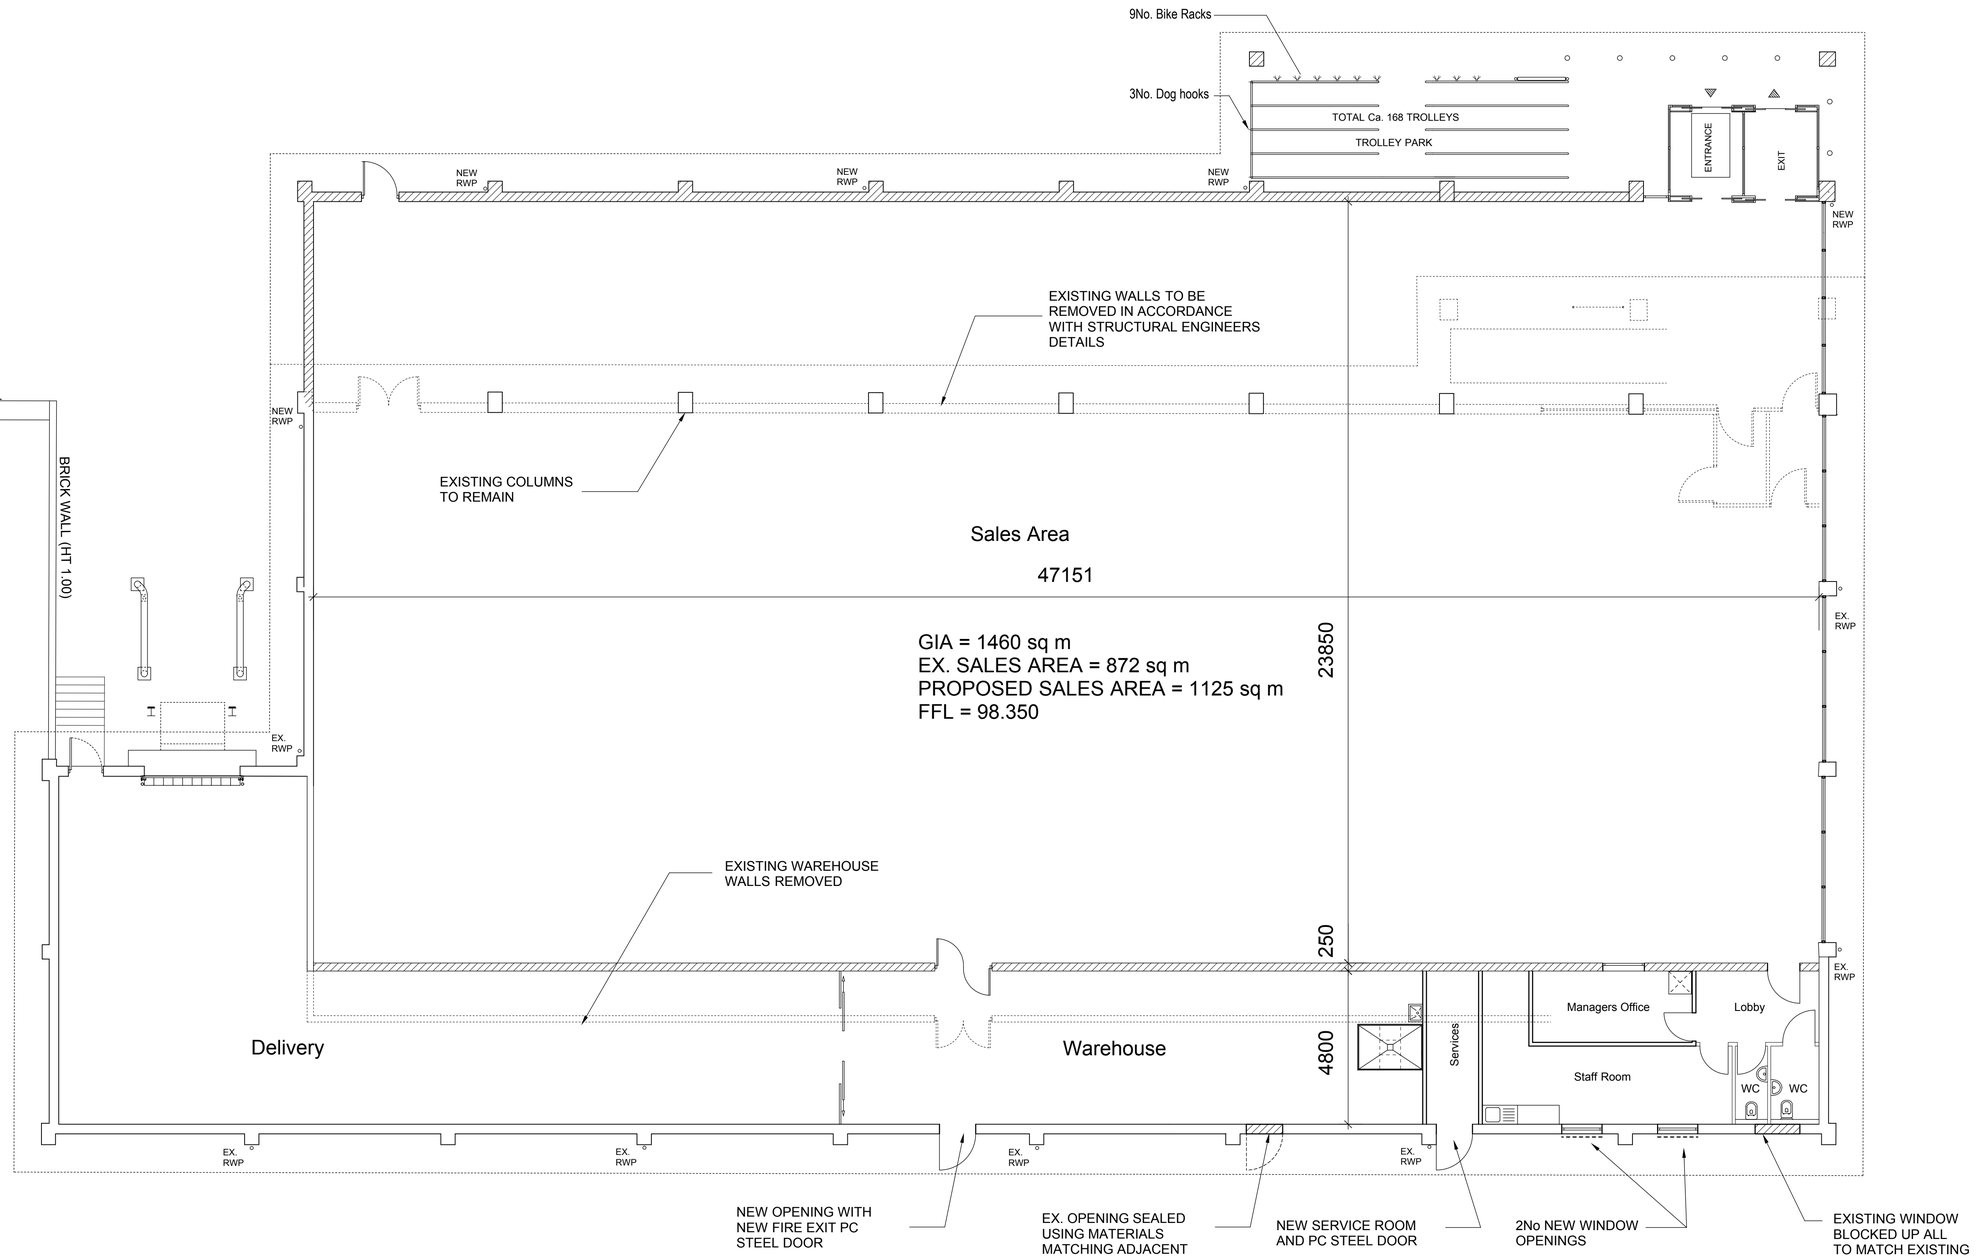

Rev.	Date	Description	Drawn
H	19.03.10	2 no. canopy columns omitted	MH
G	22.02.10	FE handed, FFL added, window mullions adjusted, managers office increased to 5m, entrance canopy increased to 5.1m wide, ex. piers adjusted	MH
F	17.02.10	Ex. columns to remain, night cage added	MH
E	15.02.10	Changes to Staff Areas and services	APJ
D	26.01.10	Updated	MH
C	26.01.10	Notes amended, FE repositioned	MH
B	25.01.10	Fire door added to rear, Bike racks and dog hooks added	MU
A	21.01.10	Services room added, spec dock leveller added, windows adjacent entrance / exit pod reverted to spec, trolley bay shortened.	MH

humphreys teal partnership
architects

Priory Park Lodge
Aberford
Leeds
LS25 3DF

T:(0113) 281 2020
F:(0113) 281 3232
W: www.humphreysteal.com
E: architects@humphreysteal.com

client
Lidl UK GmbH

project
Hawley Road, Hinckley

drawing title
Proposed Floor Plan

date	December 2009				
status	Planning				
scale	1:100 @ A1				
drawn	DW	checked	MH		
job no.	931	dwg no.	04	rev.	H