


Mark Wood
32 Duport Road
Burbage
LE10 2RN

Single Storey Rear Living Room Extension


Location Plan

1 : 500
1 : 1250


2023- 35 - 01

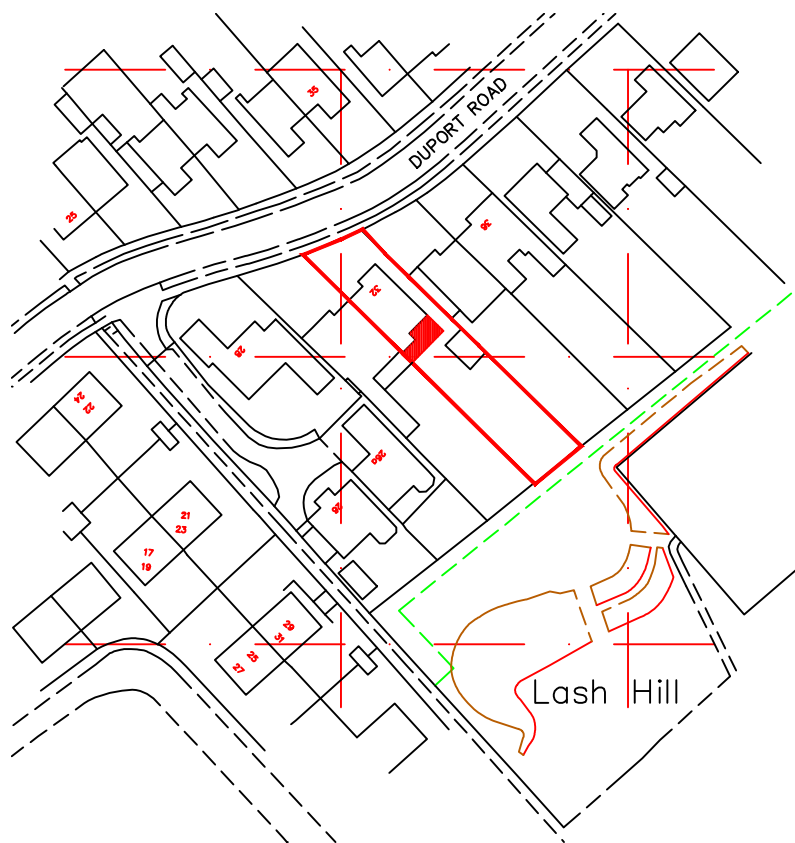

Location Map
scale 1:1250

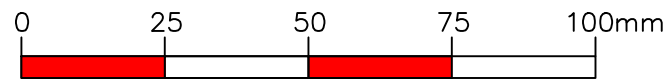

North

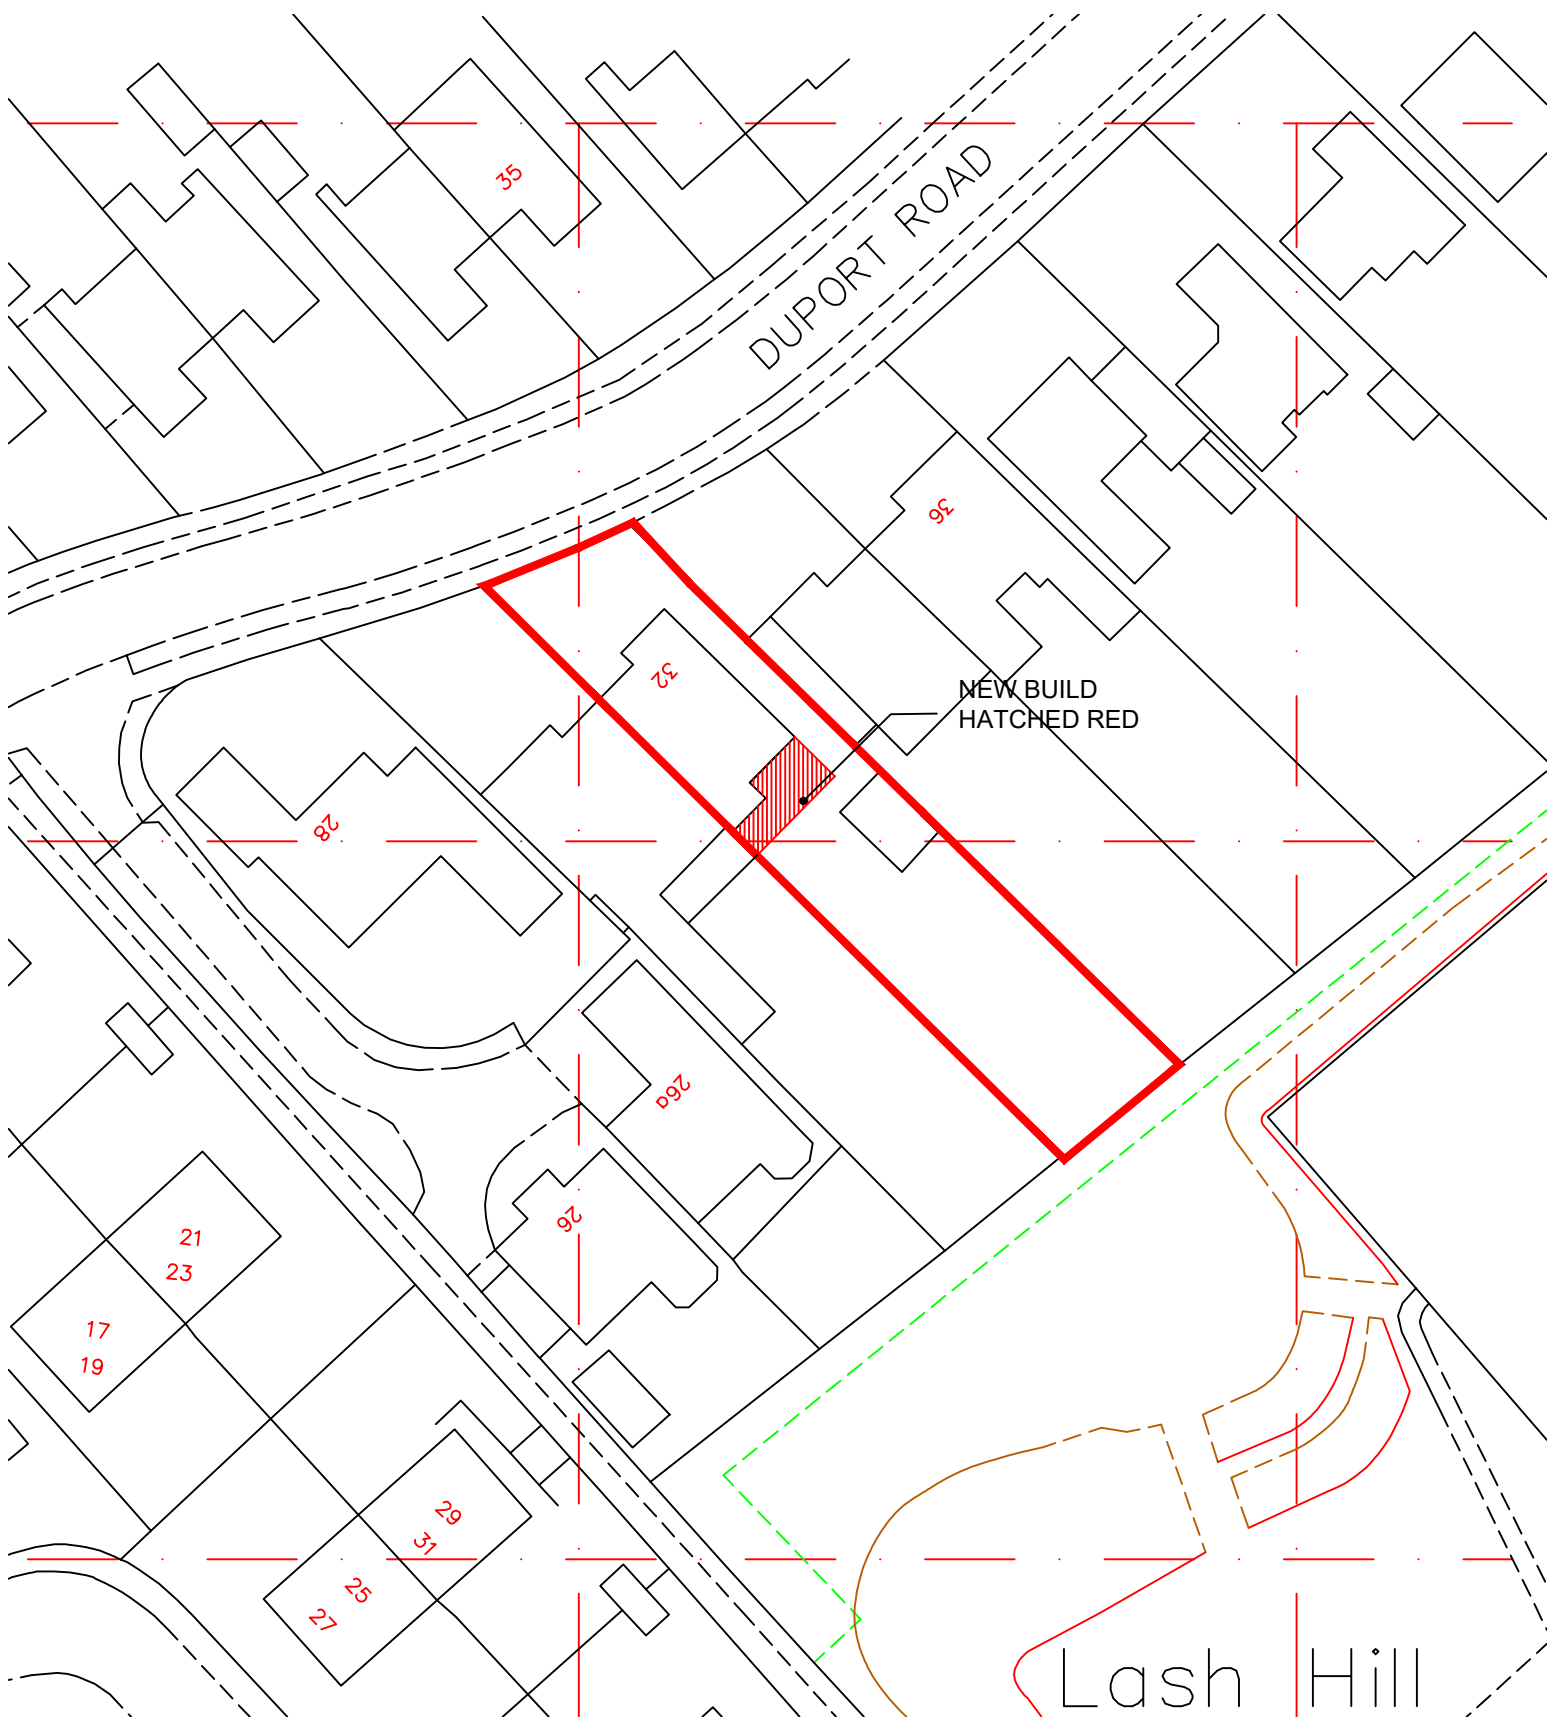

Block Plan
scale 1:500