


29 Riverside Close, Sheepy Magna - Dropped Kerb Dimensions

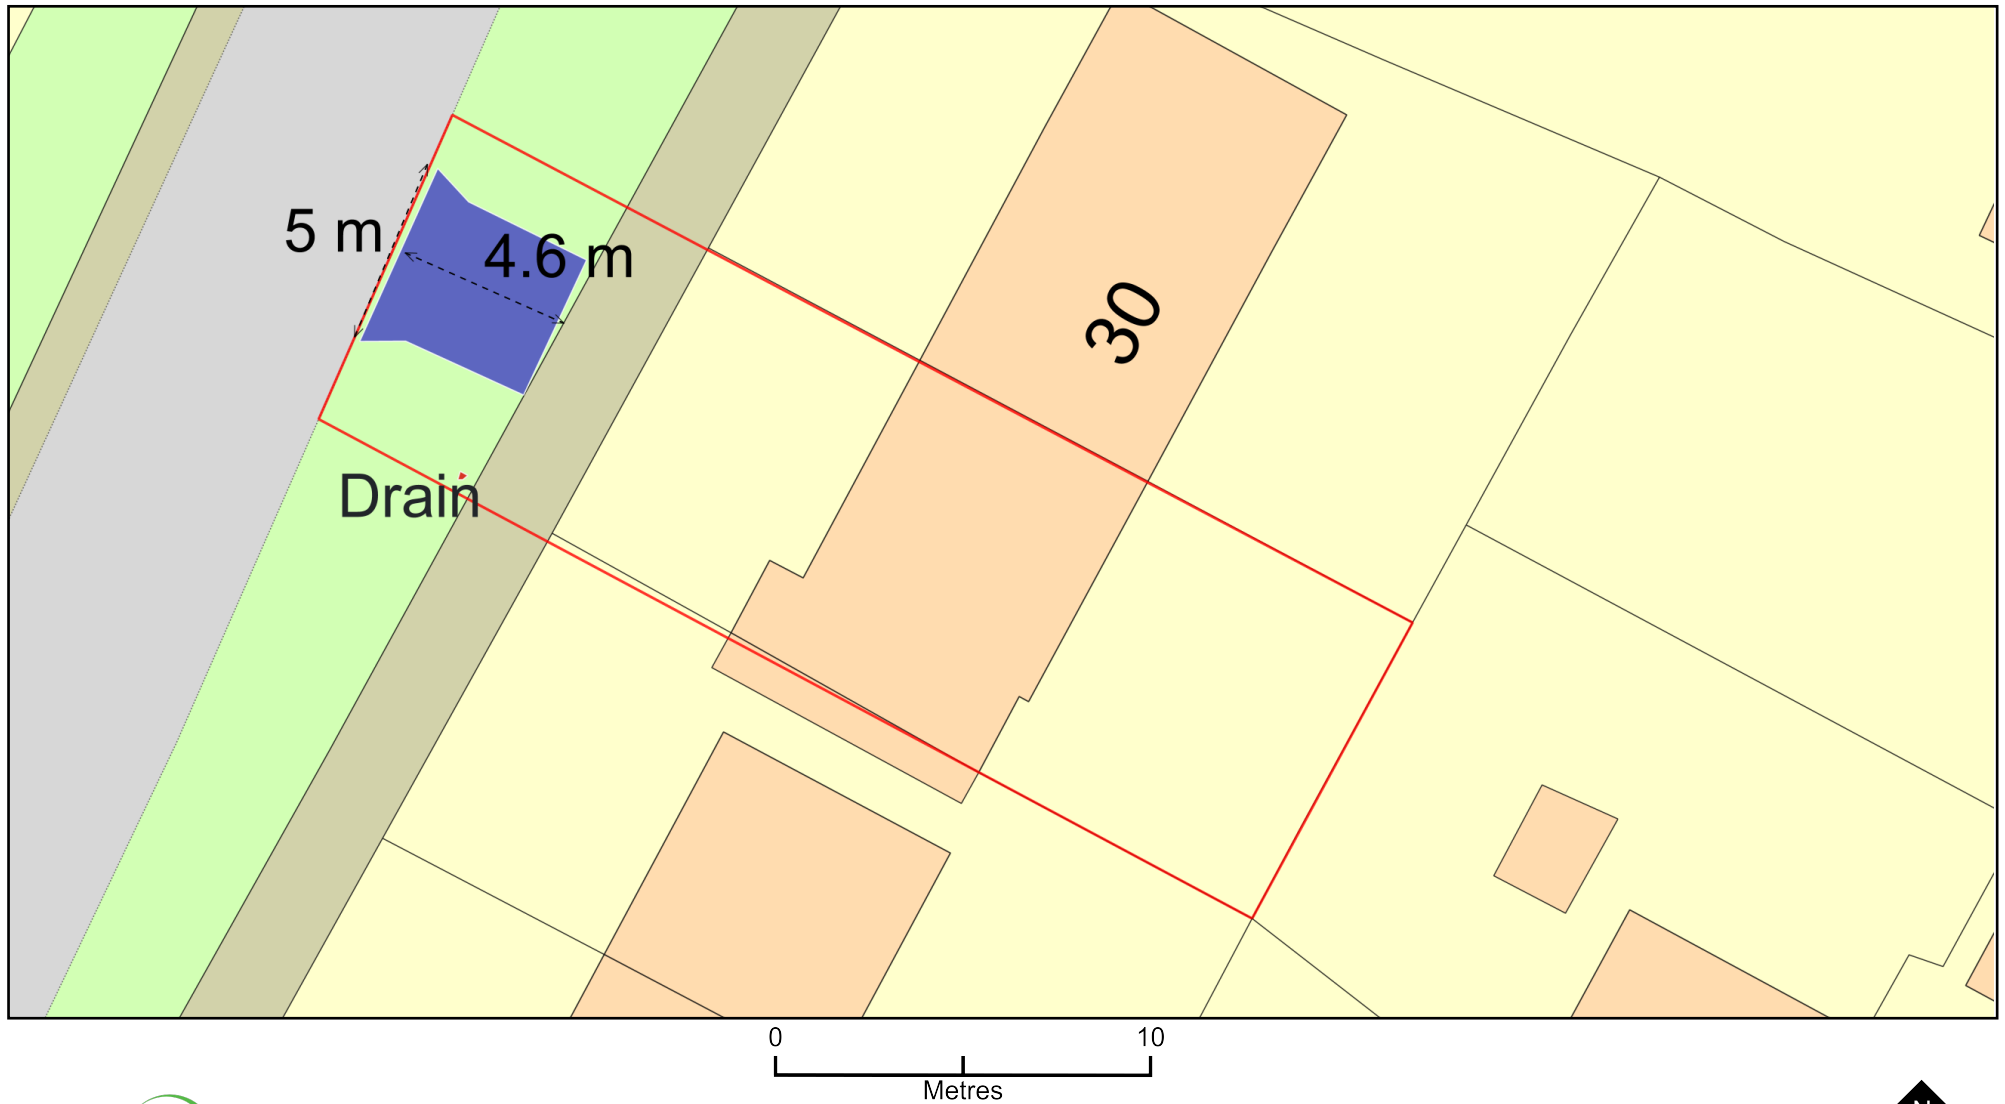

Plan Produced for: HBBC Planning

Date Produced: 22 Dec 2023

Plan Reference Number: TQRQM23356104836846

Scale: 1:200 @ A4

© Crown copyright and database rights 2023 OS 100042766