



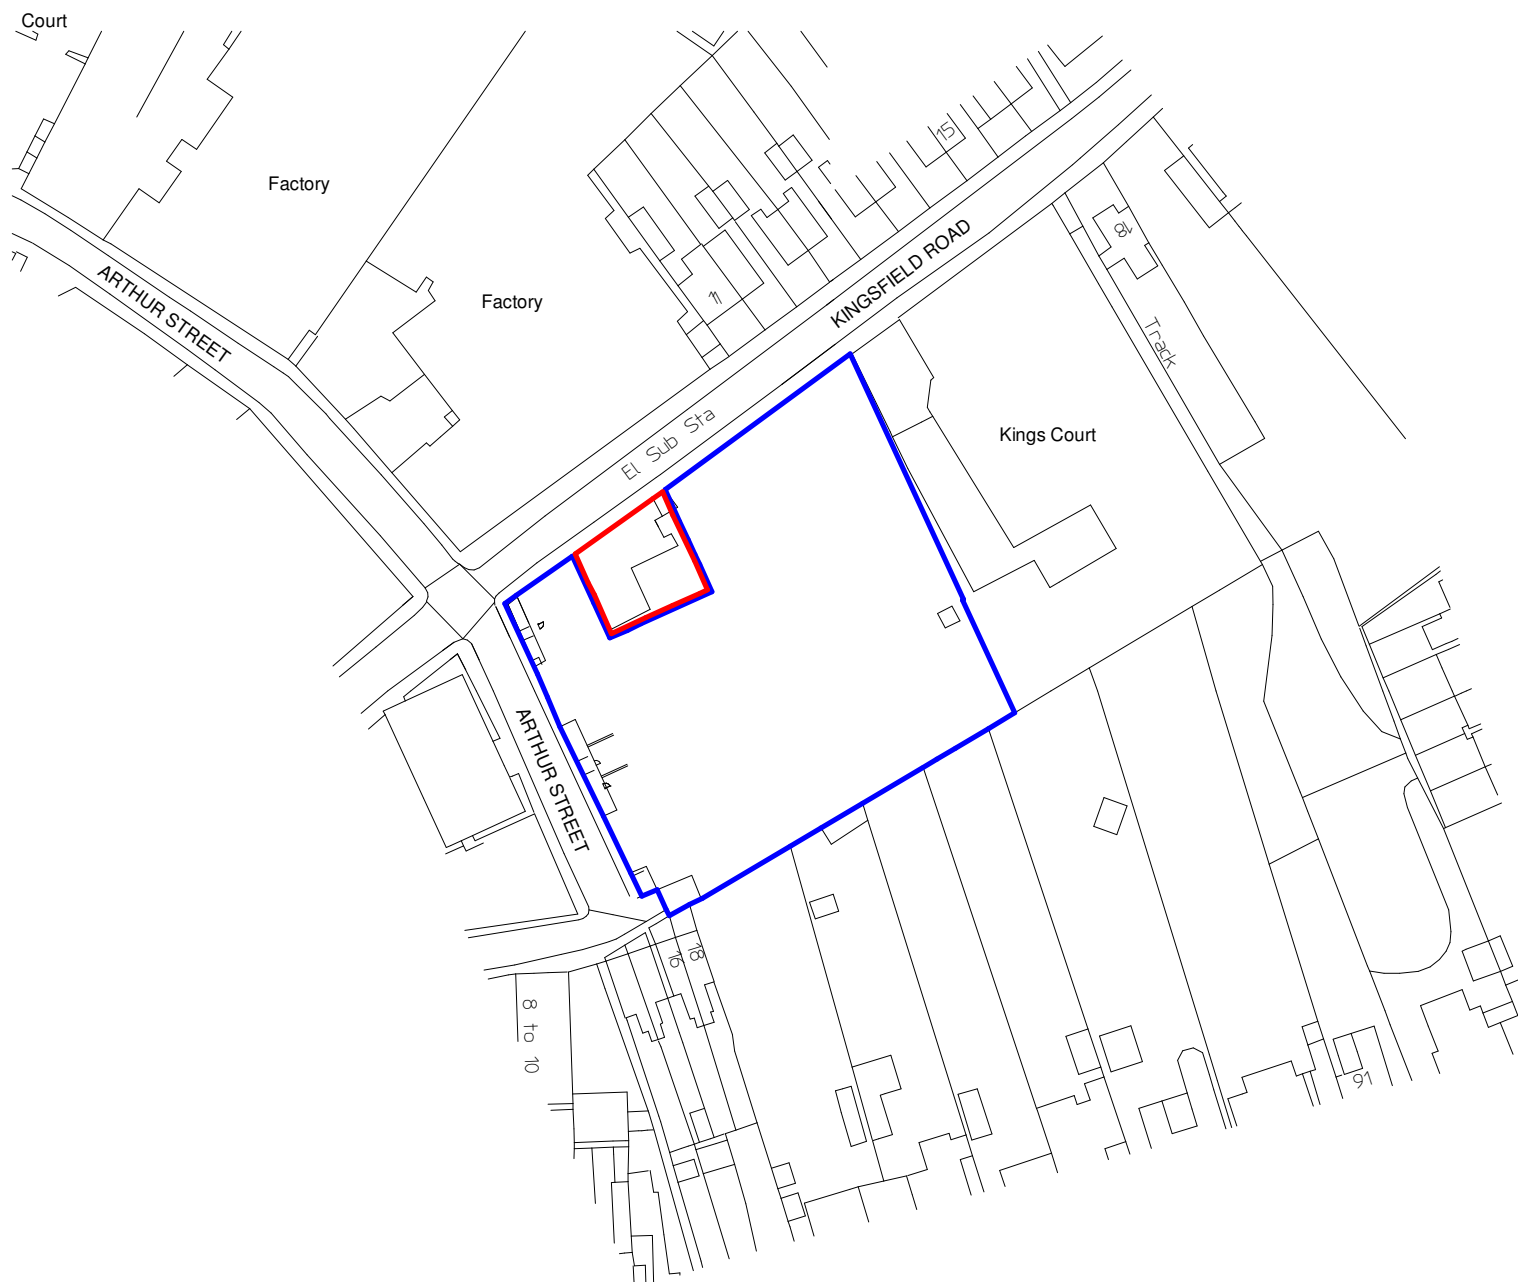

Ordnance Survey, (c) Crown Copyright 2020. All rights reserved. Licence number 100022432

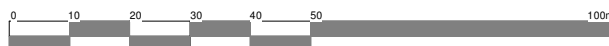

Client Limelight Beds					
Project Limelight Beds Arthur Street, Barwell		Scale 1:1250	Sheet A4		
		Date Dec 2023		Drawing No. 00	19 Station Road Hinckley Leicestershire LE10 1AW Tel: 01455 635 665 Fax: 01455 618 971 www.hayward-architects.co.uk
Drawing Location plan		Author ZLM	Checked by -		
THE COPYRIGHT OF THIS DRAWING IS VESTED IN HAYWARD ARCHITECTS LTD. REPRODUCTION IN ANY FORM, EITHER IN WHOLE OR IN PART IS FORBIDDEN WITHOUT THE PRIOR WRITTEN PERMISSION OF THE COPYRIGHT HOLDER. DO NOT SCALE FROM DRAWING AND ONLY FIGURED DIMENSIONS ARE TO BE USED					Drawing Status PLANNING