
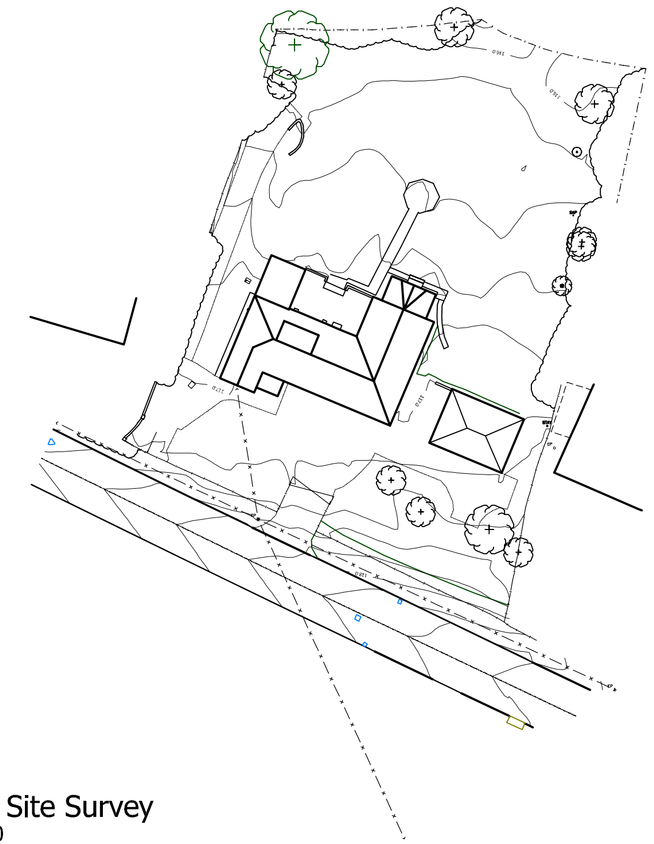


Existing Site Survey
Scale 1:500

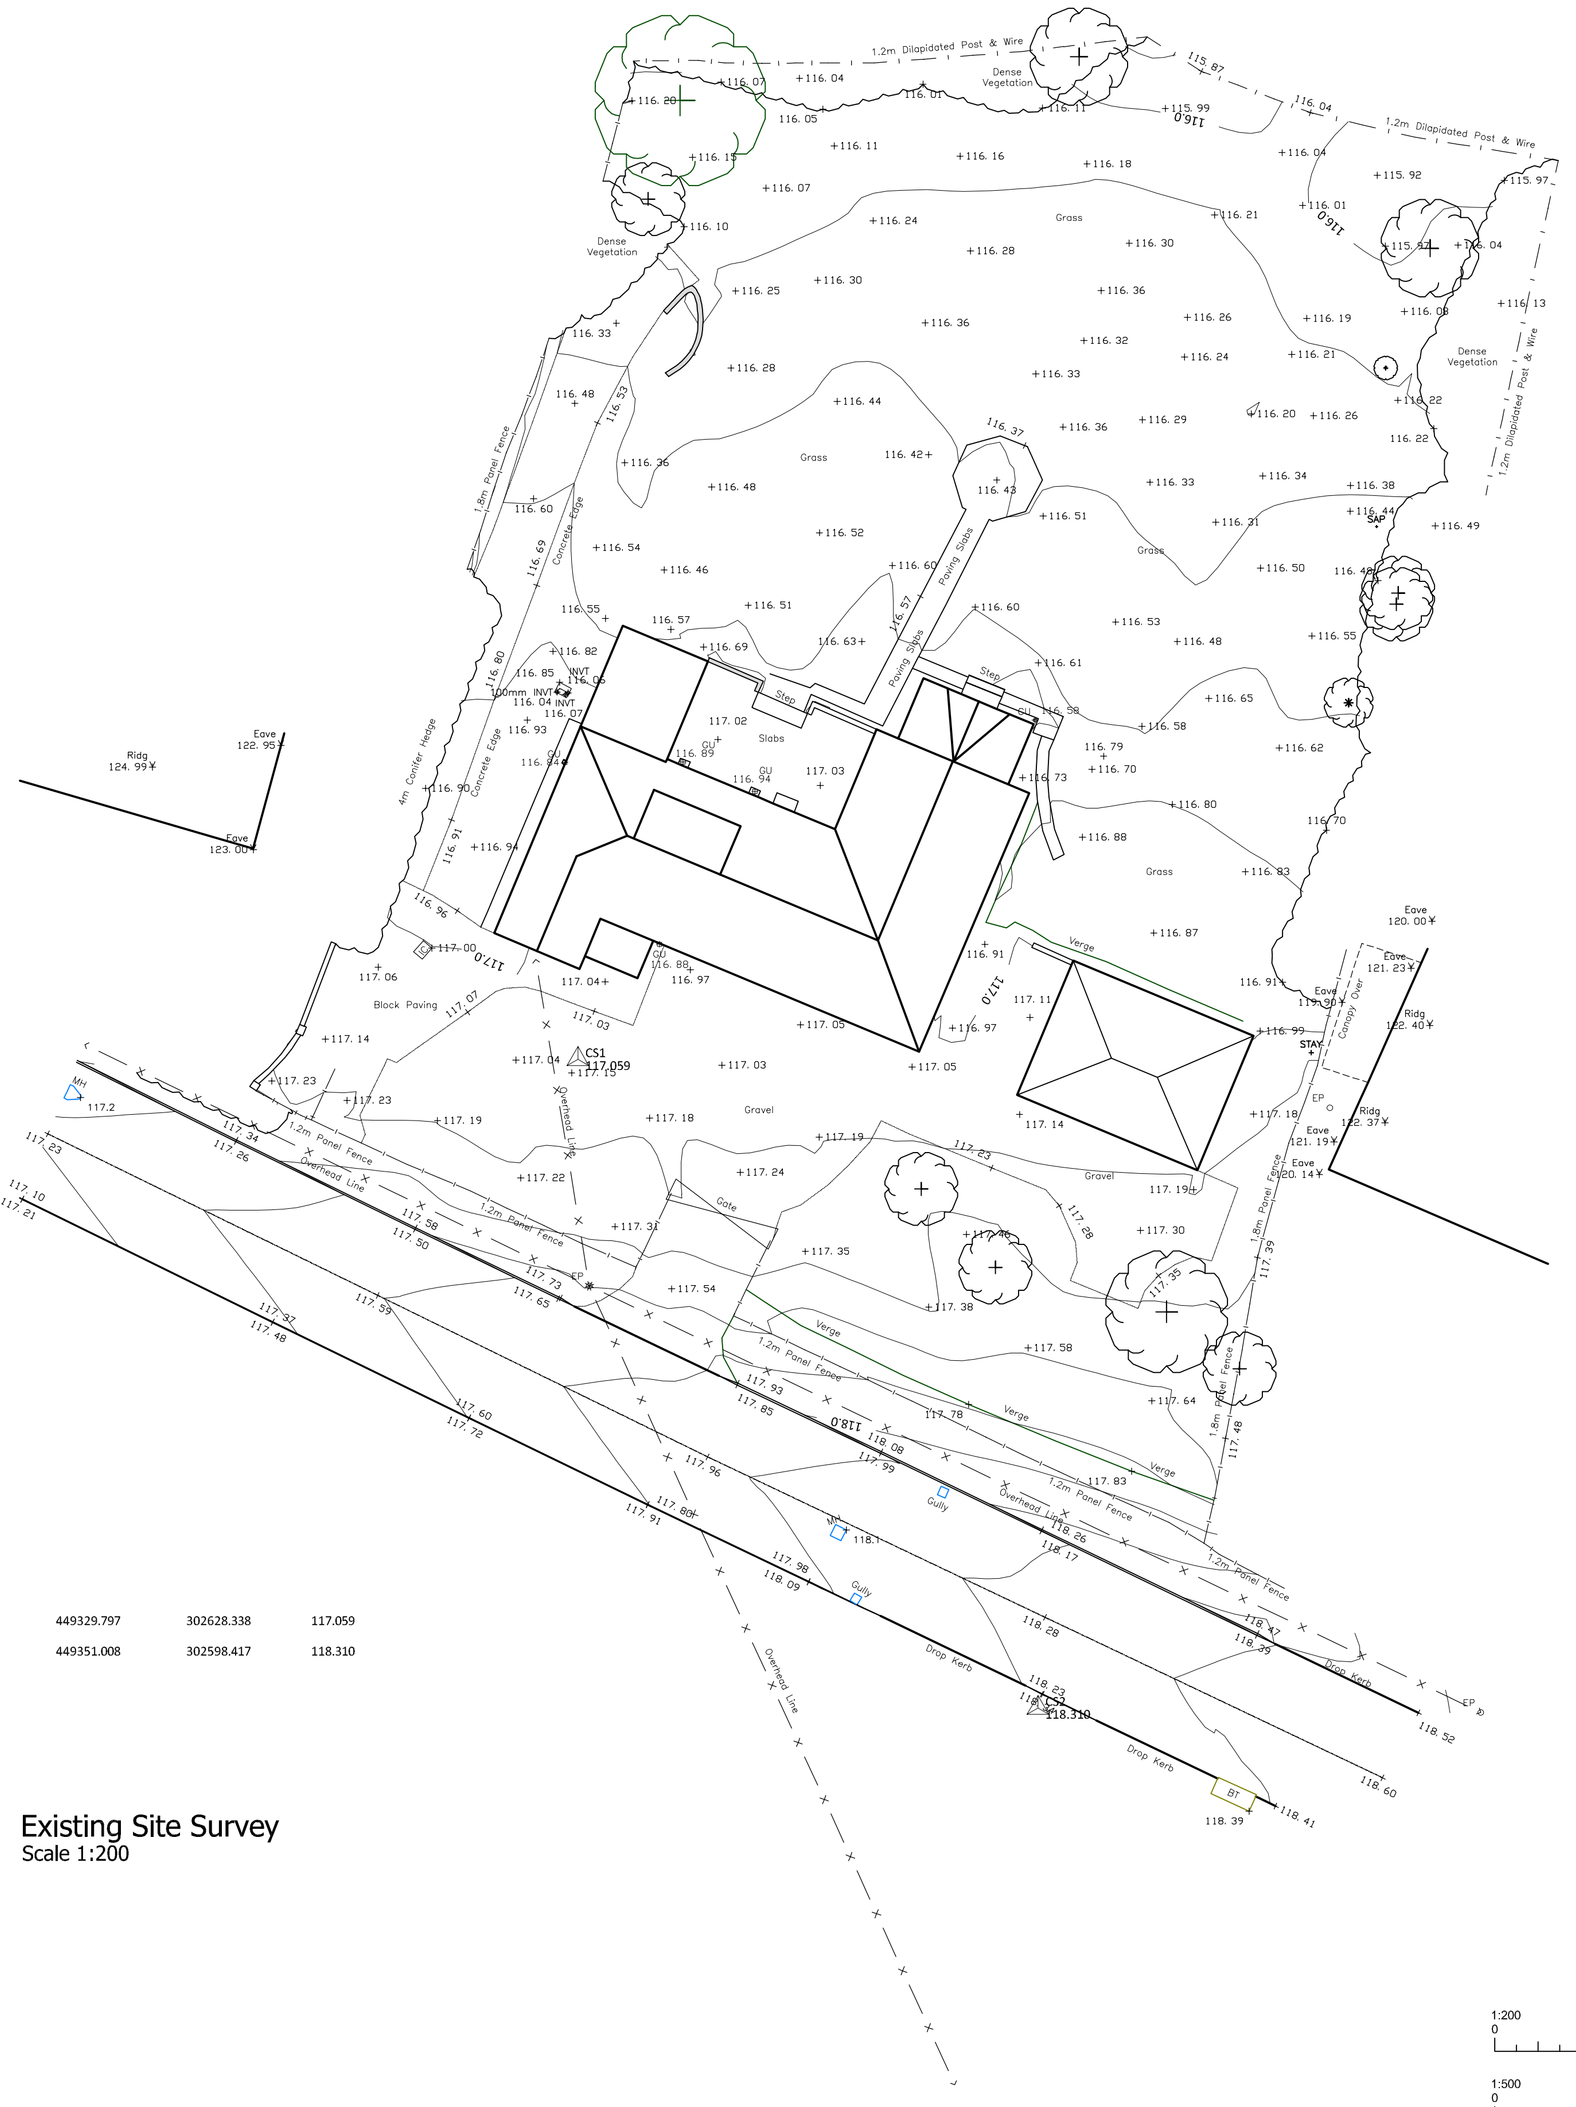

CS1	449329.797	302628.338	117.059
CS2	449351.008	302598.417	118.310

Existing Site Survey
Scale 1:200

Indicative North

1:200 Metres 0 4 8 12

1:500 Metres 0 10 20 30

Revisions :

Figured dimensions must be taken in preference to scaled dimensions and any discrepancies are to be referred to David Granger Architectural Design Limited. Contractors, subcontractors and suppliers must verify all dimensions on site before commencing any work or making any workshop drawings. All drawings are copyright of David Granger Architectural Design Limited. Ordnance Survey Data © Crown Copyright. All rights reserved. Licence No. AR100020449. Landmark Ref. LIG0816

DAVID GRANGER
ARCHITECTURAL DESIGN LIMITED

Project
Wise Acre
Leicester Lane
Desford
Leicestershire

Drawing Title
Topographical Survey
Sheet 1 of 1

Client
Mr & Mrs D. Patel

Drawing No.
19.3676.01

Date
March 2019

Scale (A1 Size)
As Shown

Drawn by
DJ

Checked by
MP

The Old Cottage Hospital, Leicester Road,
Ashby-de-la-Zouch, Leicestershire, LE65 1DB
Tel: 01530 560939
www.davidgrangerdesign.com
Company Reg. No. 5068912