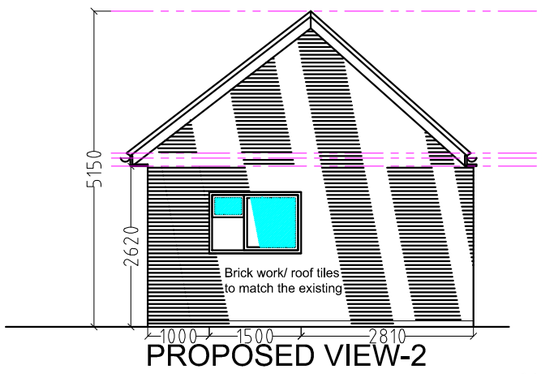

PROPOSED VIEW-2

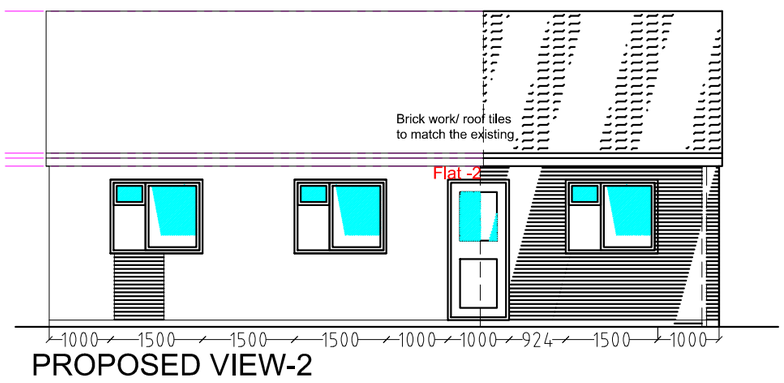

PROPOSED VIEW-2

NOTES:

1- ALL NEW EXTERNAL FINISHES WILL BE CARRIED OUT IN MATERIALS TO MATCH EXISTING FACING WORK, IN PARTICULAR THE FACING BRICKS AND ROOFING TILES IN TERMS OF SIZE, COLOUR AND TEXTURE.

2-ALL CALCULATION, GENERAL NOTES, BUILDING SPECIFICATIONS, DETAILS AND SECTION WILL BE SUBMITTED AT BUILDING REGULATIONS STAGE.

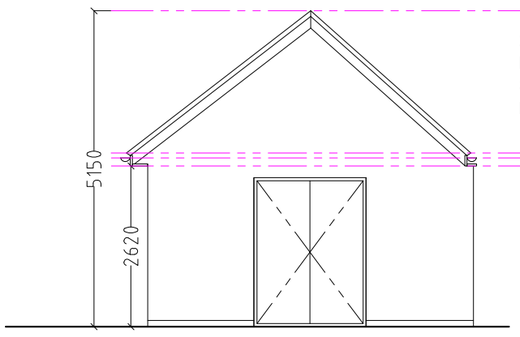

EXISTING VIEW-2

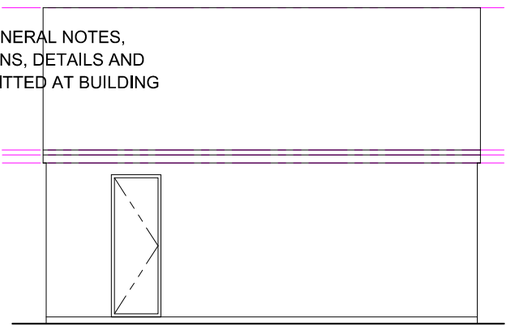

EXISTING VIEW-2

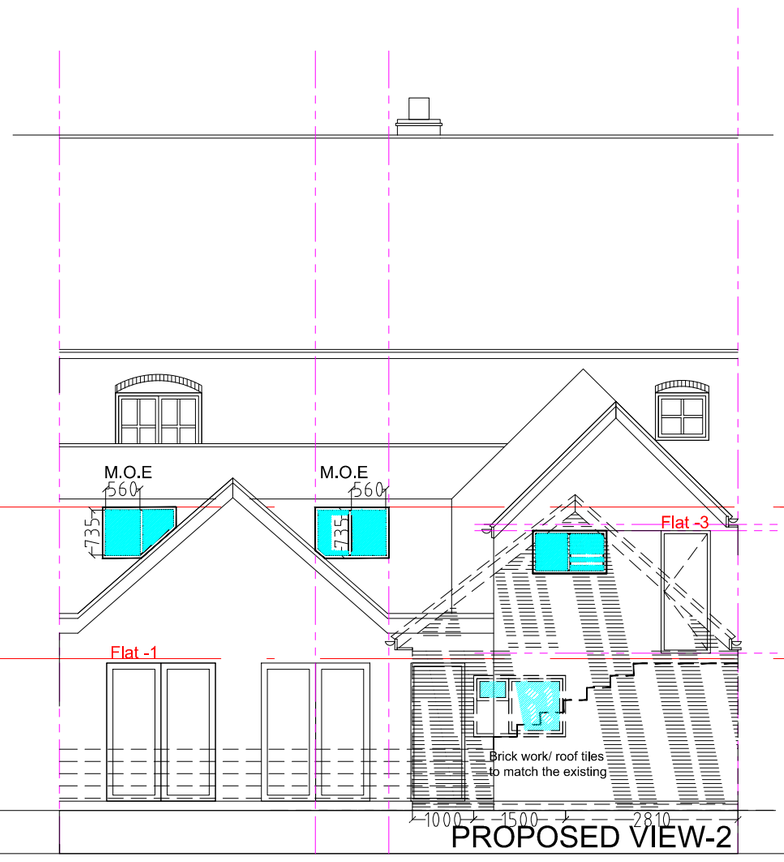

PROPOSED VIEW-2

PROPOSED REAR ELEVATION

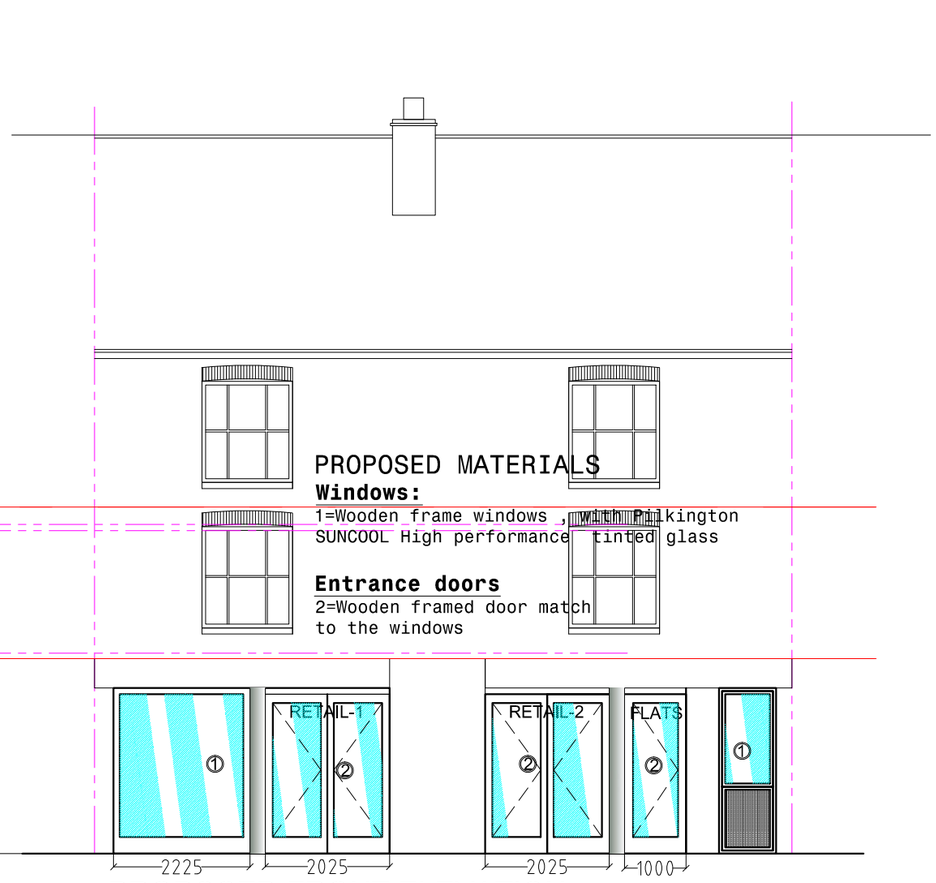

PROPOSED FRONT ELEVATION

NOTES:

1- ALL NEW EXTERNAL FINISHES WILL BE CARRIED OUT IN MATERIALS TO MATCH EXISTING FACING WORK, IN PARTICULAR THE FACING BRICKS AND ROOFING TILES IN TERMS OF SIZE, COLOUR AND TEXTURE.

2-ALL CALCULATION, GENERAL NOTES, BUILDING SPECIFICATIONS, DETAILS AND SECTION WILL BE SUBMITTED AT BUILDING REGULATIONS STAGE.

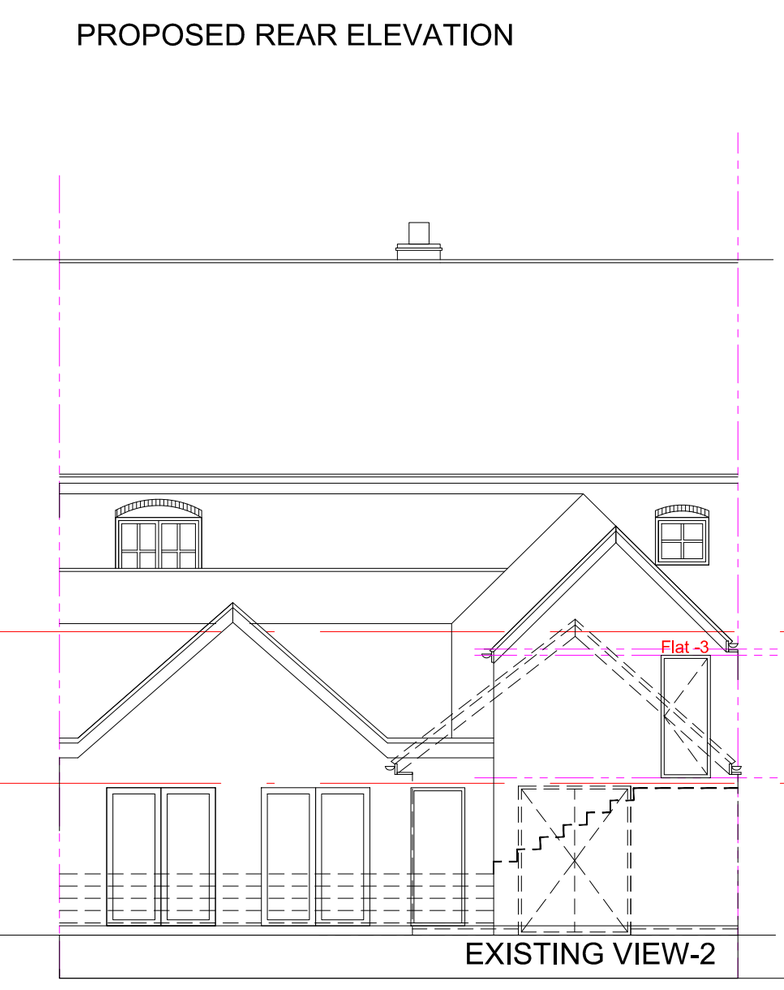

EXISTING REAR ELEVATION

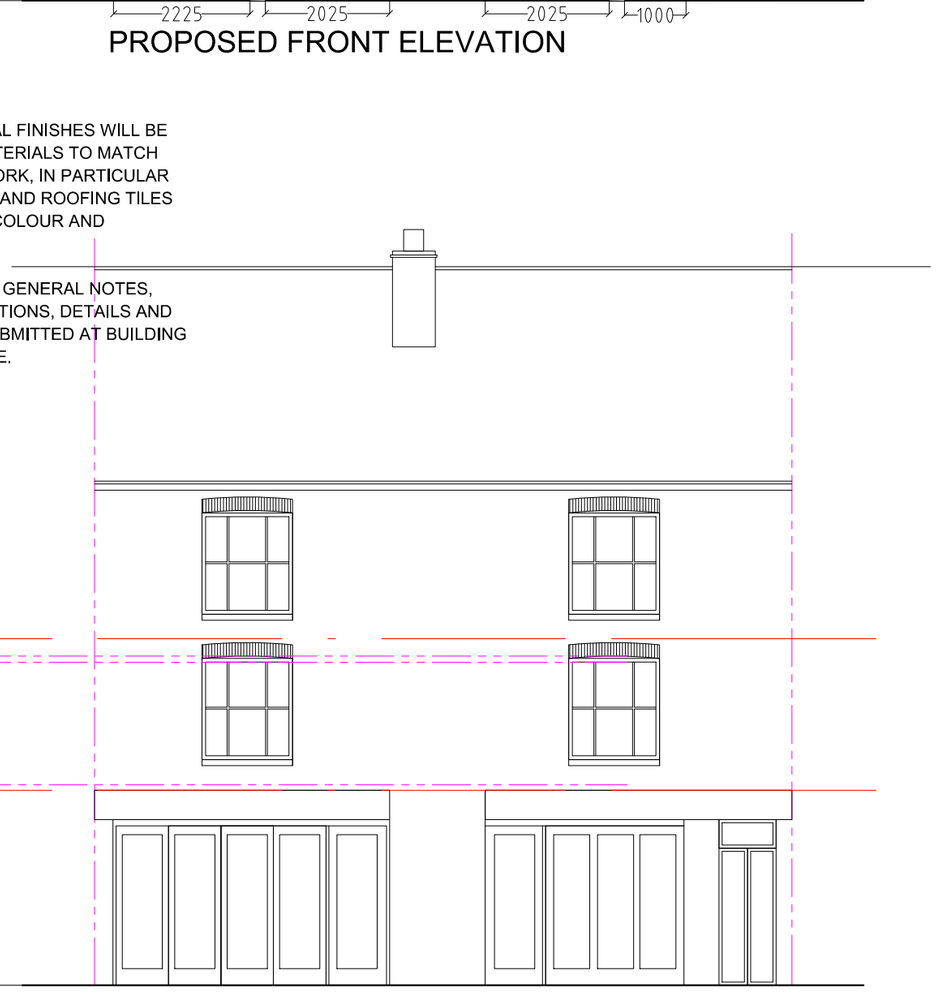

EXISTING FRONT ELEVATION

REV-1:Change doors and windows finishes to wooden frame

K.M.C *Specialist in: New Built Extensions, Alterations, Loft Conversion*	PROJECT: 1-3 REGENT STREET, HINCKLEY, LE10 0AZ		
	JOB TITLE: CONVERSION OF EXISTING BUILDING INTO TWO RETAIL SHOPS AND SINGLE STOREY REAR EXTENSION, INTERNAL ALTERATION TO FORM 6 SELF CONTAINED FLATS		
CONSULTANCY SERVICES	DRG No: KMC-7017-4		REV-1
Tel: 0116 2210913 0788 6232199	SIZE A2	DRAWN: K.MORAD	SCALE 1:100 DATE 13.06.2011