N

DEVELOPMENT SERVICES

- 7 JAN 2008

RECEIVED

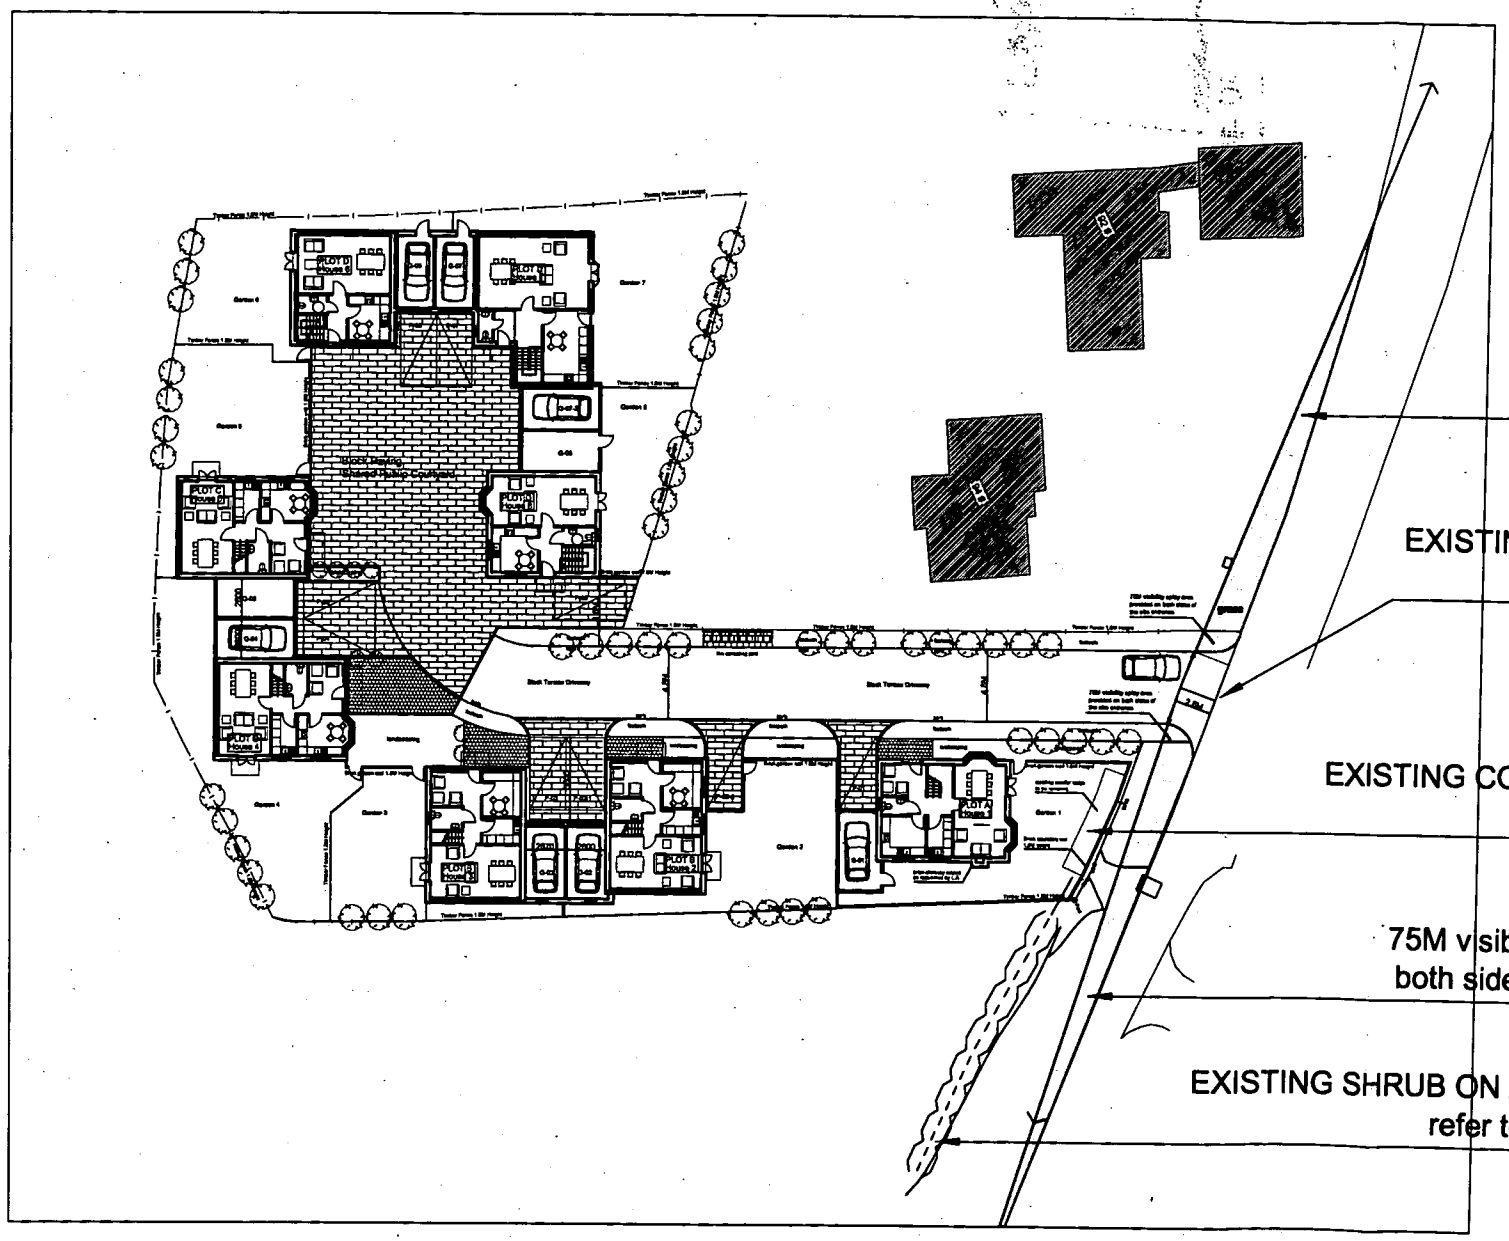

75M visibility splay area provided on both sides of the vehicular entrance

EXISTING VEHICULAR ENTRANCE TO THE SITE

EXISTING CONIFER HEDGE TO BE REMOVED refer to photo P-1

75M visibility splay area provided on both sides of the vehicular entrance

EXISTING SHRUB ON ADJOING SITE refer to photo P-2,P-3

rev. date content

clark • birch • perkins
architects
interior designers • project managers
44 THE ROPEWALK, NOTTINGHAM NG1 5EL
TEL: 0115 948 1144 FAX: 0115 958 0976

project
Mill Lane,
Earl Shilton,

drawing title
Proposed Block Plan

scale 1:500 date SEP 2007
by TG status planning

drawing number 3930 PLN (site) 003 revision -

reproduction subject to copyright

original sheet size A3