


Proposed Residential Development at Ashby Rd, Stapleton

Proposed Landscaping Plan

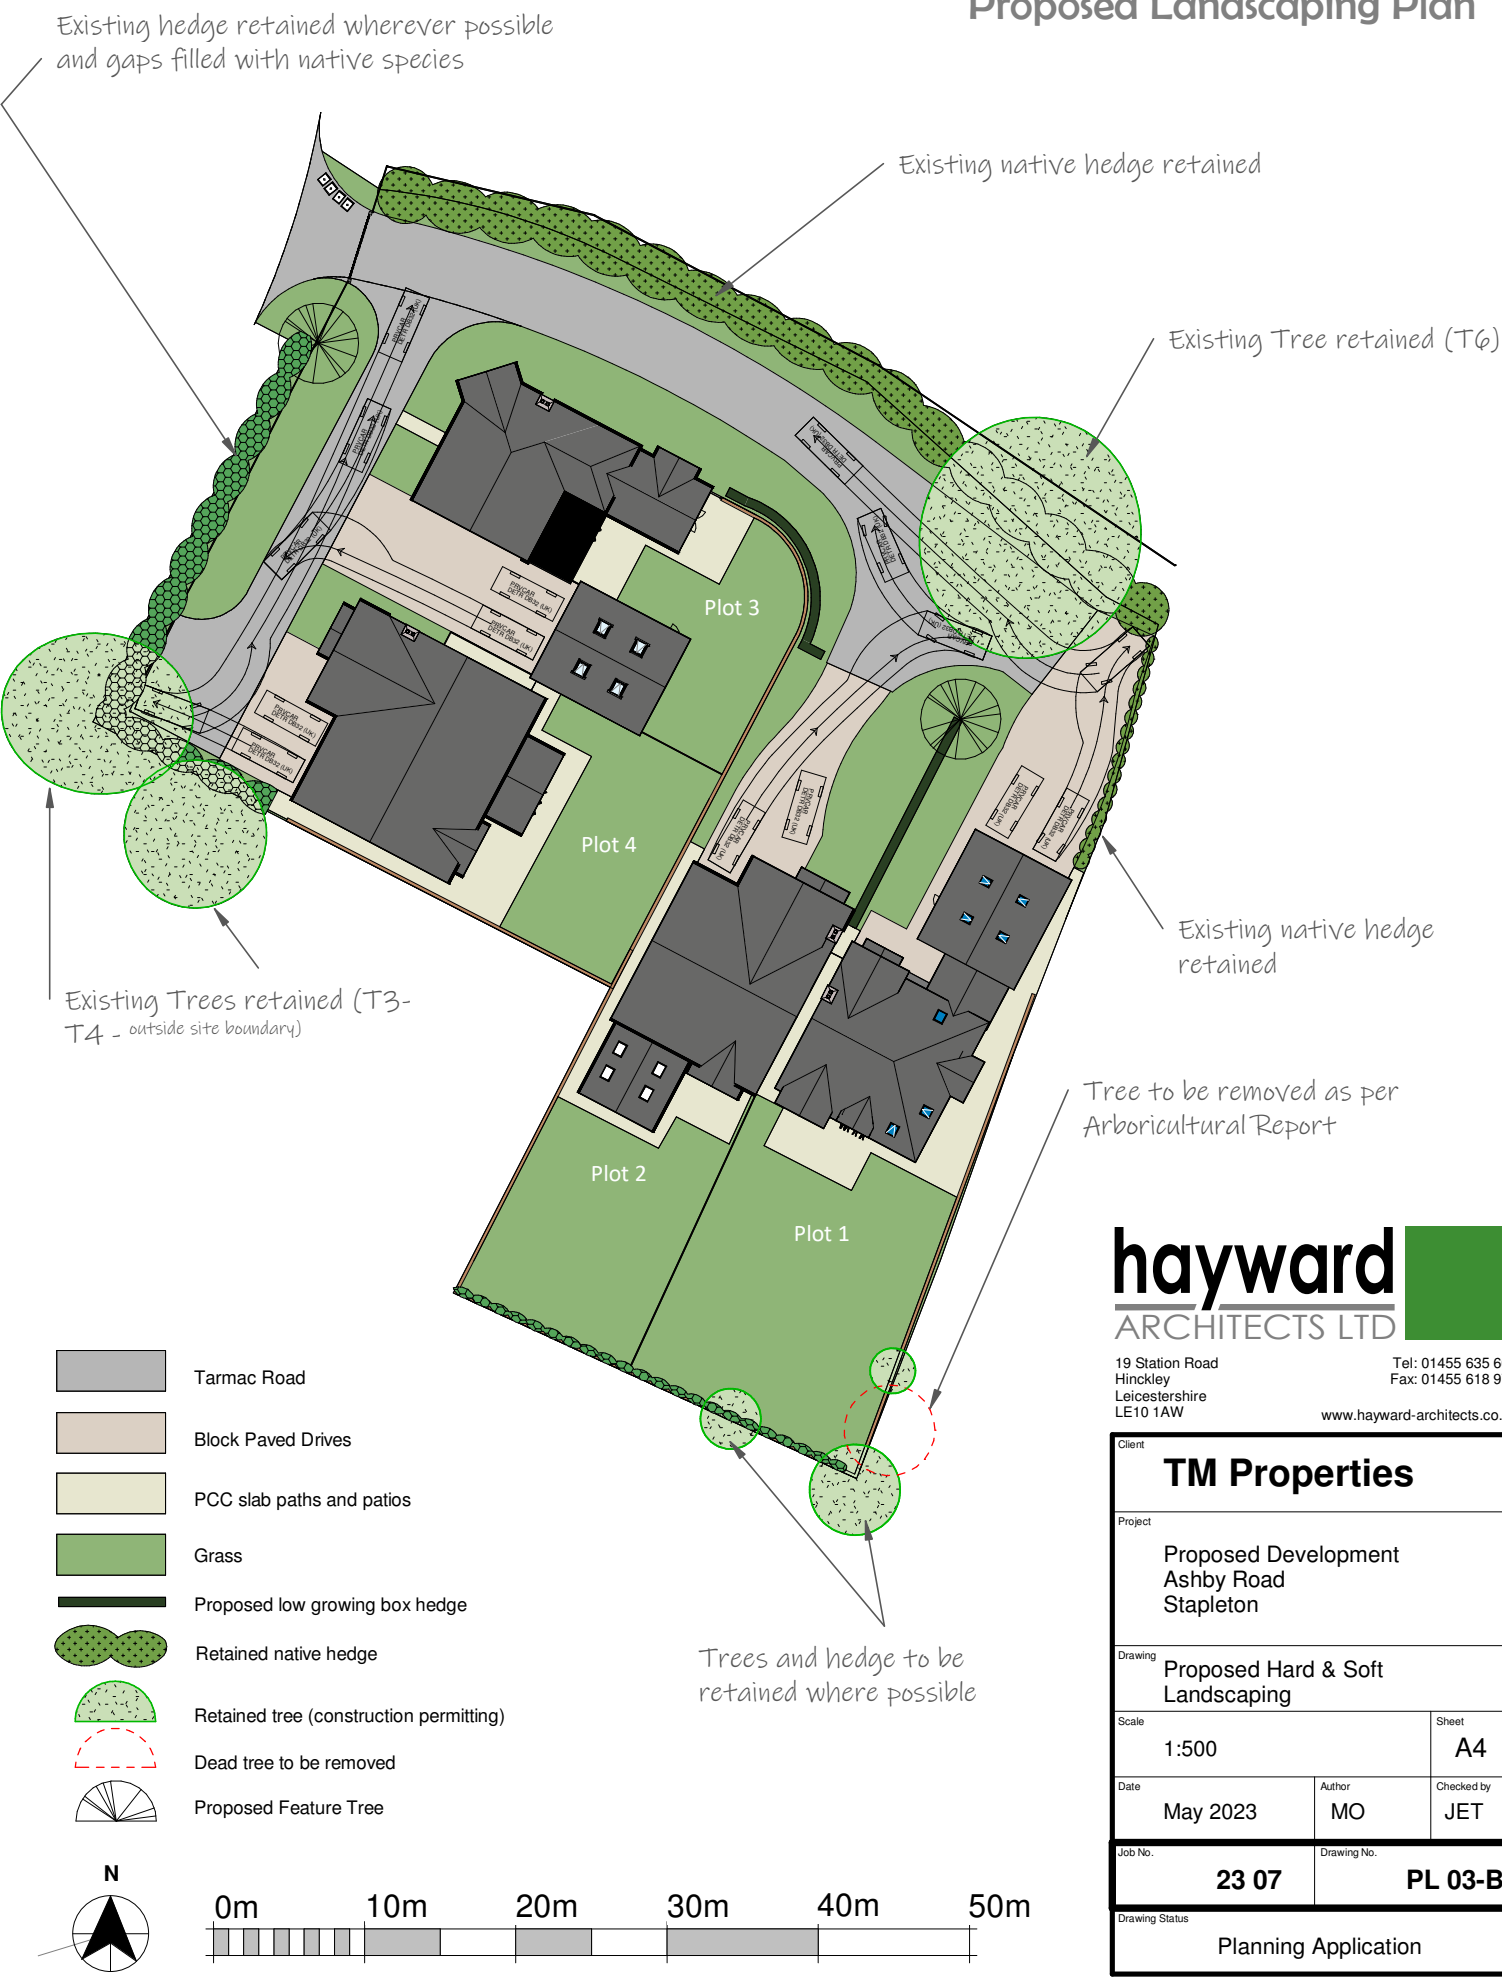

hayward
ARCHITECTS LTD

19 Station Road
Hinckley
Leicestershire
LE10 1AW

Tel: 01455 635 665
Fax: 01455 618 971
www.hayward-architects.co.uk

Client		
TM Properties		
Project		
Proposed Development Ashby Road Stapleton		
Drawing		
Proposed Hard & Soft Landscaping		
Scale		Sheet
1:500		A4
Date	Author	Checked by
May 2023	MO	JET
Job No.		Drawing No.
23 07		PL 03-B
Drawing Status		
Planning Application		

THE COPYRIGHT OF THIS DRAWING IS VESTED IN HAYWARD ARCHITECTS LTD.
REPRODUCTION IN ANY FORM, EITHER IN WHOLE OR IN PART IS FORBIDDEN
WITHOUT THE PRIOR WRITTEN PERMISSION
OF THE COPYRIGHT HOLDER. DO NOT SCALE FROM DRAWING AND ONLY
FIGURED DIMENSIONS ARE TO BE USED