
Unit A Harrowbrook Industrial Estate, Hinckley

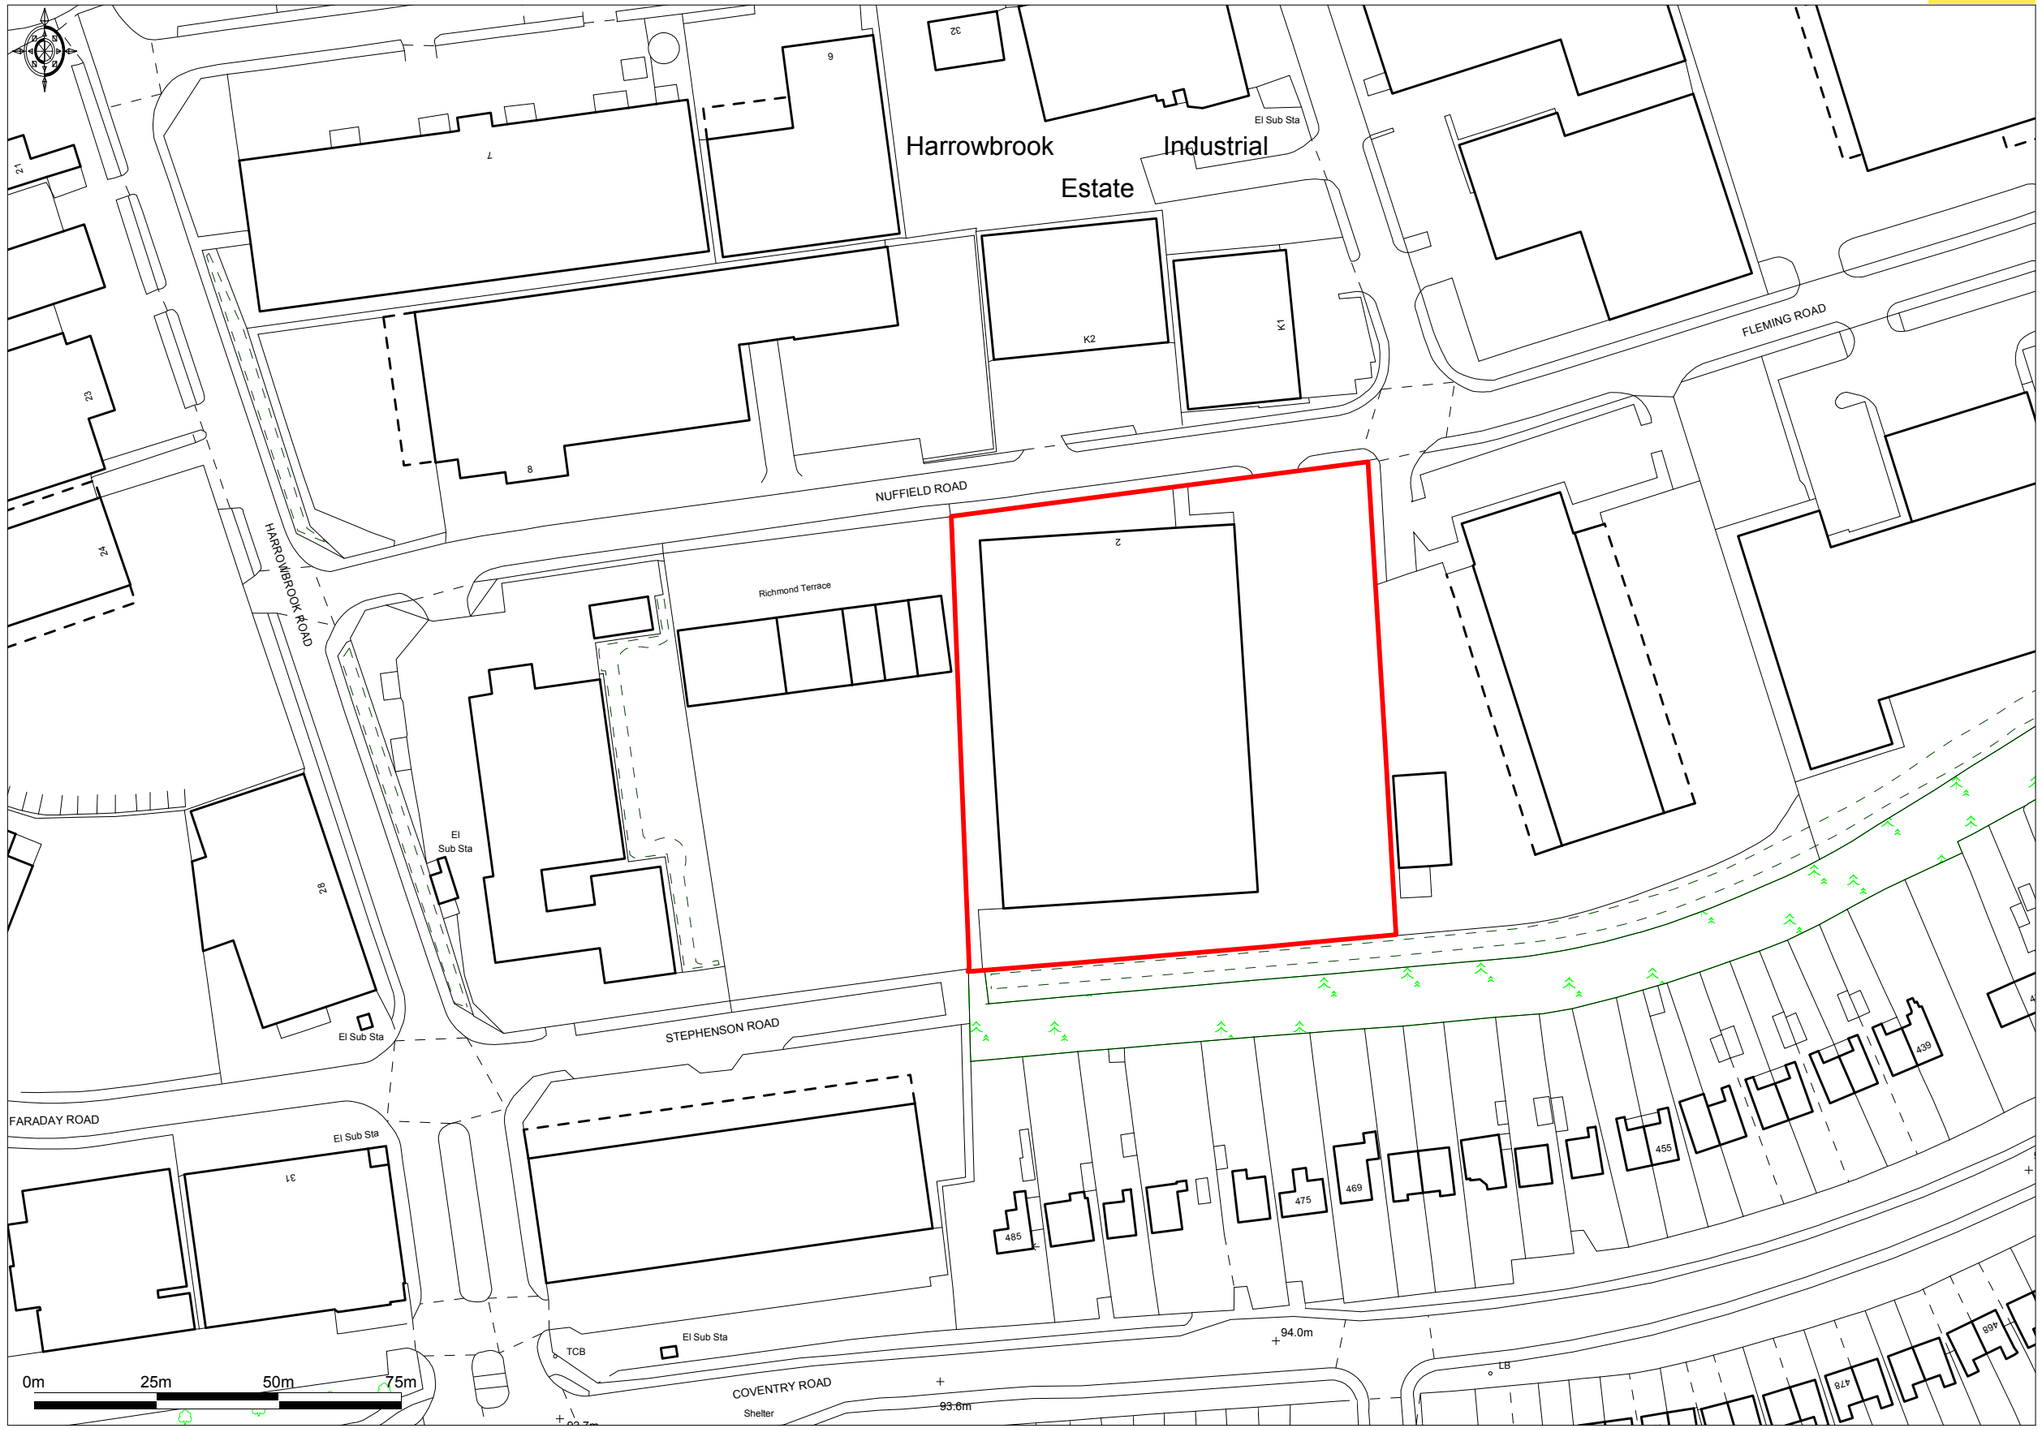

Ordnance Survey © Crown Copyright 2011. All rights reserved. Licence number 100020449. Plotted Scale - **1:1250**

Promap®

Location Plan: Ref BMBC218955/05 Rev 02
Scale 1:1250 at A3