
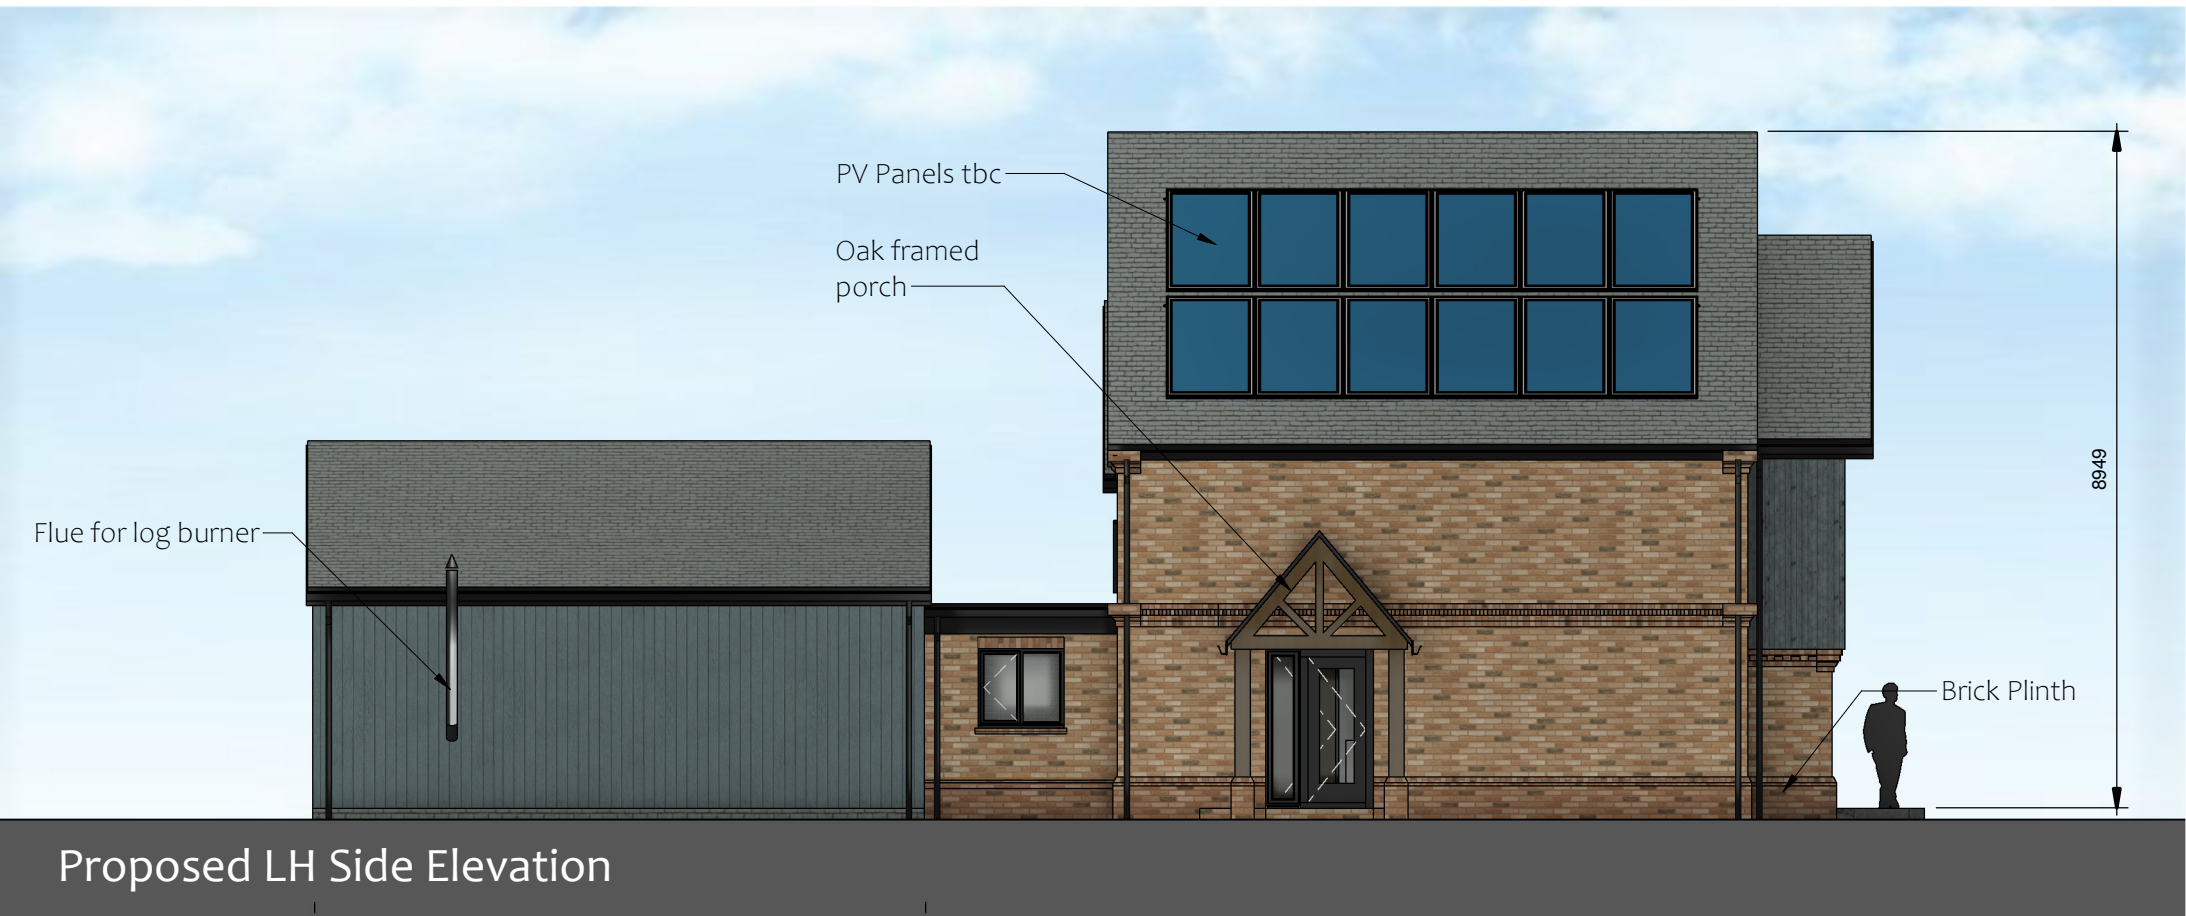


# Barr Lane, Higham on the Hill

Mr & Mrs Angus

NOTE: All windows, openings and solar shading are subject to change upon completion of TM59 calculation

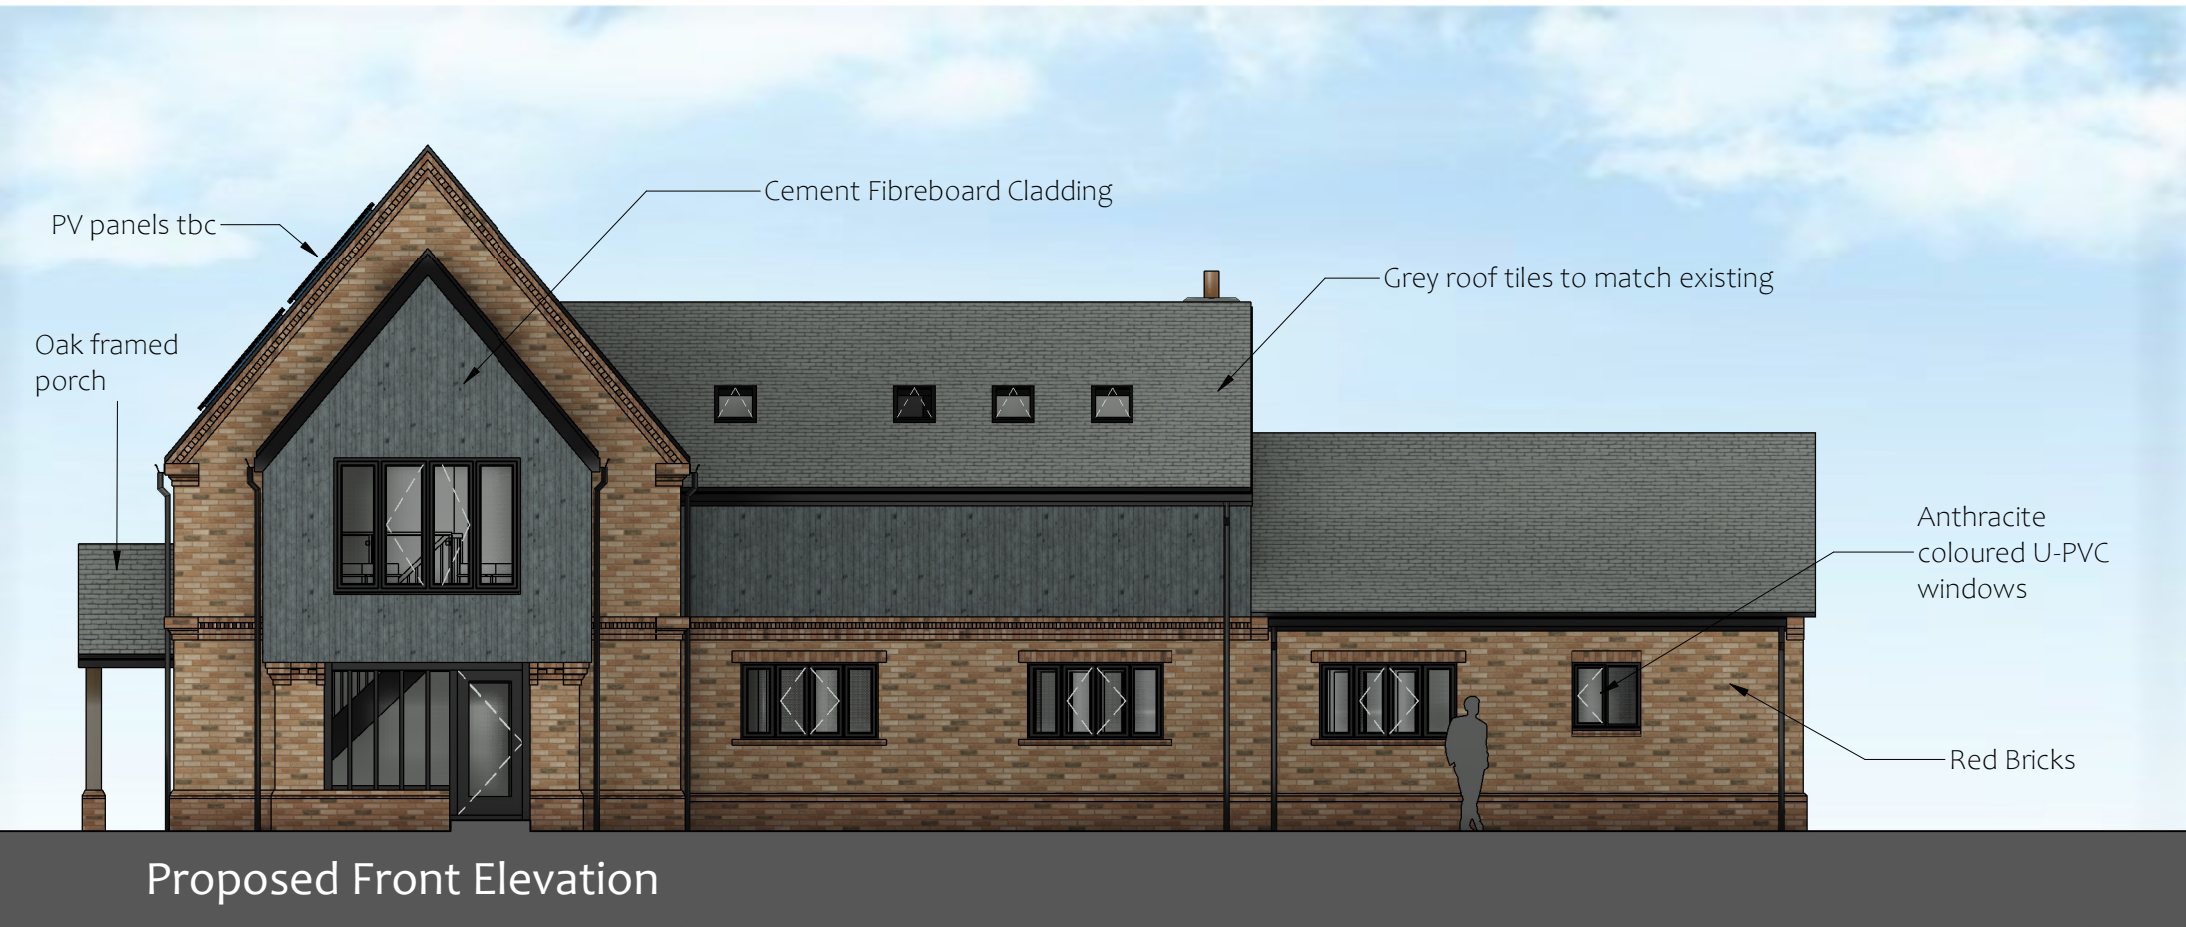

hayward

ARCHITECTS LTD

19 Station Road  
Hinckley  
Leicestershire  
LE10 1AW

Tel: 01455 635 665  
Fax: 01455 618 971  
[www.hayward-architects.co.uk](http://www.hayward-architects.co.uk)

|                                                          |                              |                    |
|----------------------------------------------------------|------------------------------|--------------------|
| Client<br><b>Mr &amp; Mrs Angus</b>                      |                              |                    |
| Project Title<br><b>Barr Lane<br/>Higham on the Hill</b> |                              |                    |
| Drawing Title<br><b>Proposed Elevations</b>              |                              |                    |
| Scale<br>1:100                                           | Date<br>May 2023             | Sheet<br><b>A2</b> |
| Author<br>JET                                            | Checked by<br>-              |                    |
| Job No.<br><b>22-05</b>                                  | Drawing No.<br><b>PL03-A</b> |                    |
| Status<br><b>Planning Application</b>                    |                              |                    |

THE COPYRIGHT OF THIS DRAWING IS VESTED IN HAYWARD ARCHITECTS LTD.  
REPRODUCTION IN ANY FORM, EITHER IN WHOLE OR IN PART IS FORBIDDEN WITHOUT  
THE PRIOR WRITTEN PERMISSION OF THE COPYRIGHT HOLDER. DO NOT SCALE FROM  
DRAWING AND ONLY FIGURED DIMENSIONS ARE TO BE USED