


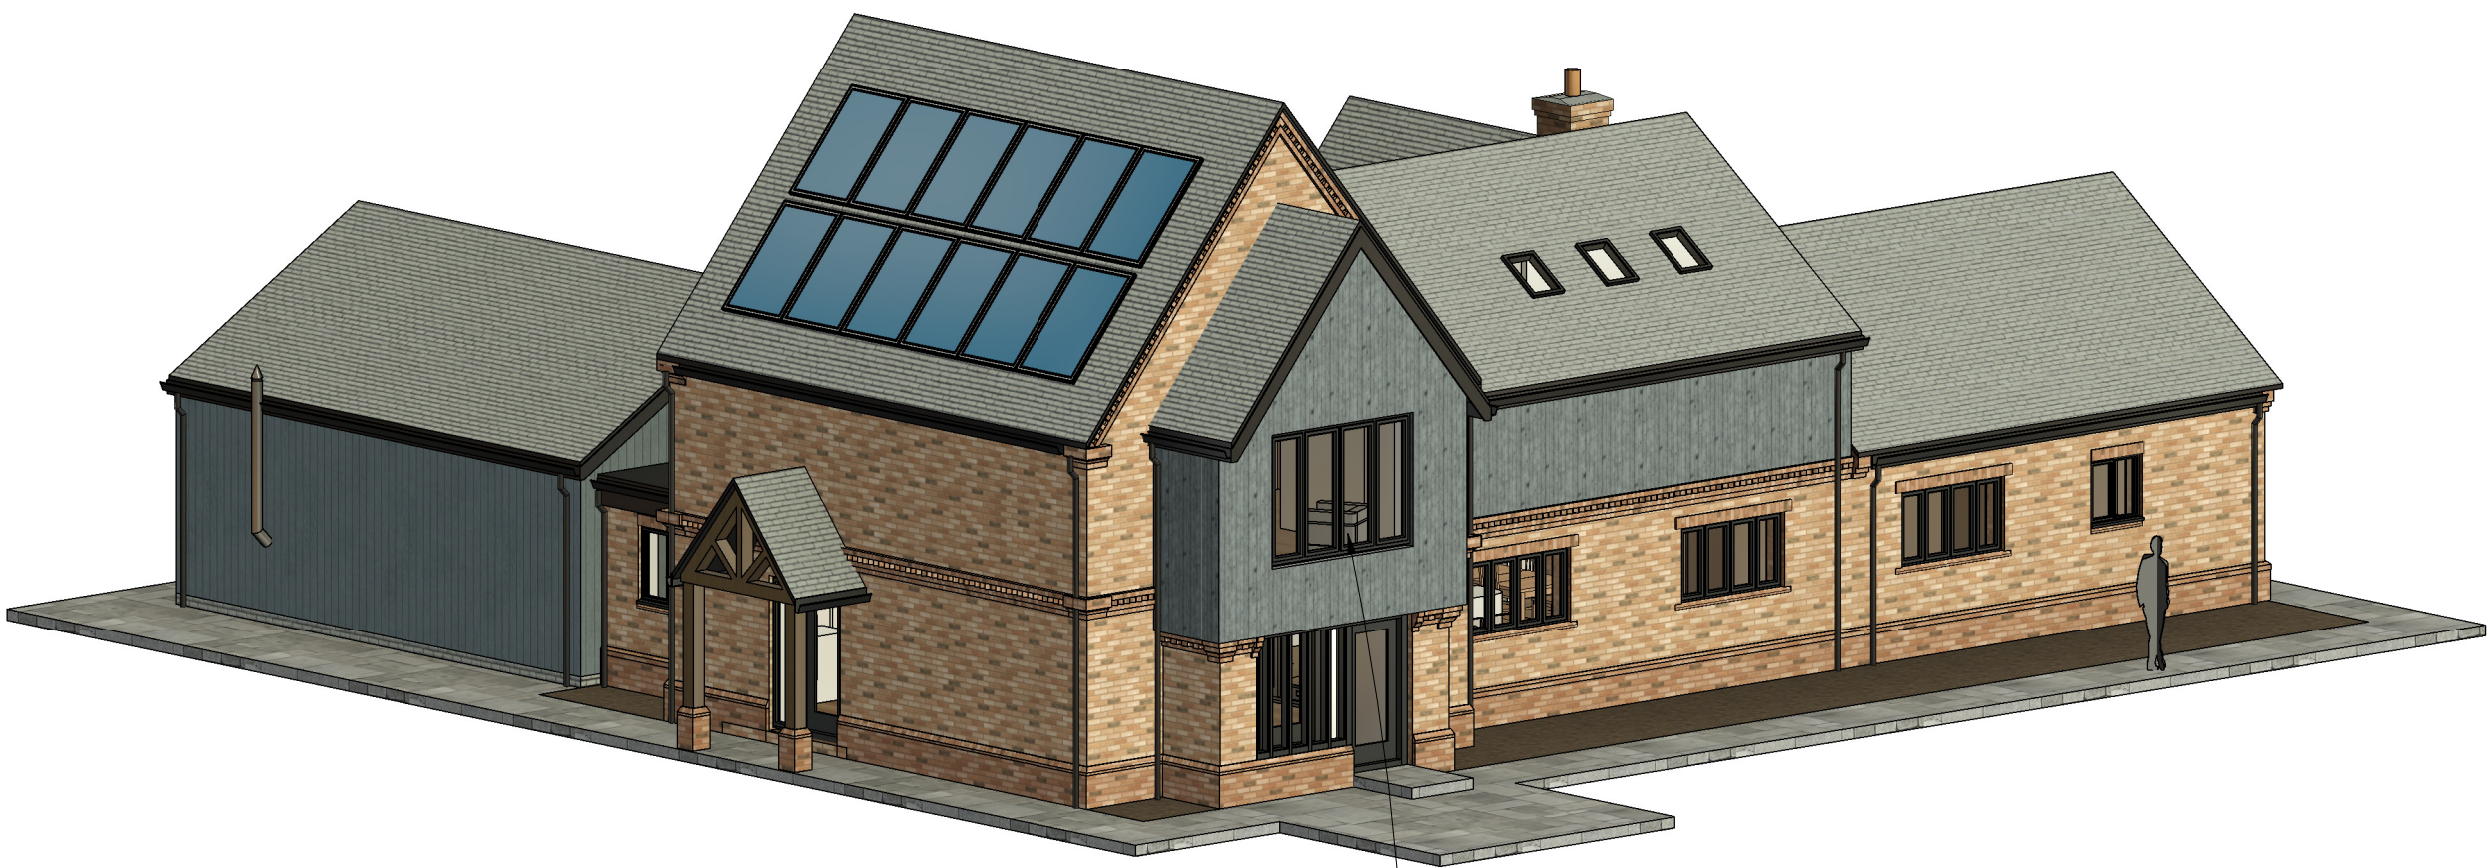


Brick detailing to reference the historic buildings on Main Street, Higham



Vertical glazing inspired by tractor shed



Cement Fibre board is no-maintenance and allows easy build-over on existing walls, whilst giving a rural look

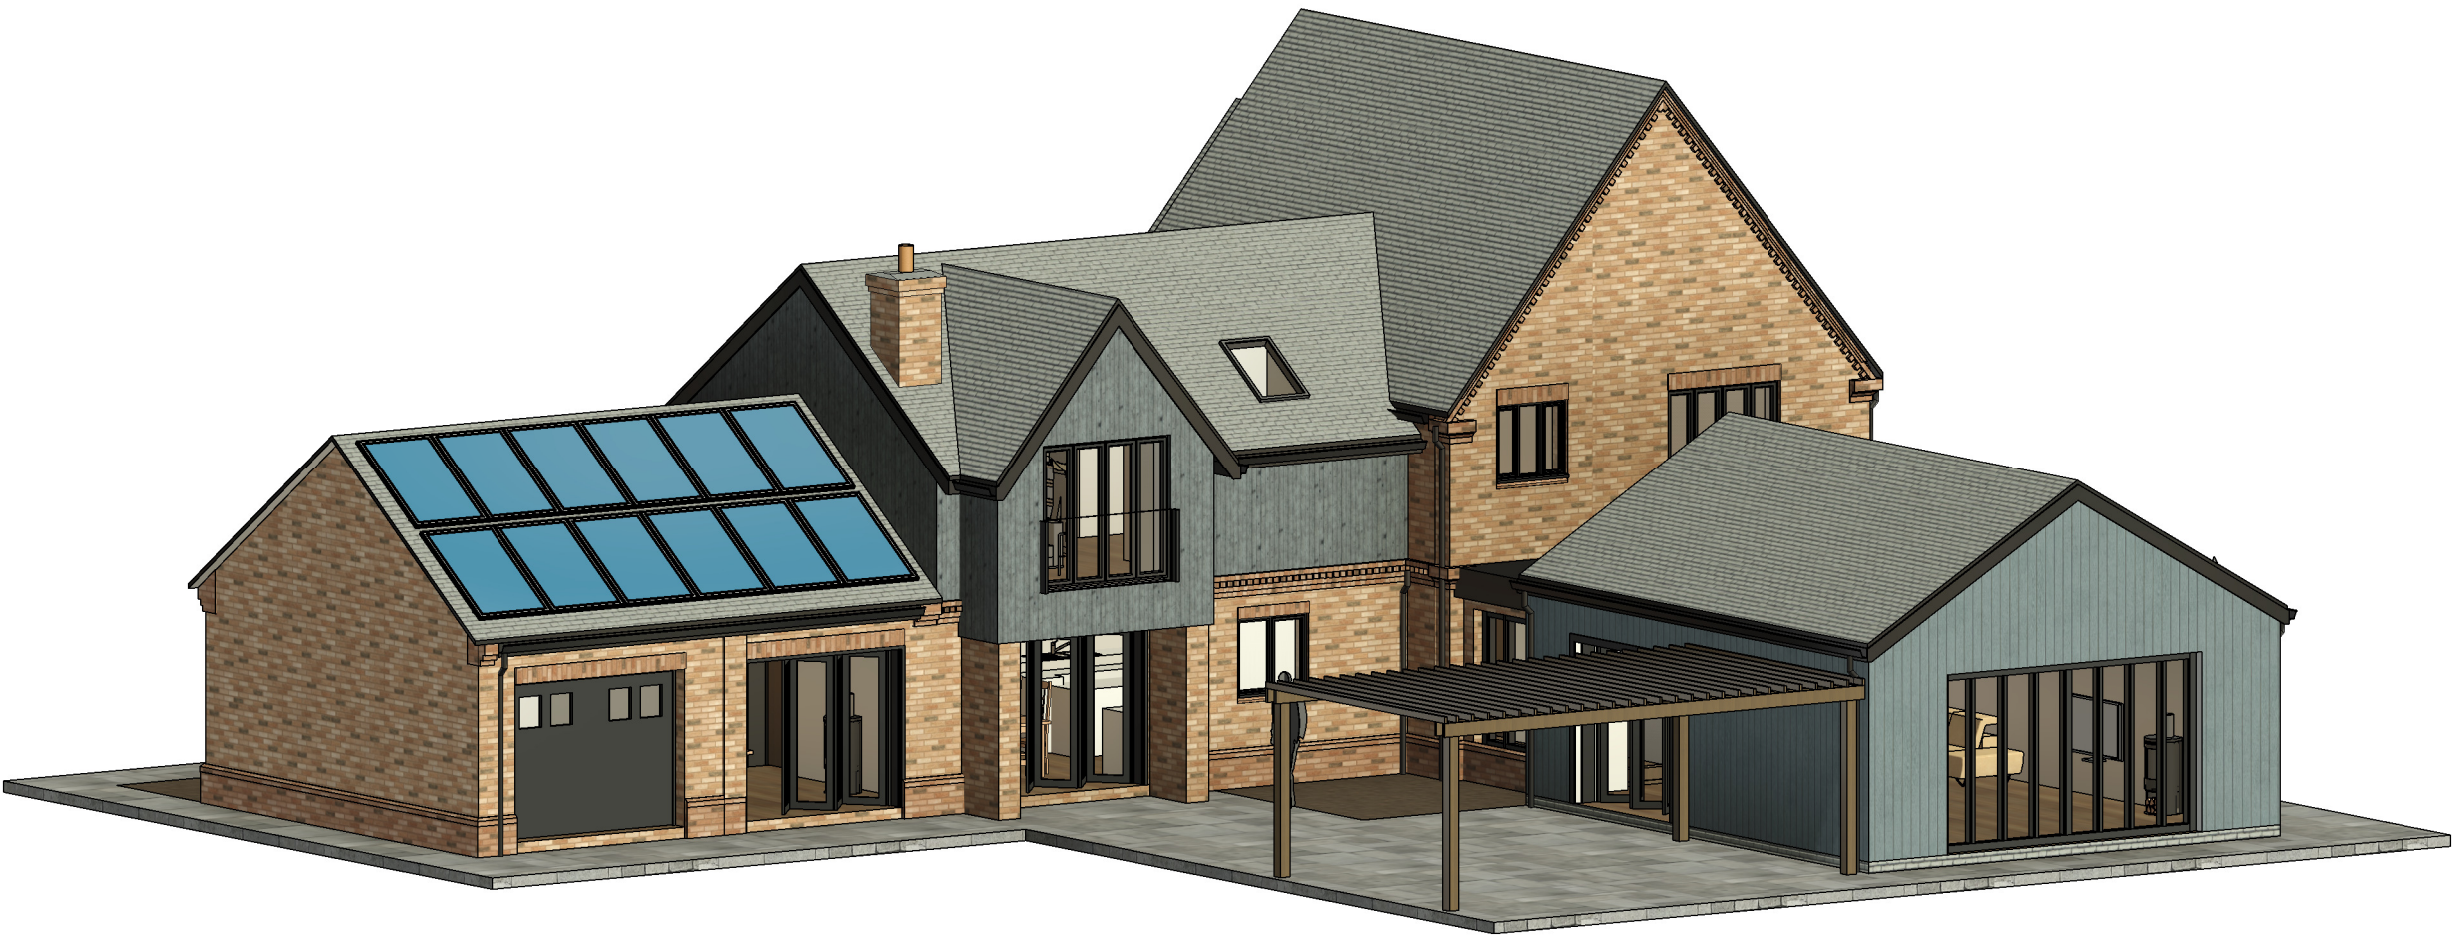

Client Mr & Mrs Angus			hayward ARCHITECTS LTD  19 Station Road Hinckley Leicestershire LE10 1AW Tel: 01455 635 665 Fax: 01455 618 971 www.hayward-architects.co.uk		
Project Title Barr Lane Higham on the Hill					
Drawing Title 3D views and details			A2	22-05	PL104
Scale 1:100	Date May 2023	Sheet			
Author JET	Checked by -				
THE COPYRIGHT OF THIS DRAWING IS VESTED IN HAYWARD ARCHITECTS LTD. REPRODUCTION IN ANY FORM, EITHER IN WHOLE OR IN PART IS FORBIDDEN WITHOUT THE PRIOR WRITTEN PERMISSION OF THE COPYRIGHT HOLDER. DO NOT SCALE FROM DRAWING AND ONLY FIGURED DIMENSIONS ARE TO BE USED			Status PLanning Application		