


drop kerb

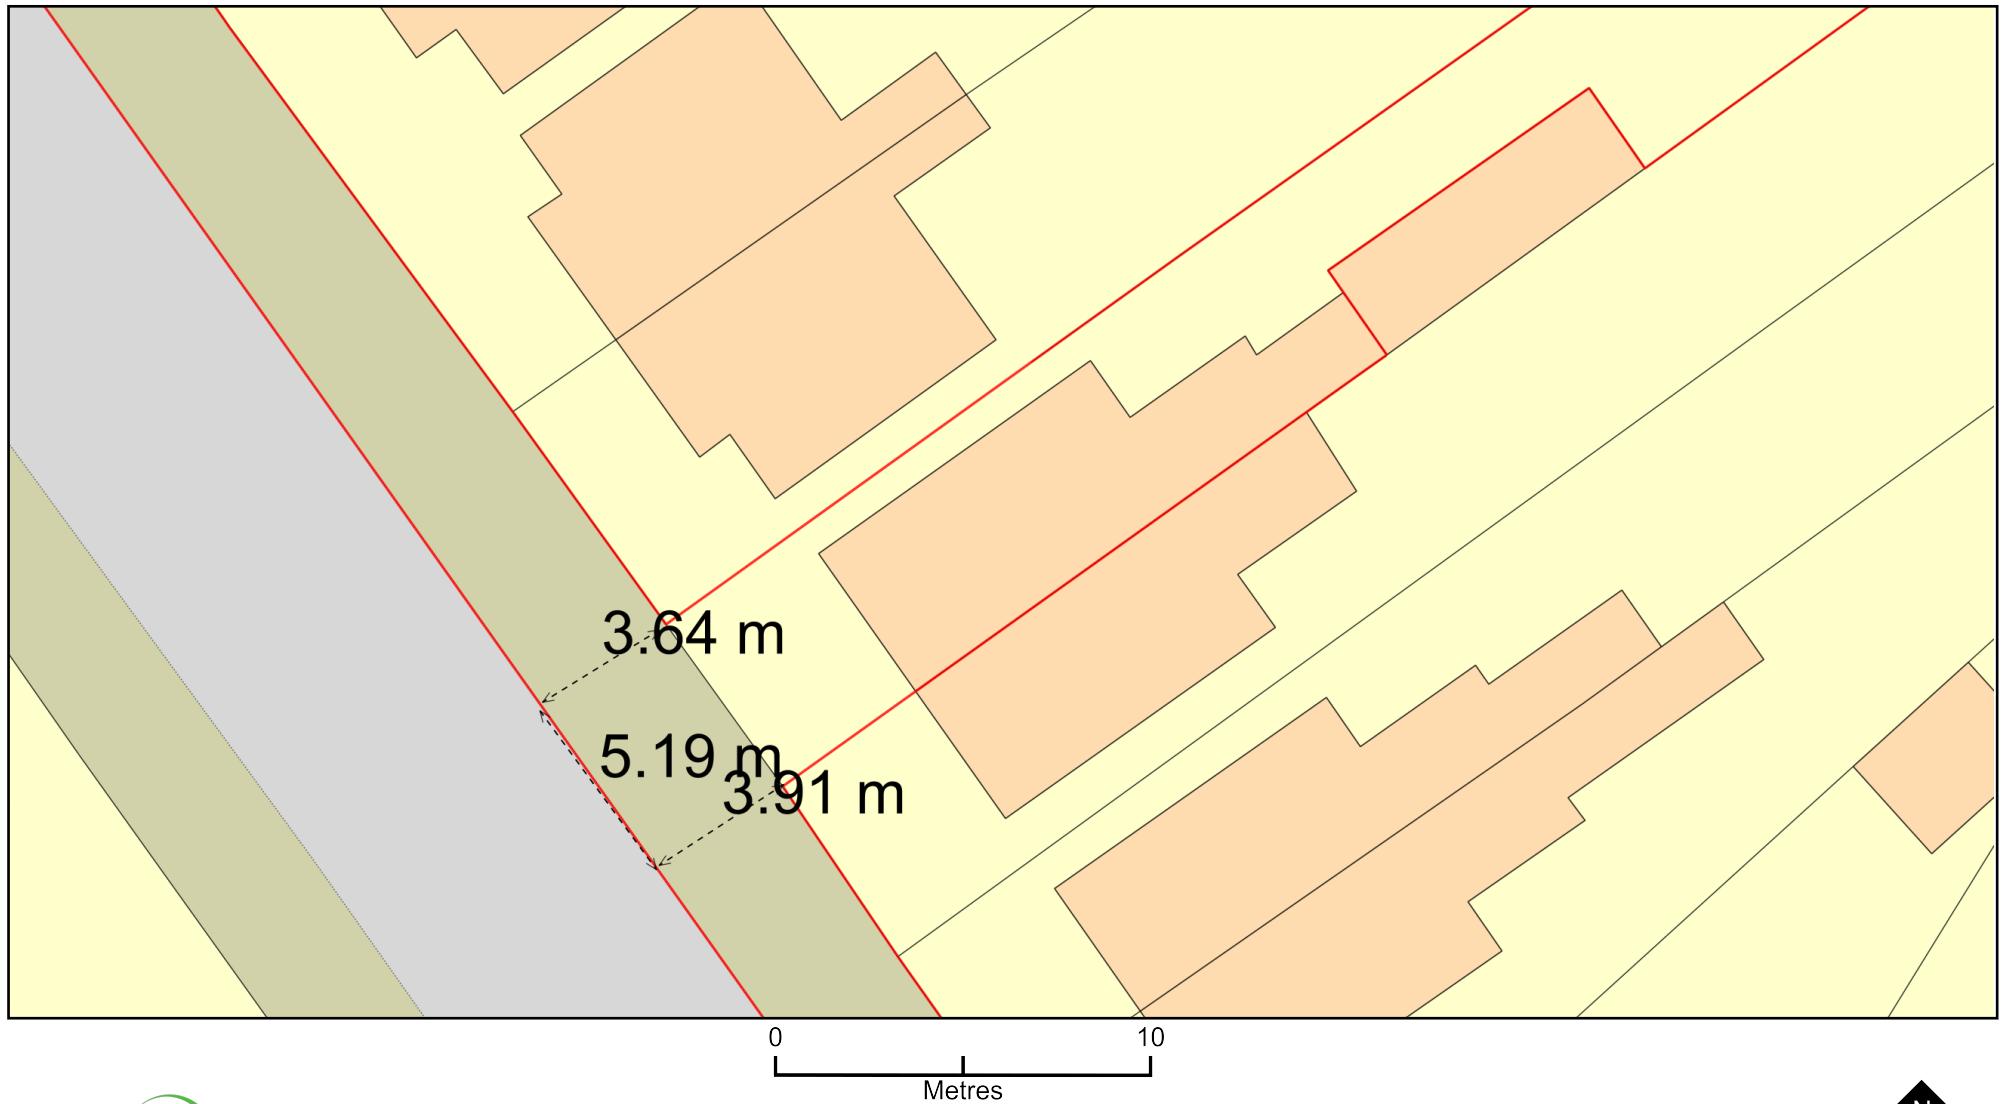

Plan Produced for: suzie mensforth

Date Produced: 29 May 2023

Plan Reference Number: TQRQM23149080910580

Scale: 1:200 @ A4

© Crown copyright and database rights 2023 OS 100042766