



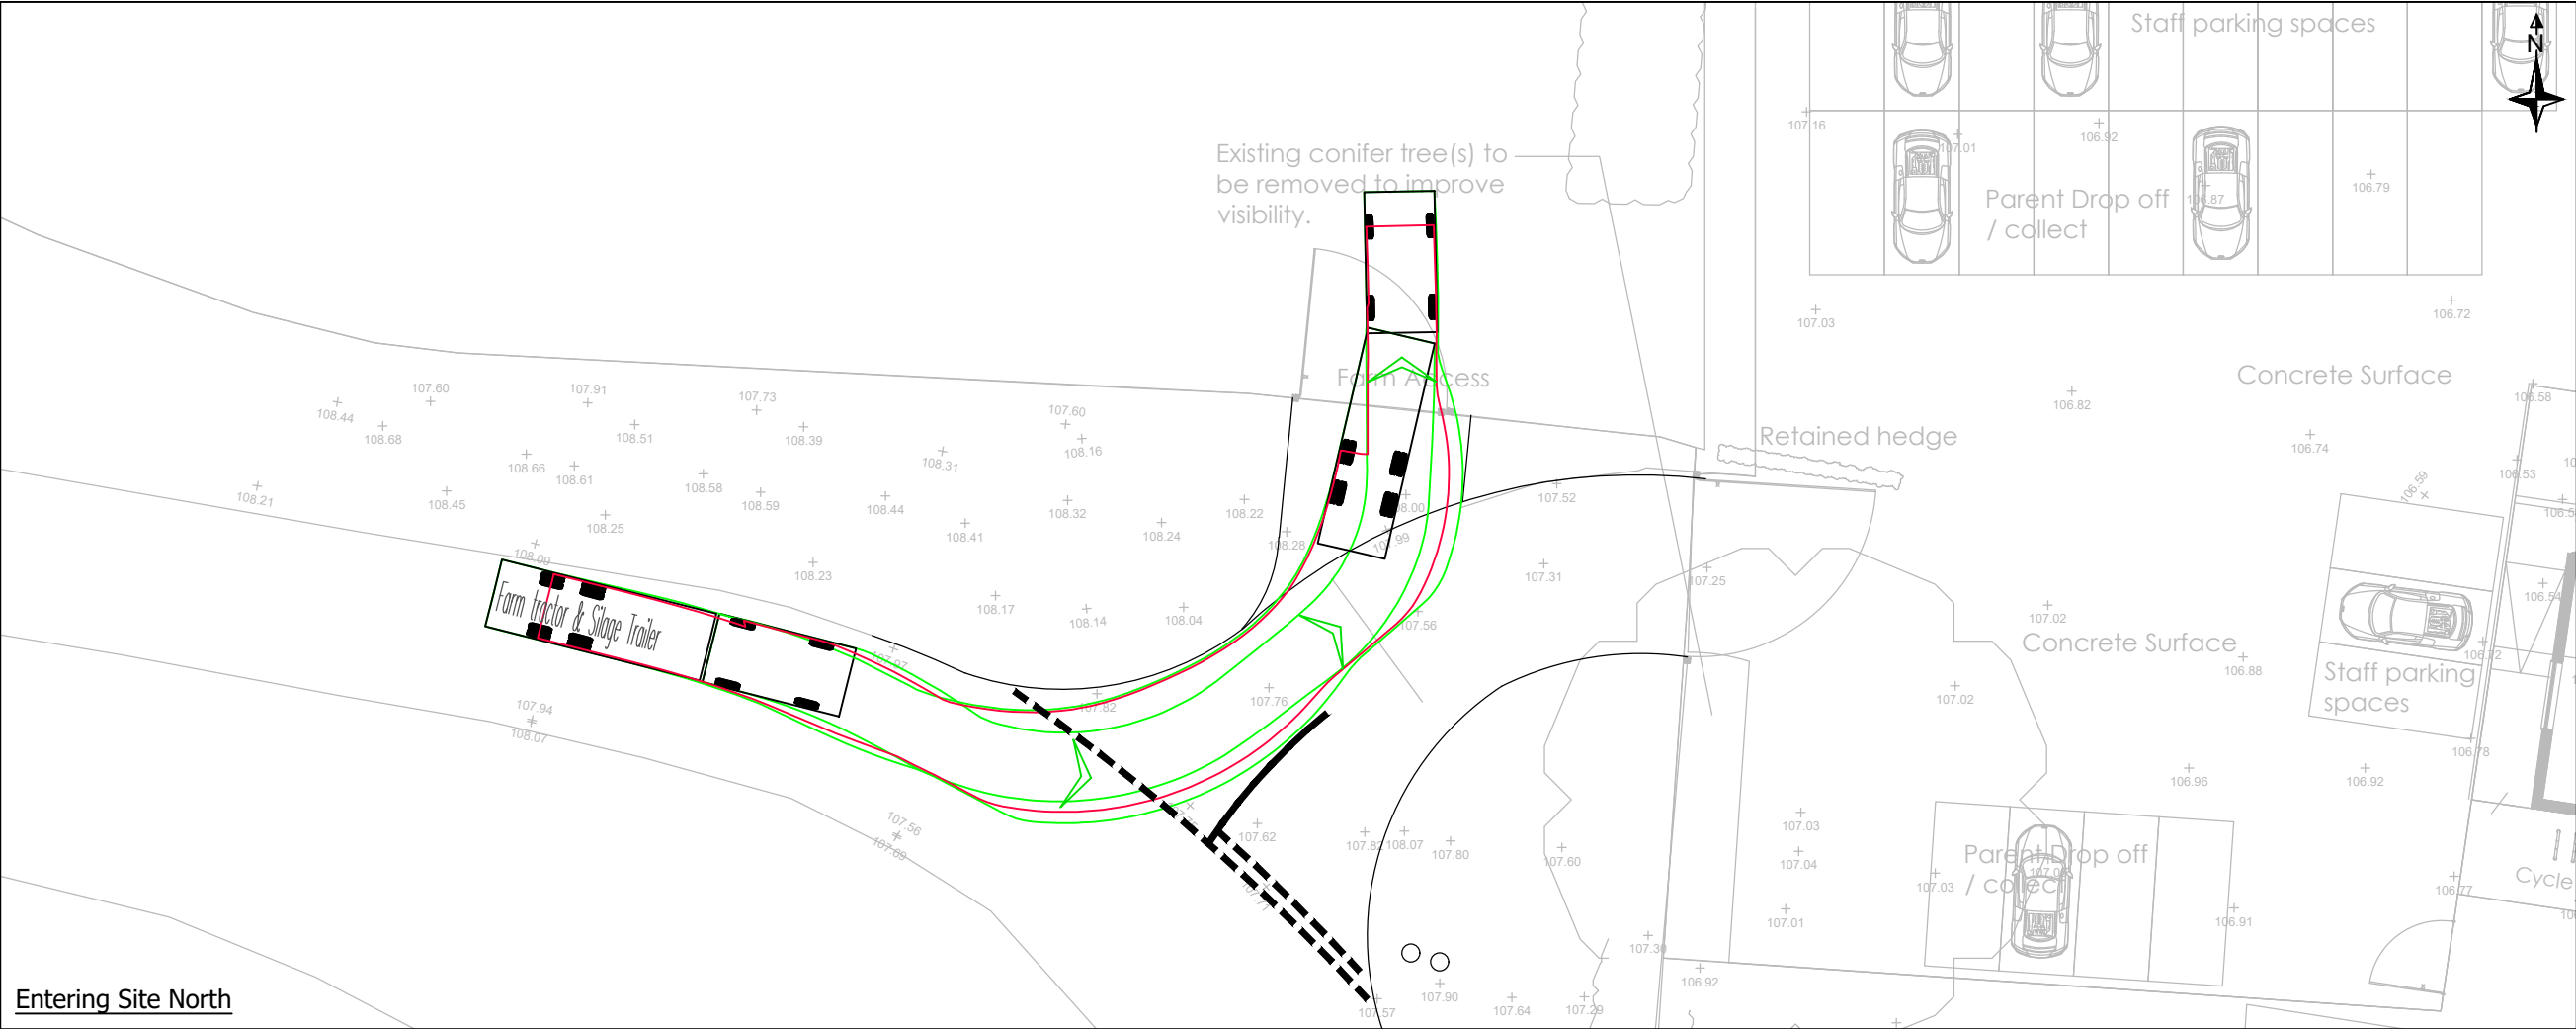


Entering Site North

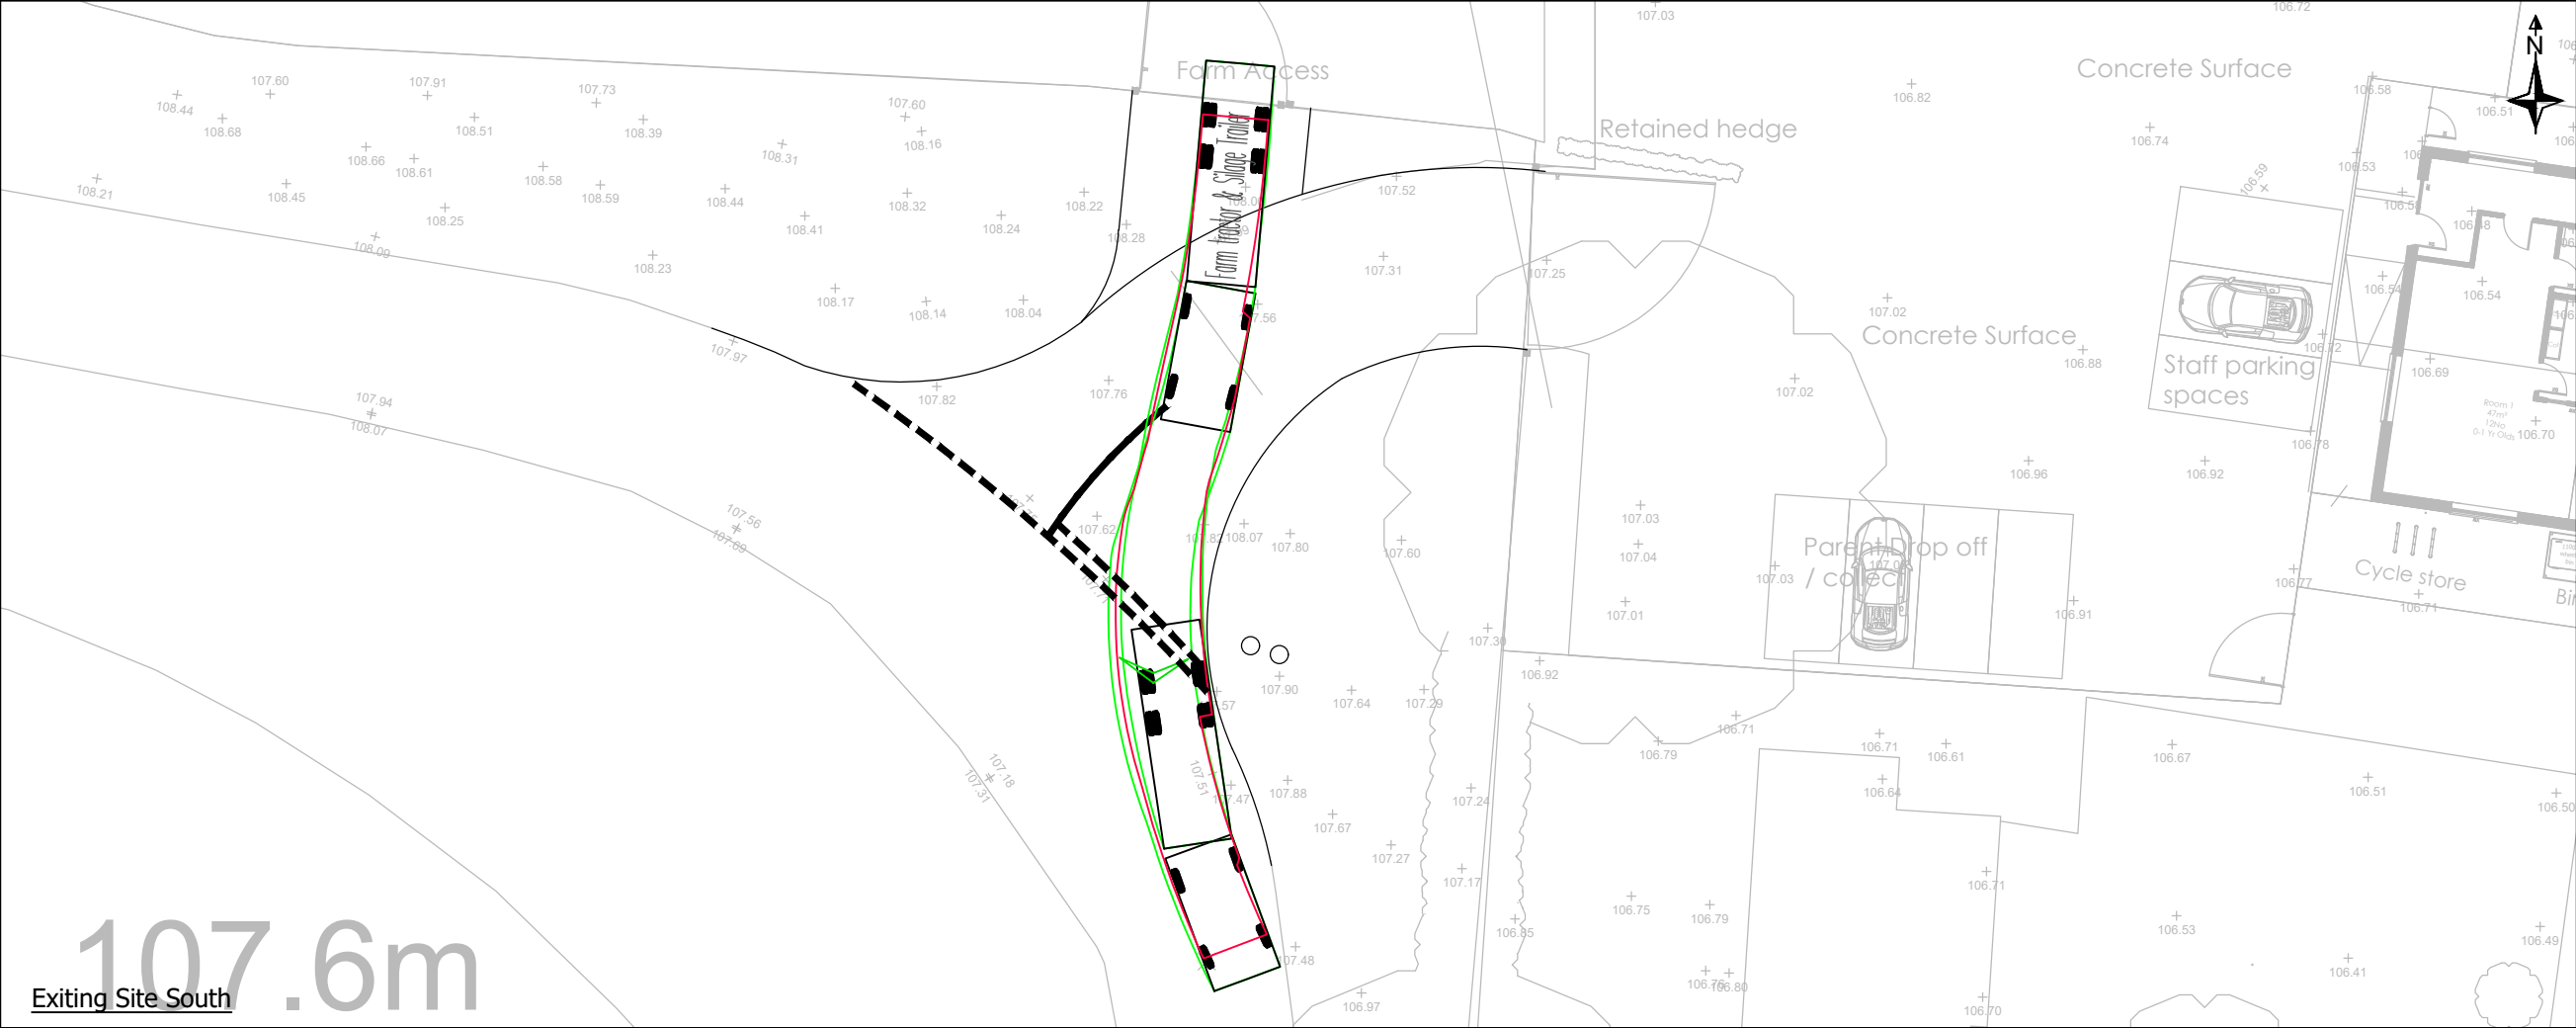

Exiting Site South

- Notes:
1. Do Not Scale This Drawing Unless For Planning Purposes Only. Any Dimensions Shown Are Indicative Only And Are Subject To Verification Onsite.
 2. Site Layout Drawing Prepared By Corporate Architecture Limited, Drawing Number 5681/MN/23/004 Rev G, Dated 21/10/2024.

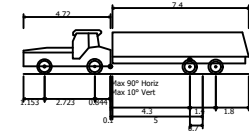

Farm tractor & Silage Trailer
Overall Length 12.220m
Overall Width 2.350m
Overall Body Height 2.362m
Min Body Ground Clearance 0.415m
Max Track Width 2.296m
Lock to lock time 4.00s
Kerb to Kerb Turning Radius 4.620m

A Updated Site Layout		21/10/2024
Client: Markfield Day Nursery		
Project: Barnhills Farm Merrylees Road, Thornton, Coalville		
Drawing Title: Swept Path Analysis (Farm Vehicle)		
Drawing Number: RHC-24-155-04		
Revision: A	Sheet Size: A3	Scale: 1:250
Drawn & Checked By: AR	Date: 03/10/2024	Status: Information
E: enquiries@robertshighwayconsultants.co.uk P: +44 (0)7935 229255 W: www.robertshighwayconsultants.co.uk Ordnance Survey © Crown Copyright 2024. All Rights Reserved.		
Roberts Highway Consultants		