



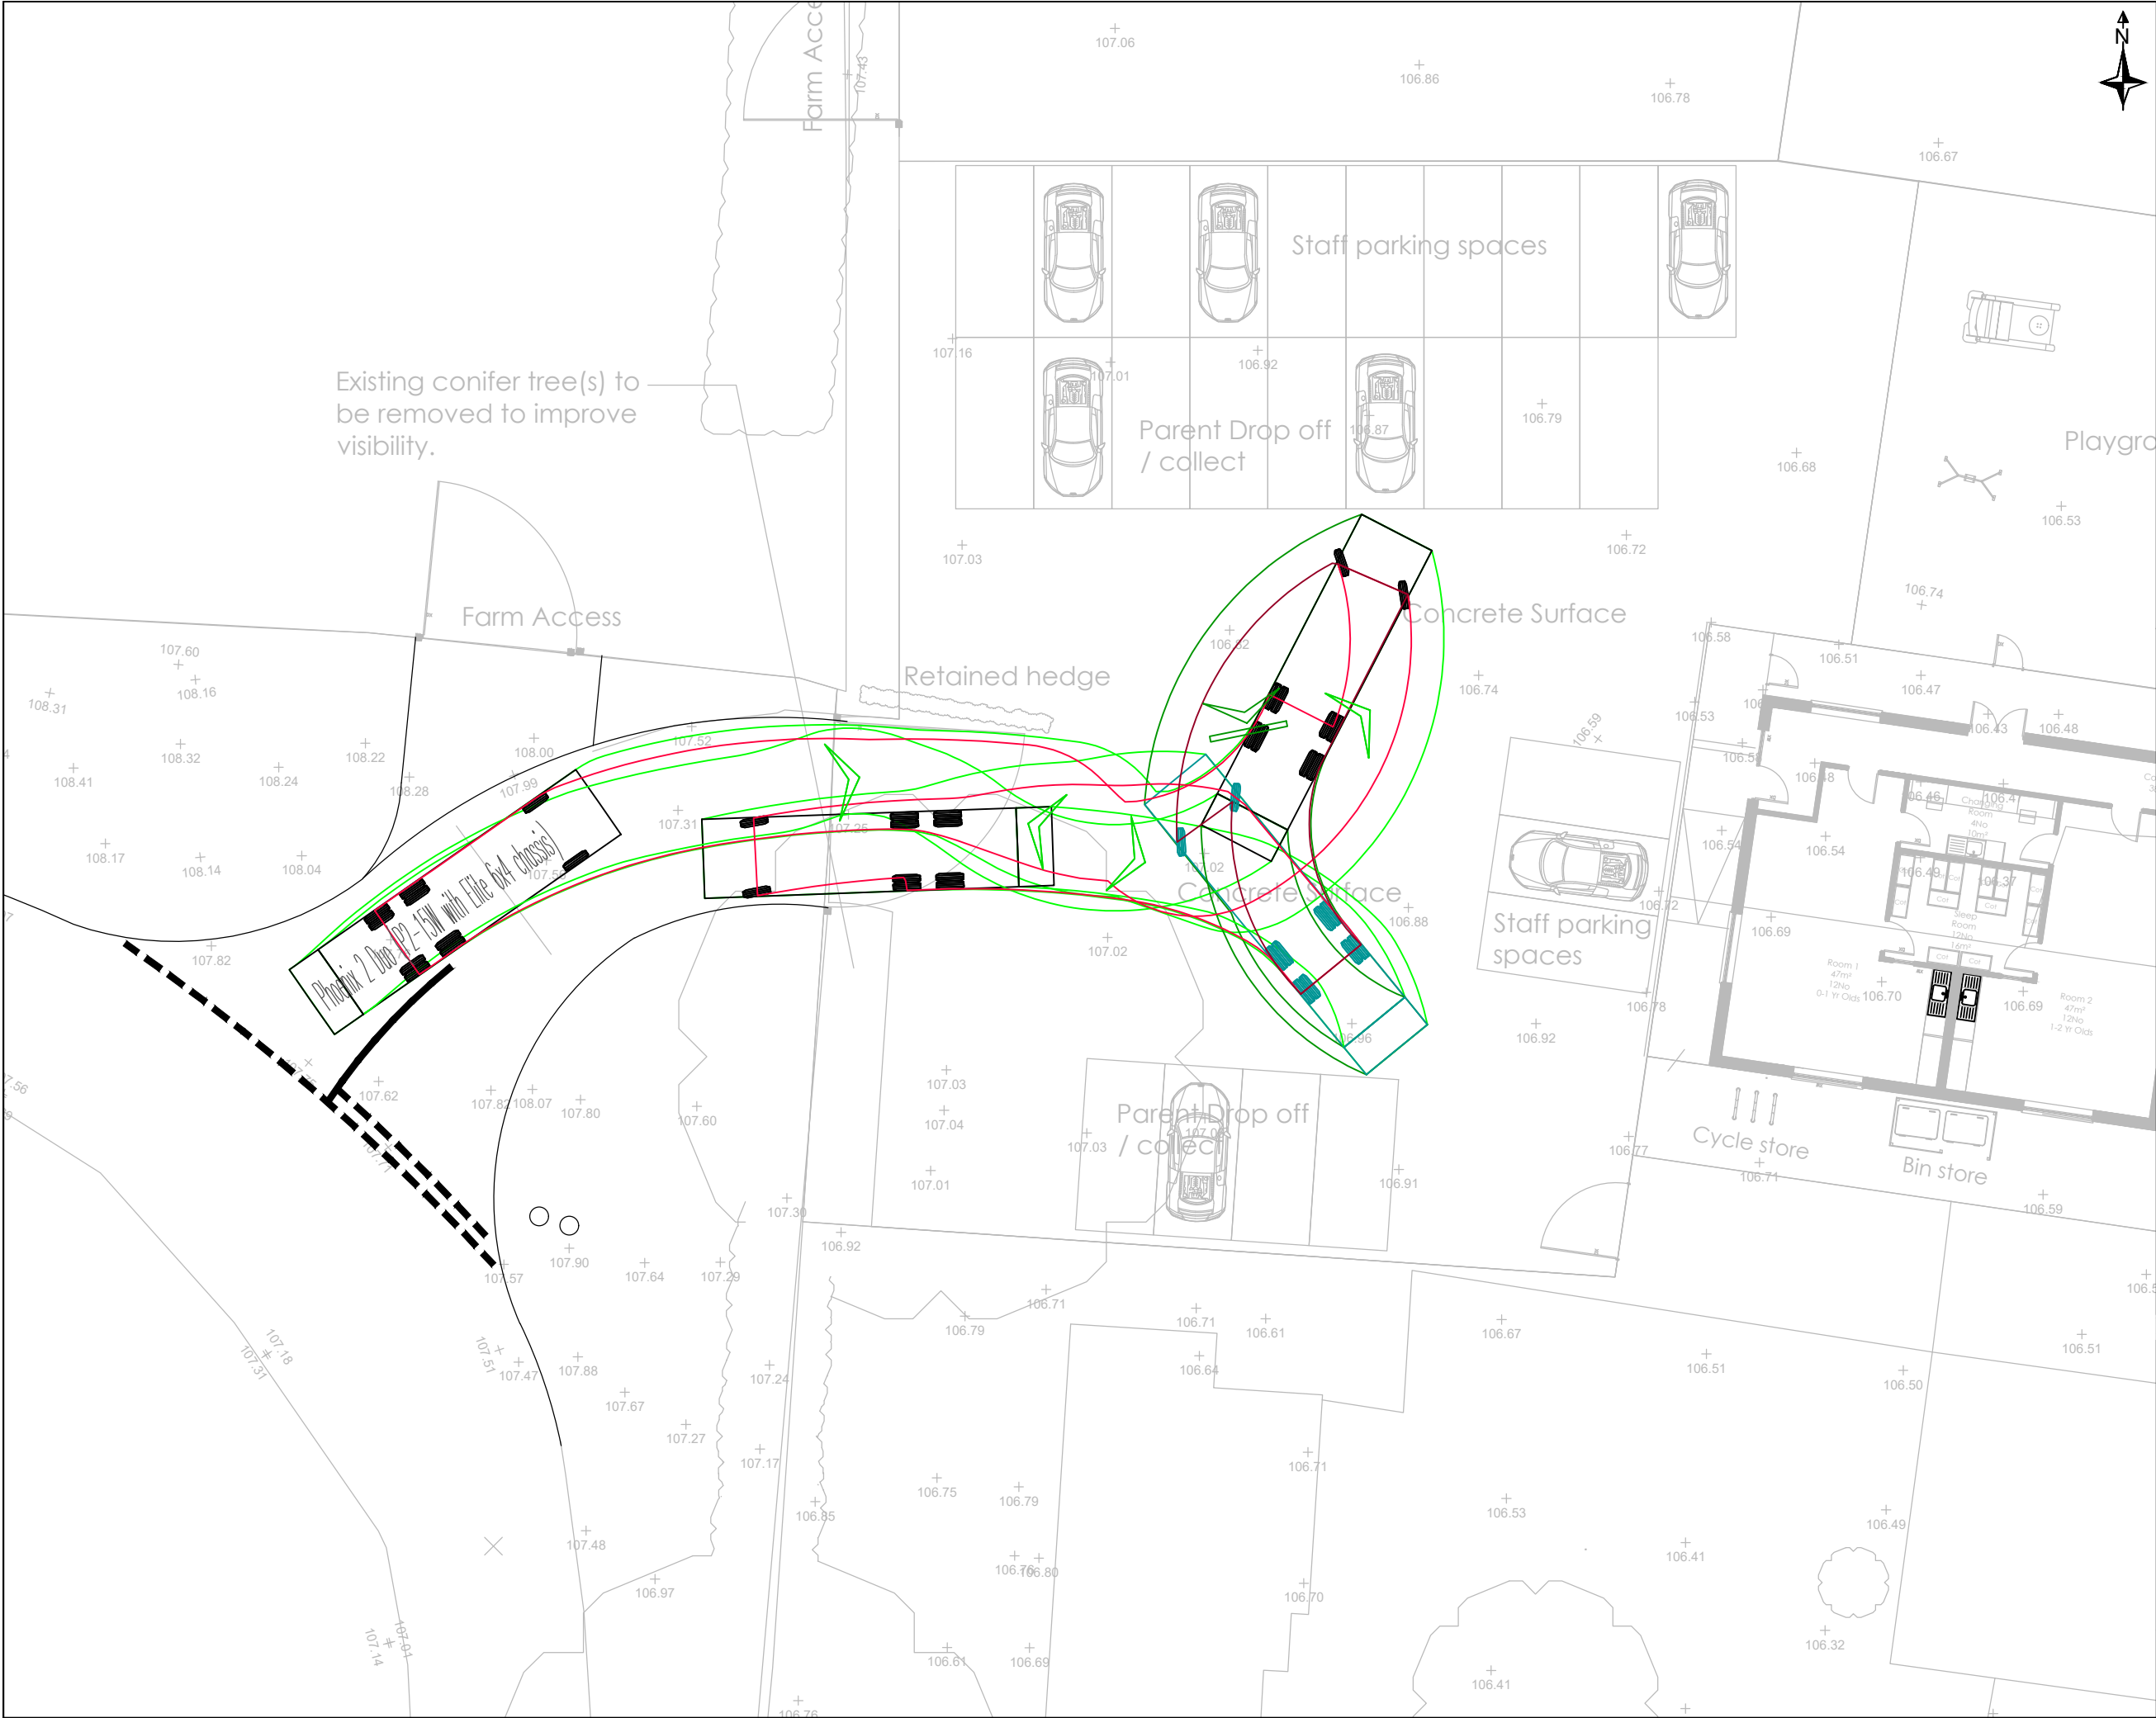

- Notes:
- Do Not Scale This Drawing Unless For Planning Purposes Only. Any Dimensions Shown Are Indicative Only And Are Subject To Verification Onsite.
 - Site Layout Drawing Prepared By Corporate Architecture Limited, Drawing Number 5681/MN/23/004 Rev G, Dated 21/10/2024.

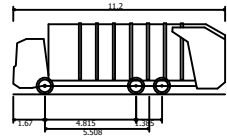

Phoenix 2 Duo (P2-15W with Elite 6x4 chassis)

Overall Length	11.200m
Overall Width	2.530m
Overall Body Height	3.751m
Min Body Ground Clearance	0.304m
Track Width	2.500m
Lock to lock time	4.00s
Kerb to Kerb Turning Radius	9.500m

A	Updated Site Layout	21/10/2024
Client:	Markfield Day Nursery	
Project:	Barnhills Farm Merrylees Road, Thornton, Coalville	
Drawing Title:	Swept Path Analysis (Layout)	
Drawing Number:	RHC-24-155-03	
Revision:	Sheet Size:	Scale:
A	A3	1:200
Drawn & Checked By:	Date:	Status:
AR	03/10/2024	Information

E: enquiries@robertshighwayconsultants.co.uk
P: +44 (0)7935 229255
W: www.robertshighwayconsultants.co.uk
Ordnance Survey ©
Crown Copyright 2024.
All Rights Reserved.