


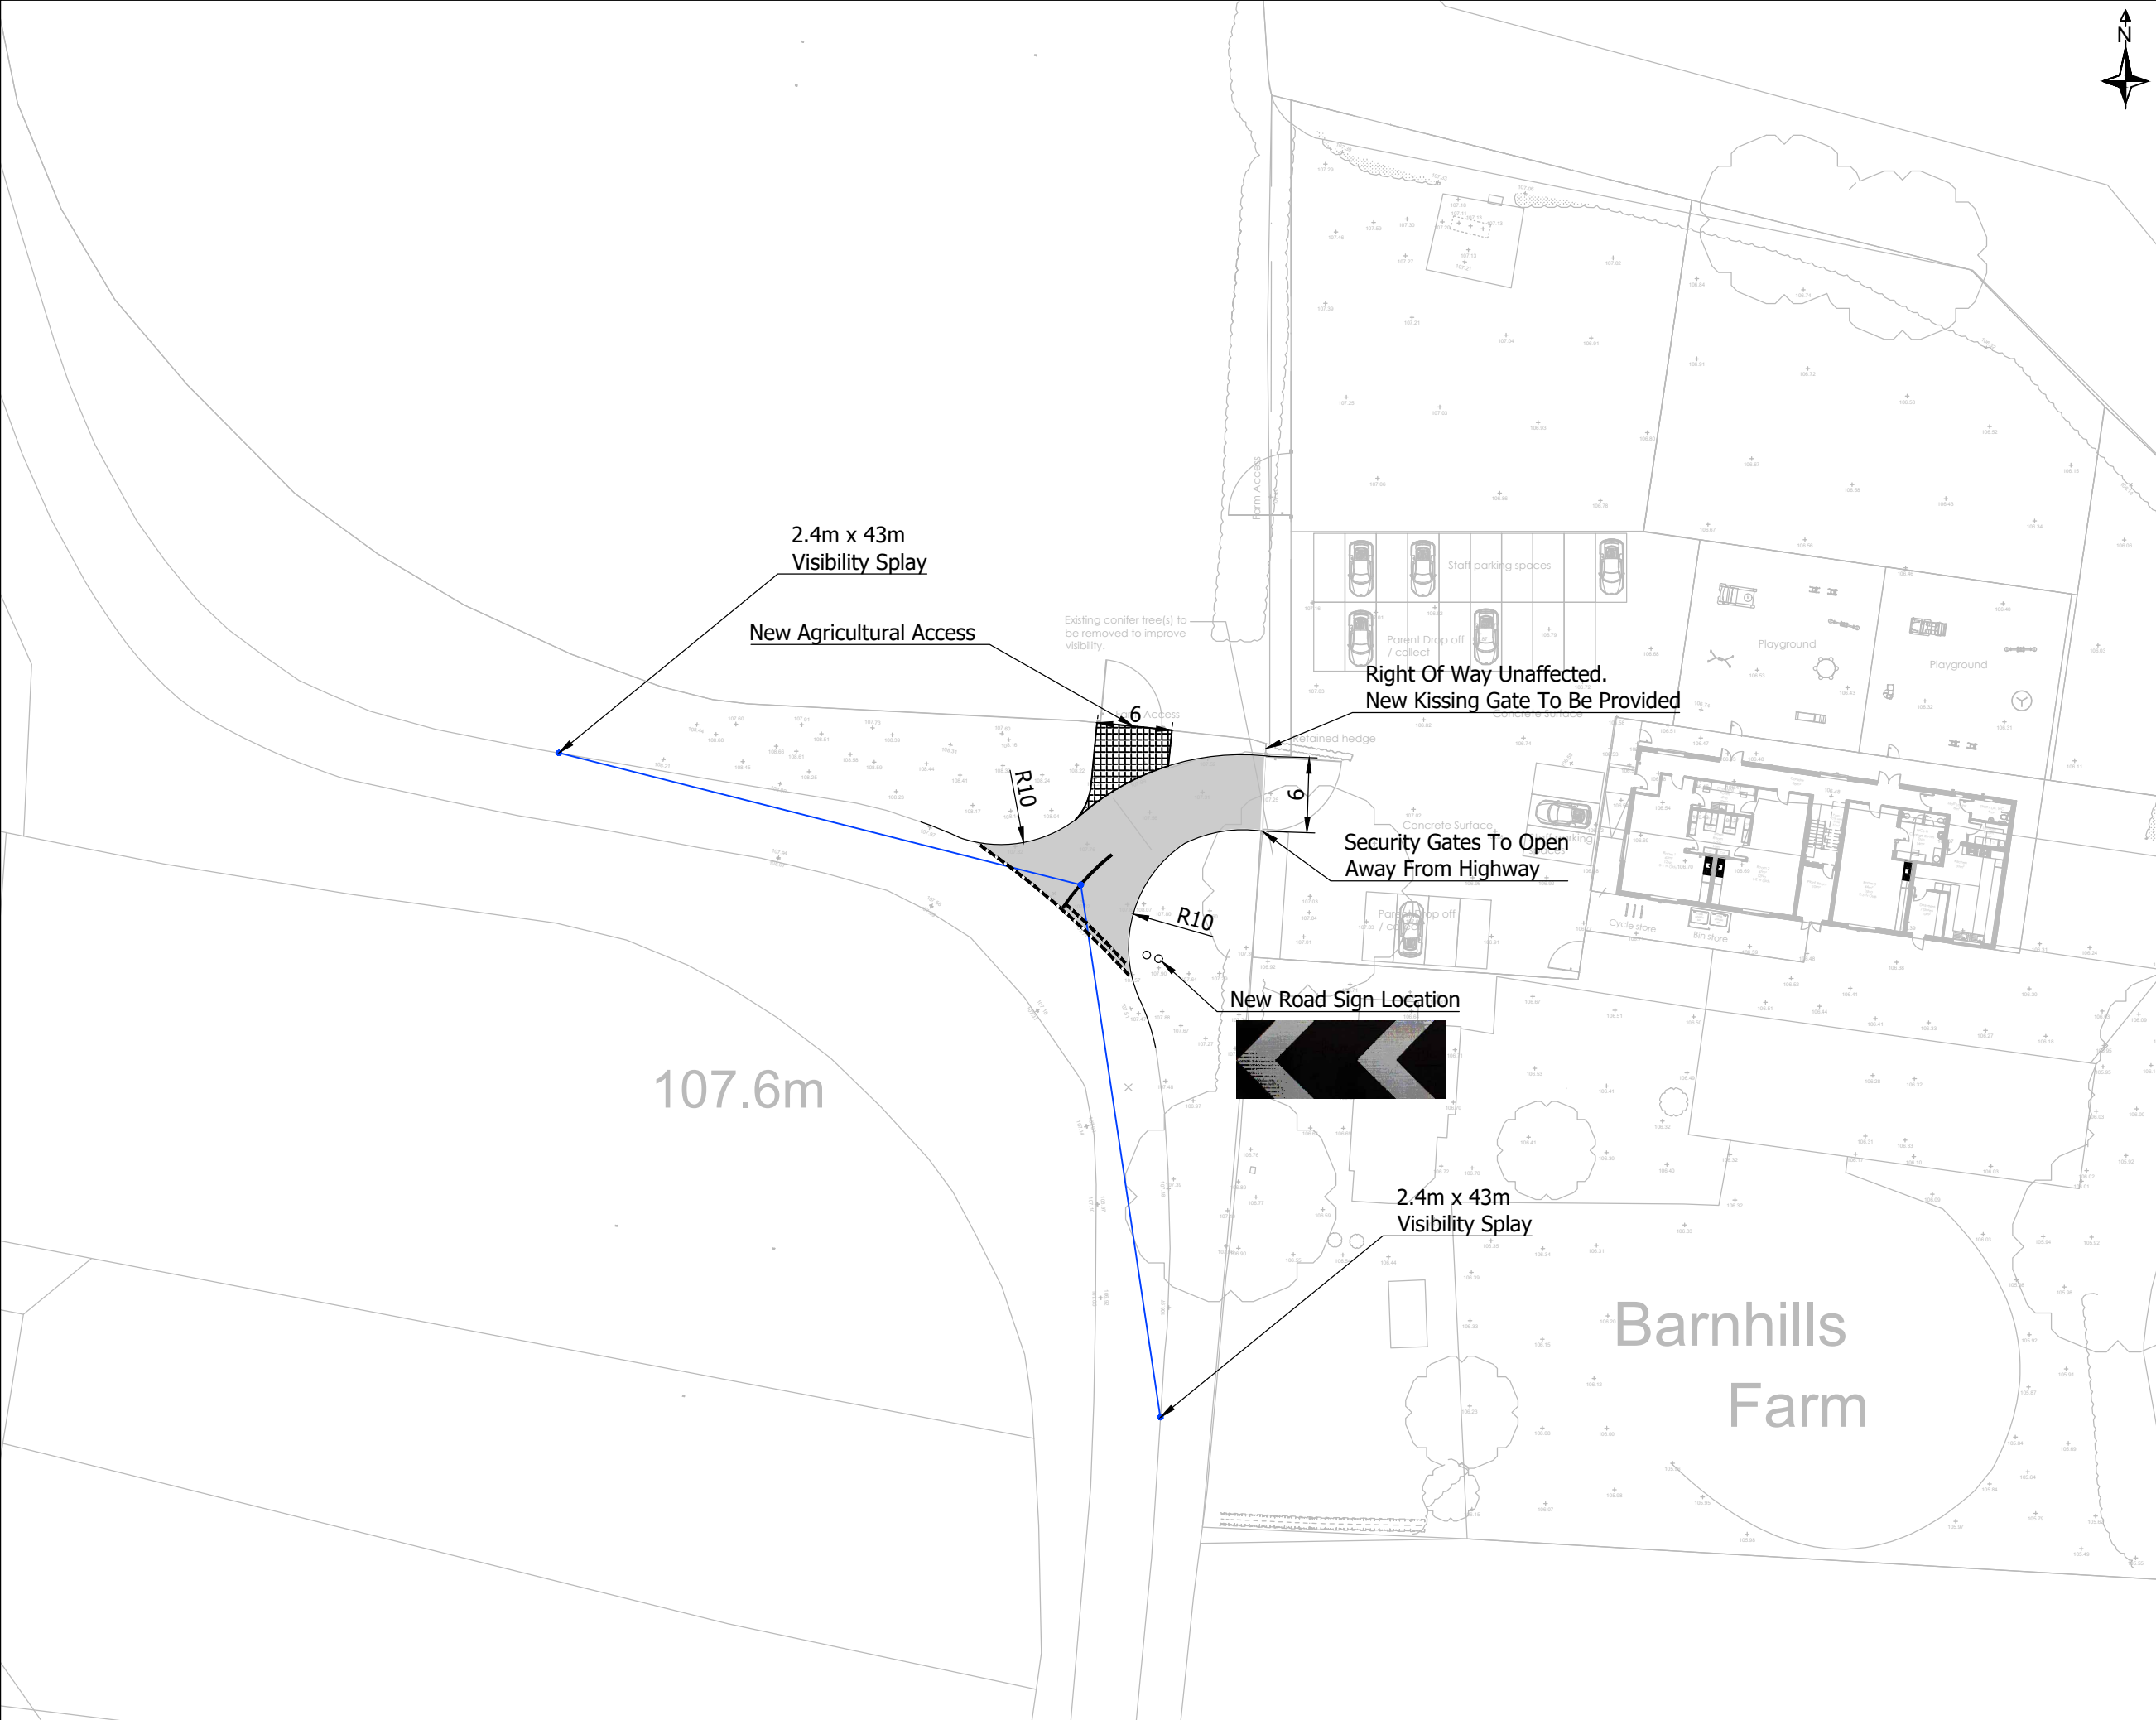

- Notes:
1. Do Not Scale This Drawing Unless For Planning Purposes Only. Any Dimensions Shown Are Indicative Only And Are Subject To Verification Onsite.
 2. Site Layout Drawing Prepared By Corporate Architecture Limited, Drawing Number 5681/MN/23/004 Rev G, Dated 21/10/2024.

 Carriageway Speed Limit

 Carriageway To Be Surfaced In Accordance With LCC Highway Specifications

 Agricultural Access To Be Constructed From Bound Material (Bitmac Or Similar)

A Updated Site Layout		21/10/2024
Client: Markfield Day Nursery		
Project: Barnhills Farm Merylees Road, Thornton, Coalville		
Drawing Title: Access Alterations		
Drawing Number: RHC-24-155-01		
Revision: A	Sheet Size: A3	Scale: 1:500
Drawn & Checked By: AR	Date: 03/10/2024	Status: Information