

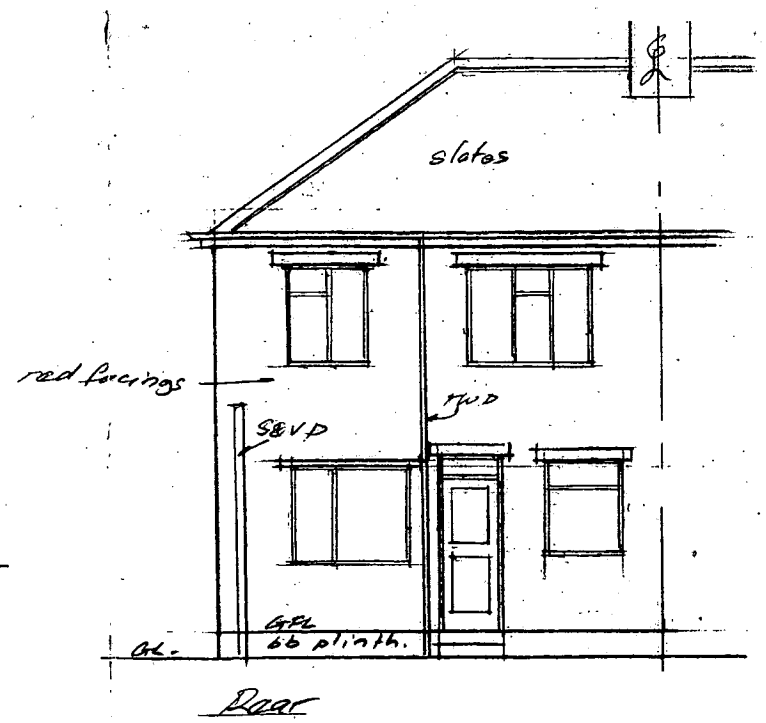



Rear

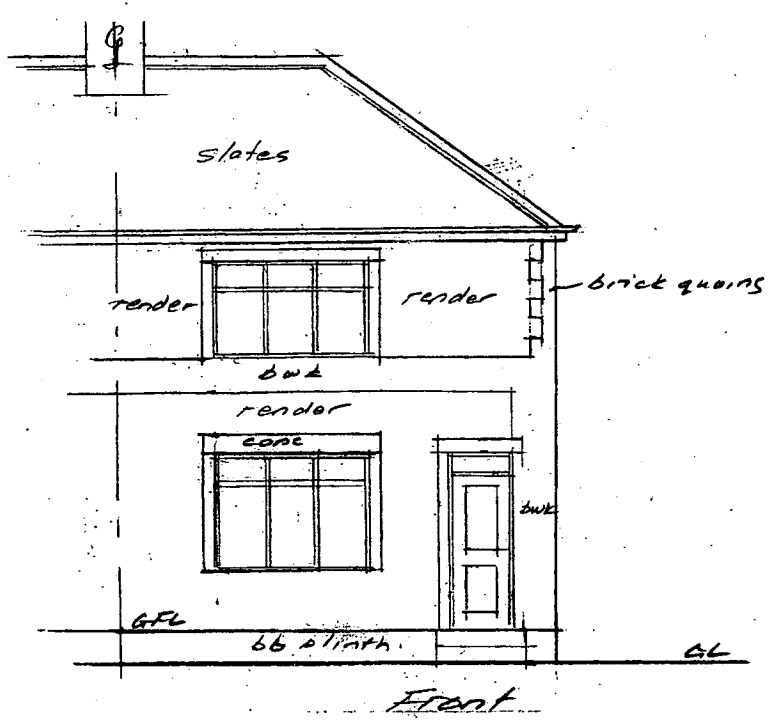

Front

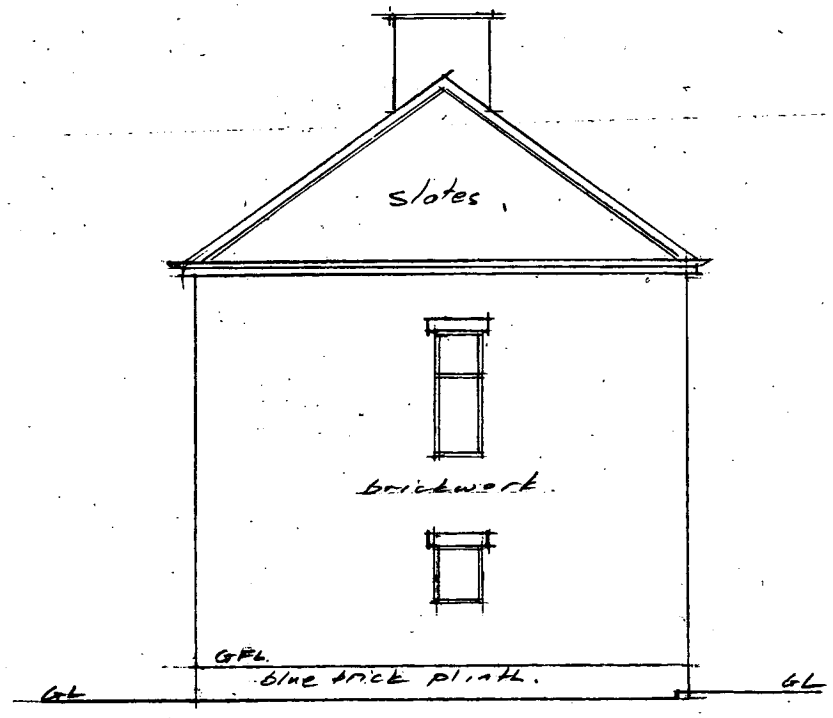

Side

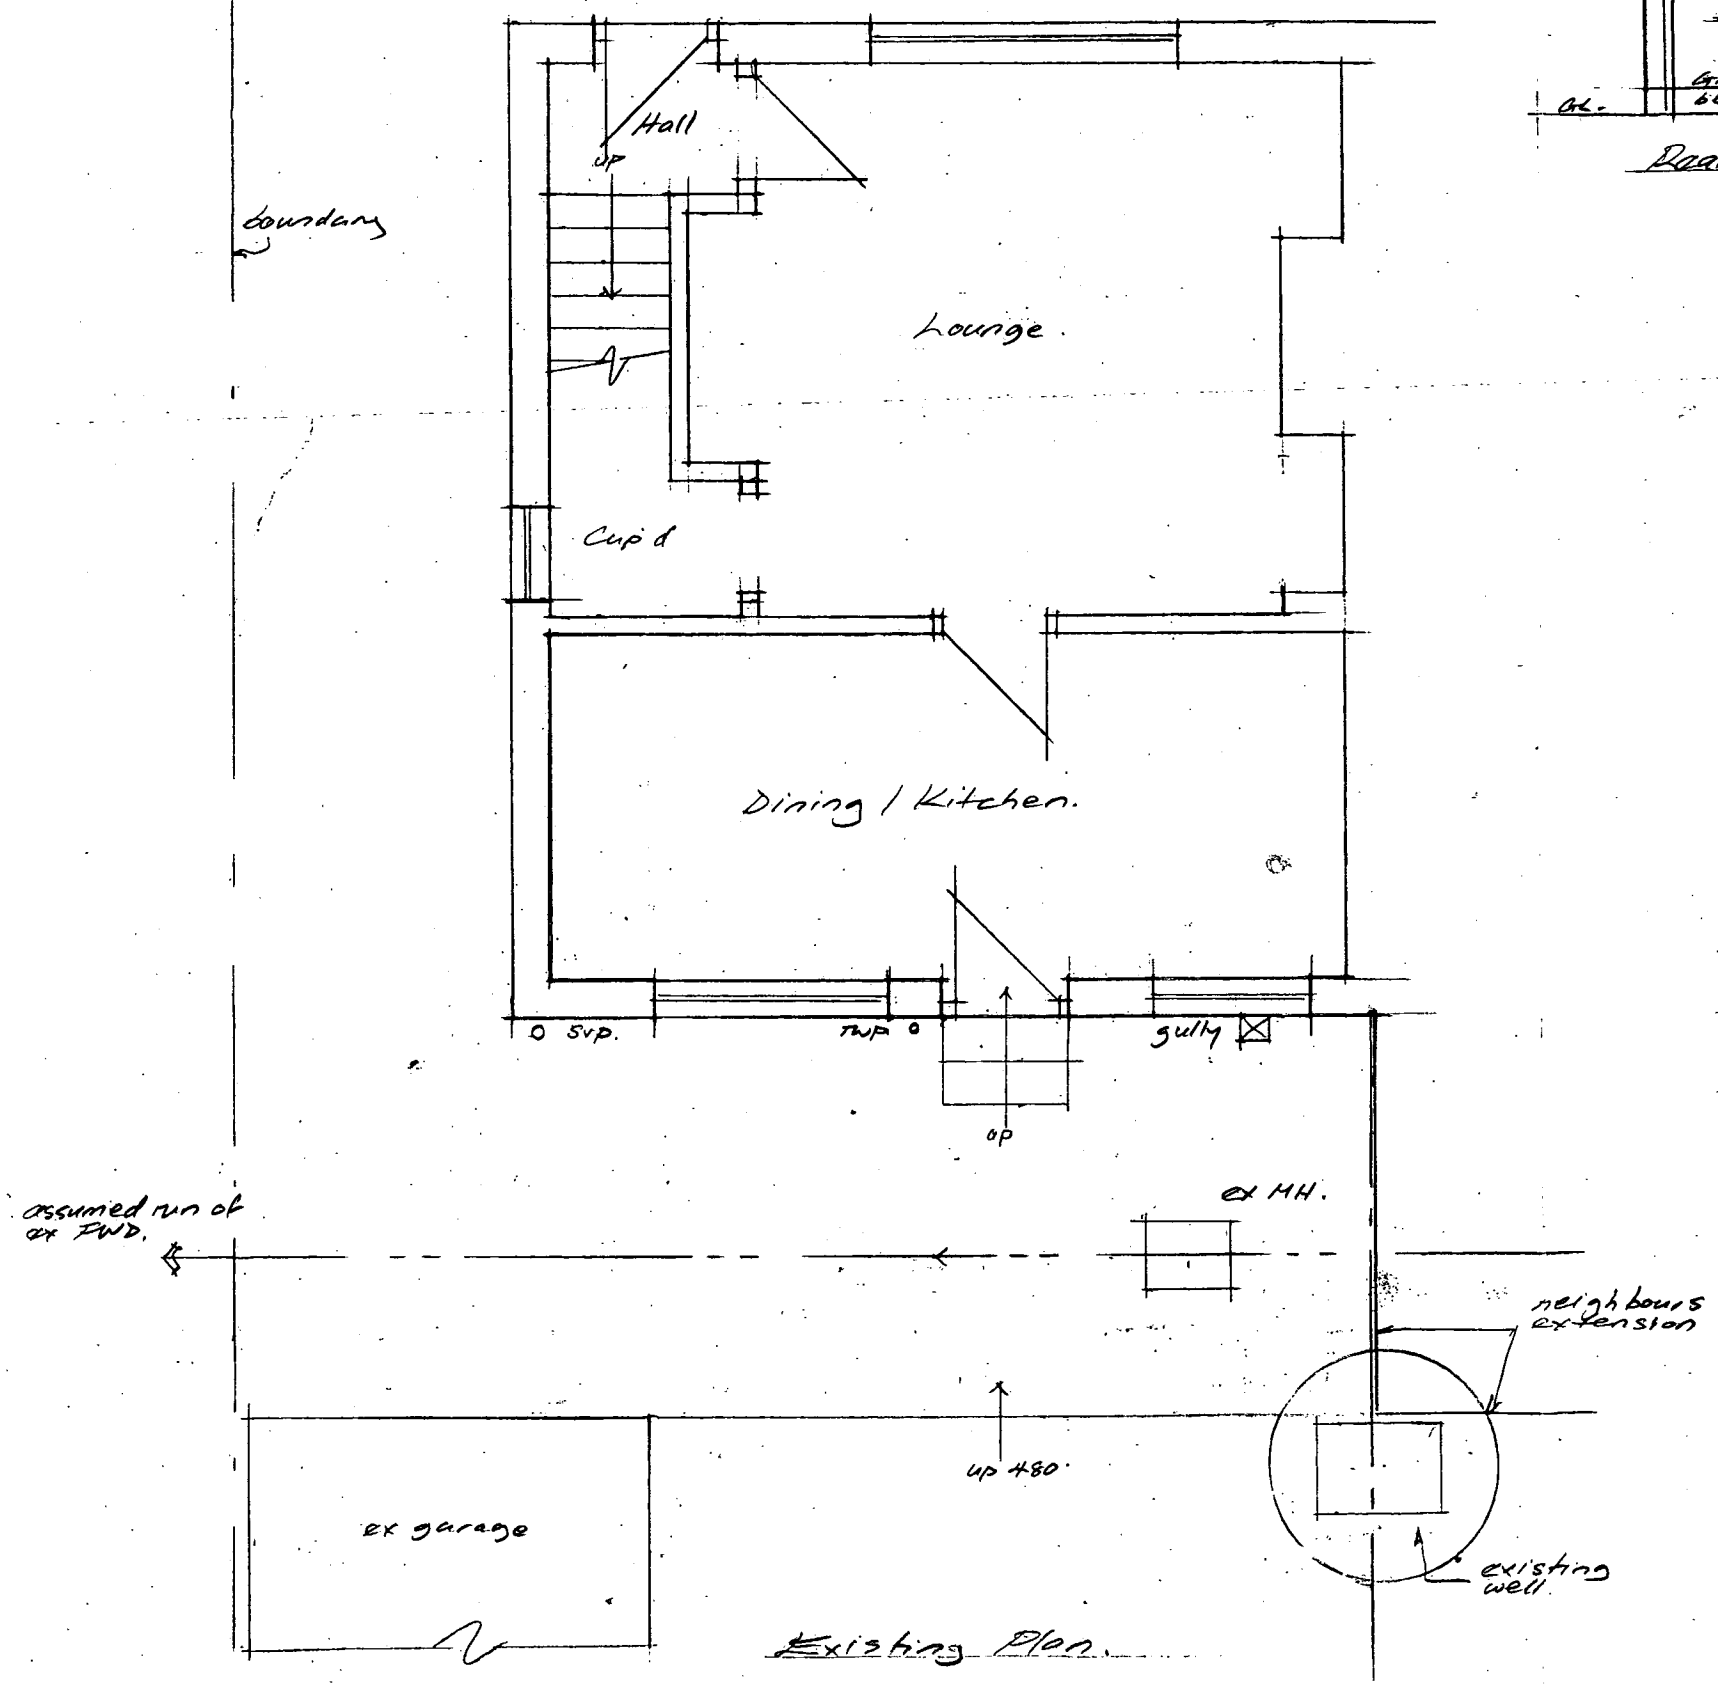

Existing Plan.

DEVELOPMENT SERVICES
16 JUN 2008
RECEIVED

PP-00473304

Martin S Dennis Architectural Technician 10 Wesley Close Sapcote LE9 4LH Tel 01455 272275	Proposed Single Storey Rear & Side Extension 35 Woodland Ave Burbage LE10 2BD
date 30/5/08 dwg no M1126/1 scale 1:50 & 1:100	For Mr & Mrs McKetterick