
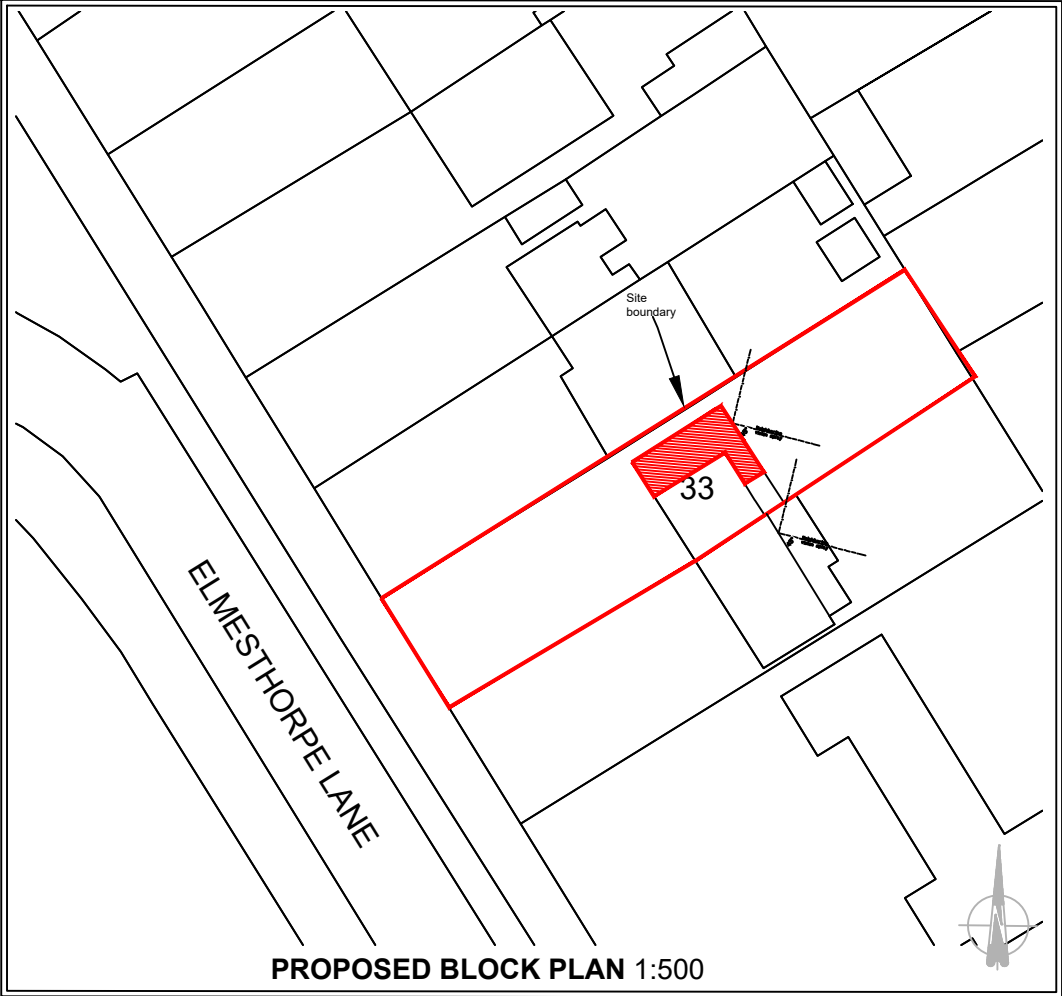
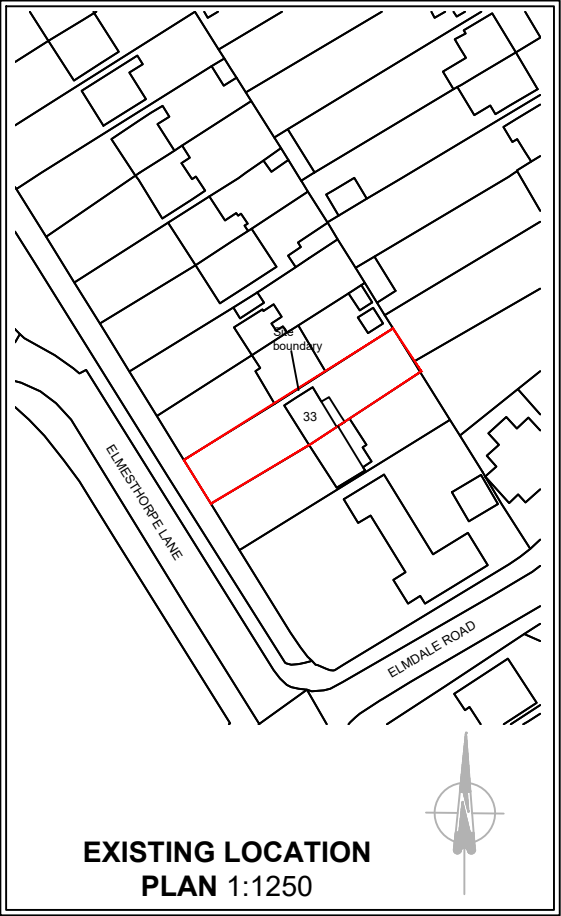


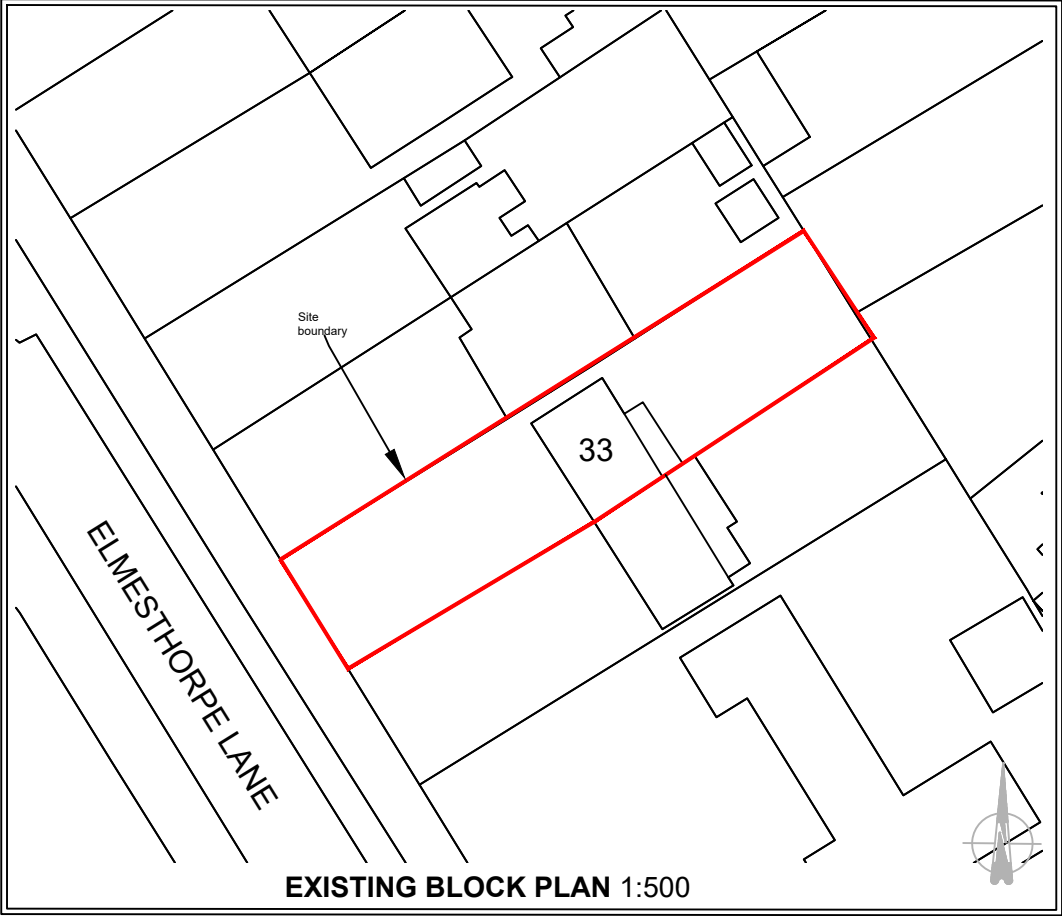

Produced on 28 April 2025 from the Ordnance Survey National Geographic Database and incorporating surveyed revision available at this date.
Crown copyright and database rights 2025 OS. Supplied by licensed Ordnance Survey partner (Open Data).
Data licence expires 28 April 2026.

NEW PROPOSED FLOOR AREA
GARAGE

GROUND	24.1m²	259.41sq.ft
TOTAL	24.1m²	259.41sq.ft

PROPOSED FLOOR AREA		
GROUND	54.2m²	583.40sq.ft
FIRST	45.2m²	486.53sq.ft
TOTAL	99.4m²	1069.94sq.ft

- Client submission

BLOCK & LOCATION
PLAN

CLIENT/COMPANY: Jack Crowfoot	
JOB DESCRIPTION: PROPOSED Double Storey Rear and Side Extension 33 Elvesthorpe Lane, Earl Shilton, Leicester, LE9 7PT	
SCALE 1:1250 @ A3 1:500 @ A3	DATE 11.06.25
DRAWN BY JTC	DRAWING No: 004
ALL DIMENSIONS TO BE CHECKED ON SITE BEFORE CONSTRUCTION ANY DISCREPANCIES TO BE DISCUSSED AND AGREED WITH JC PRIOR TO PROCEEDING.	
THIS DRAWING IS THE PROPERTY OF JC AND MUST NOT BE COPIED OR REPRODUCED WITHOUT PRIOR WRITTEN CONSENT.	
HEALTH AND SAFETY EXECUTIVE (HSE) WILL NEED TO BE NOTIFIED PRIOR TO COMMENCEMENT OF THE PROJECT	