

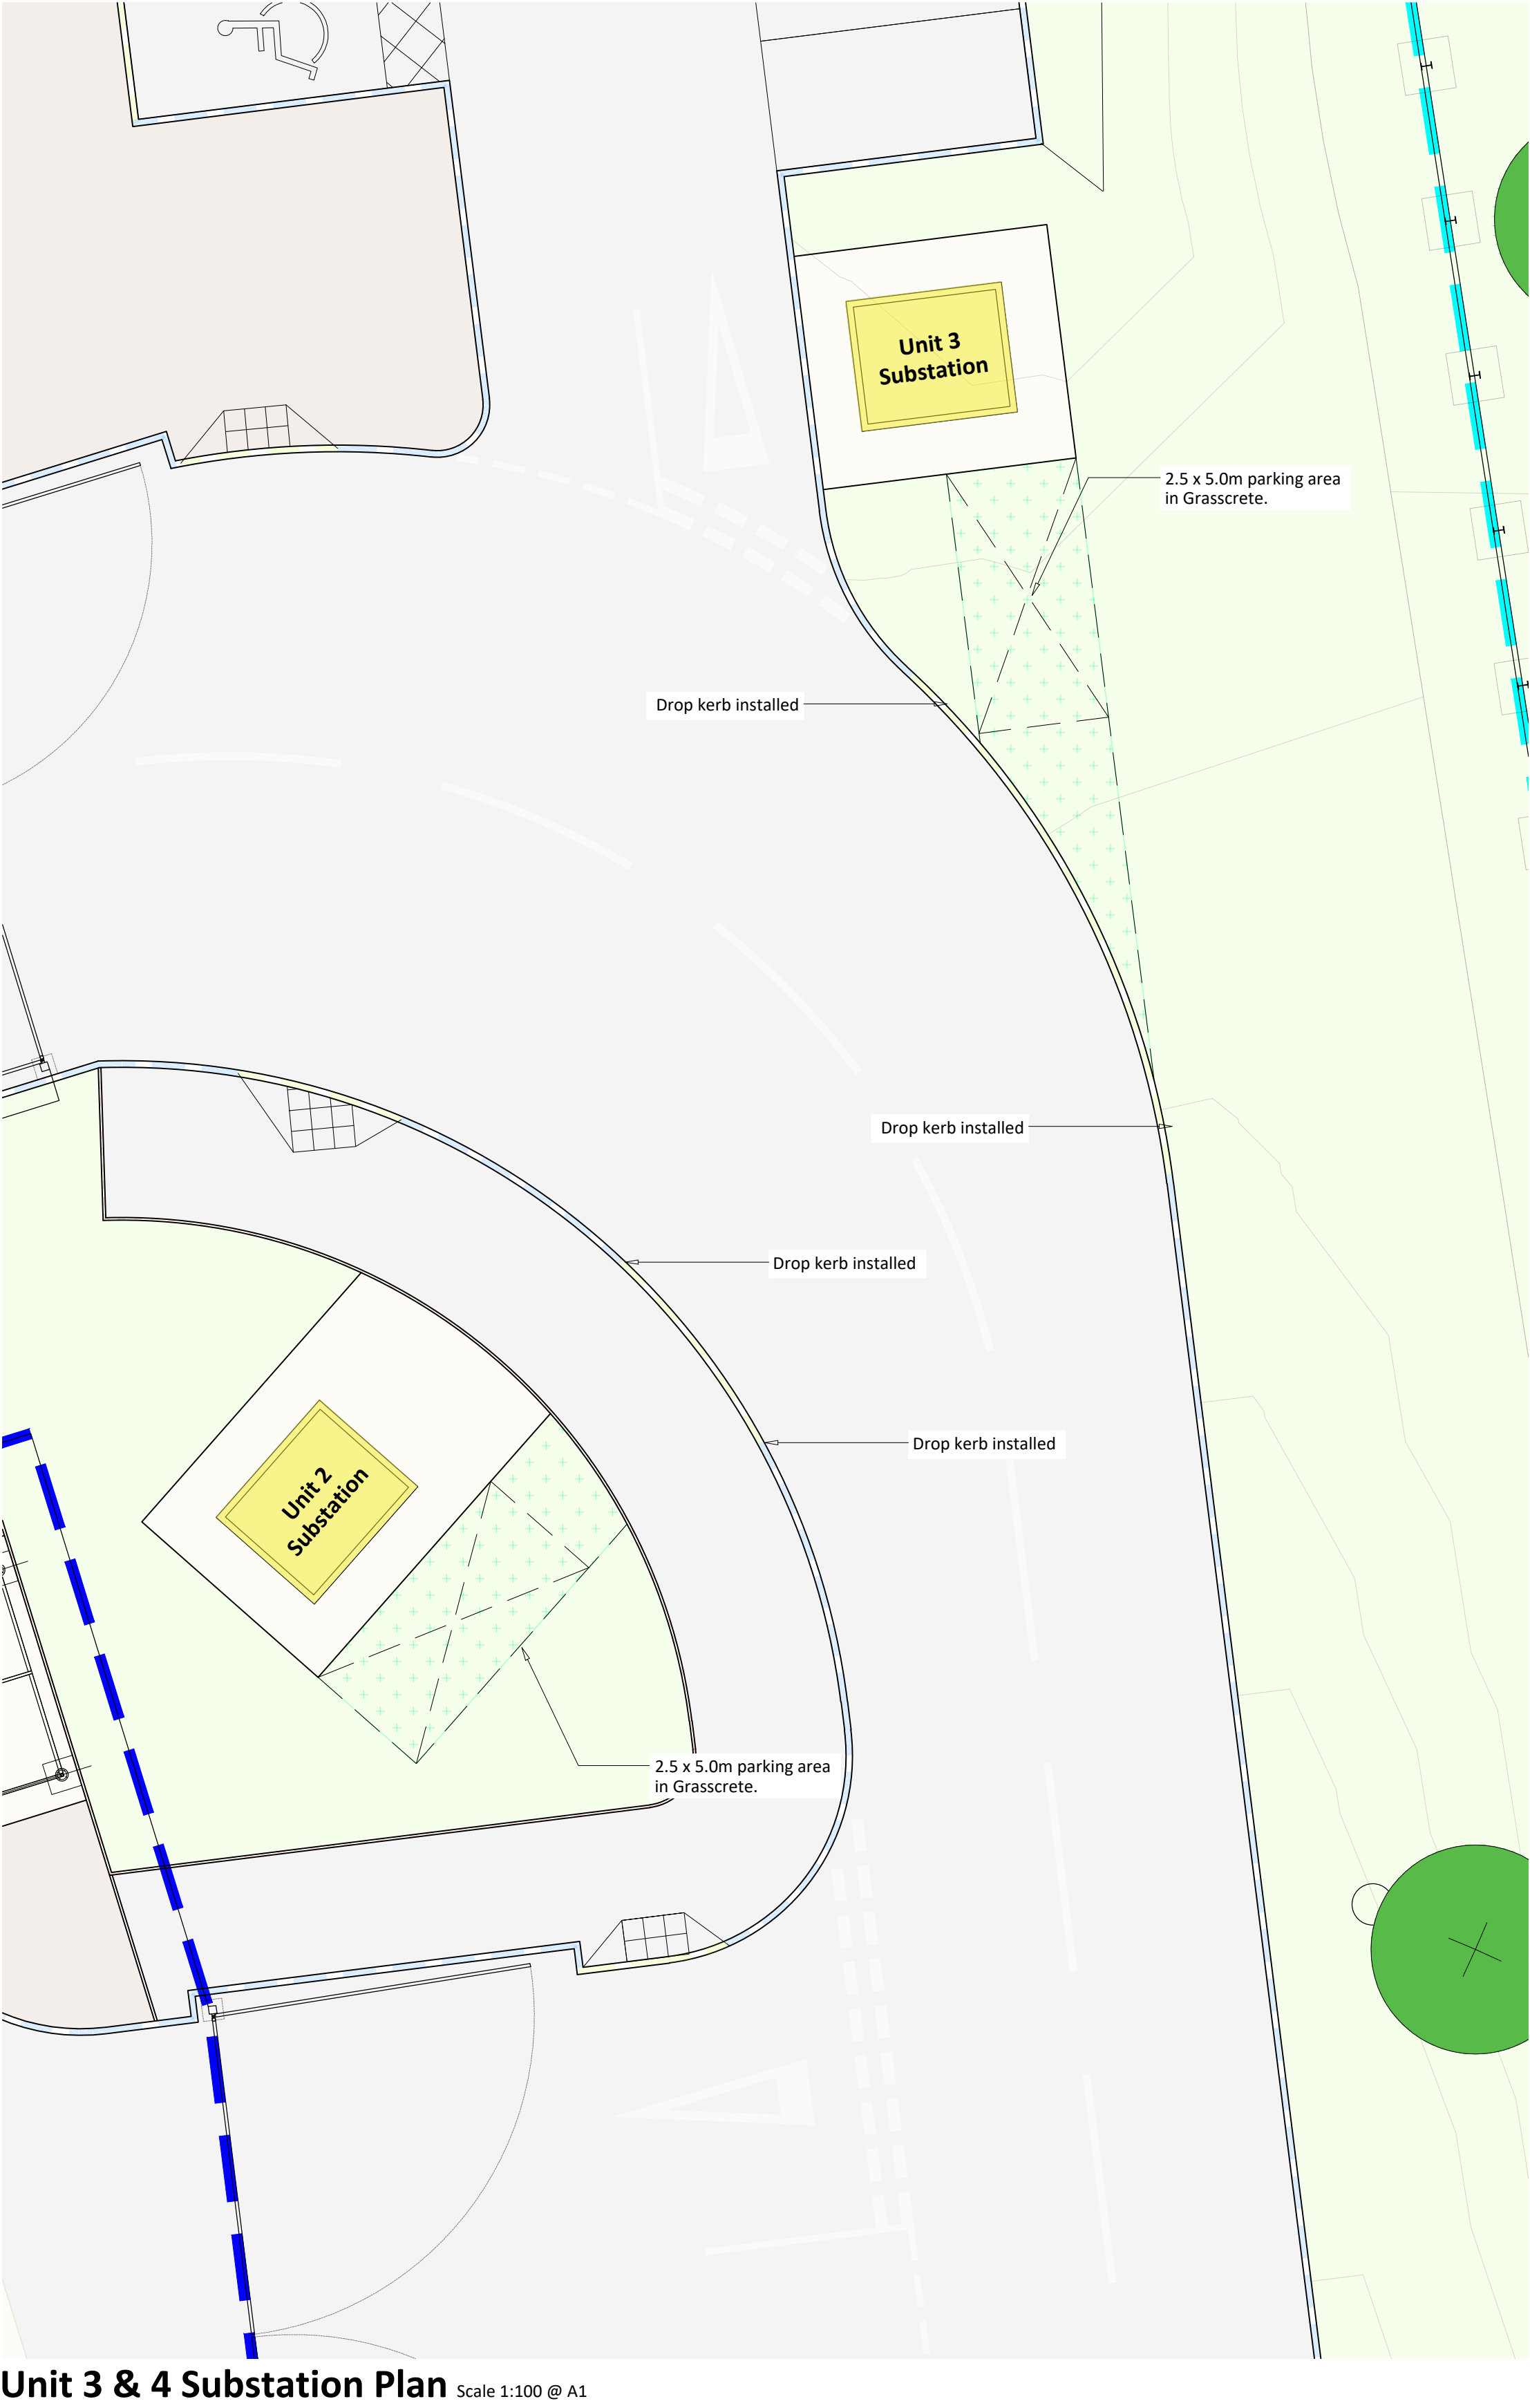


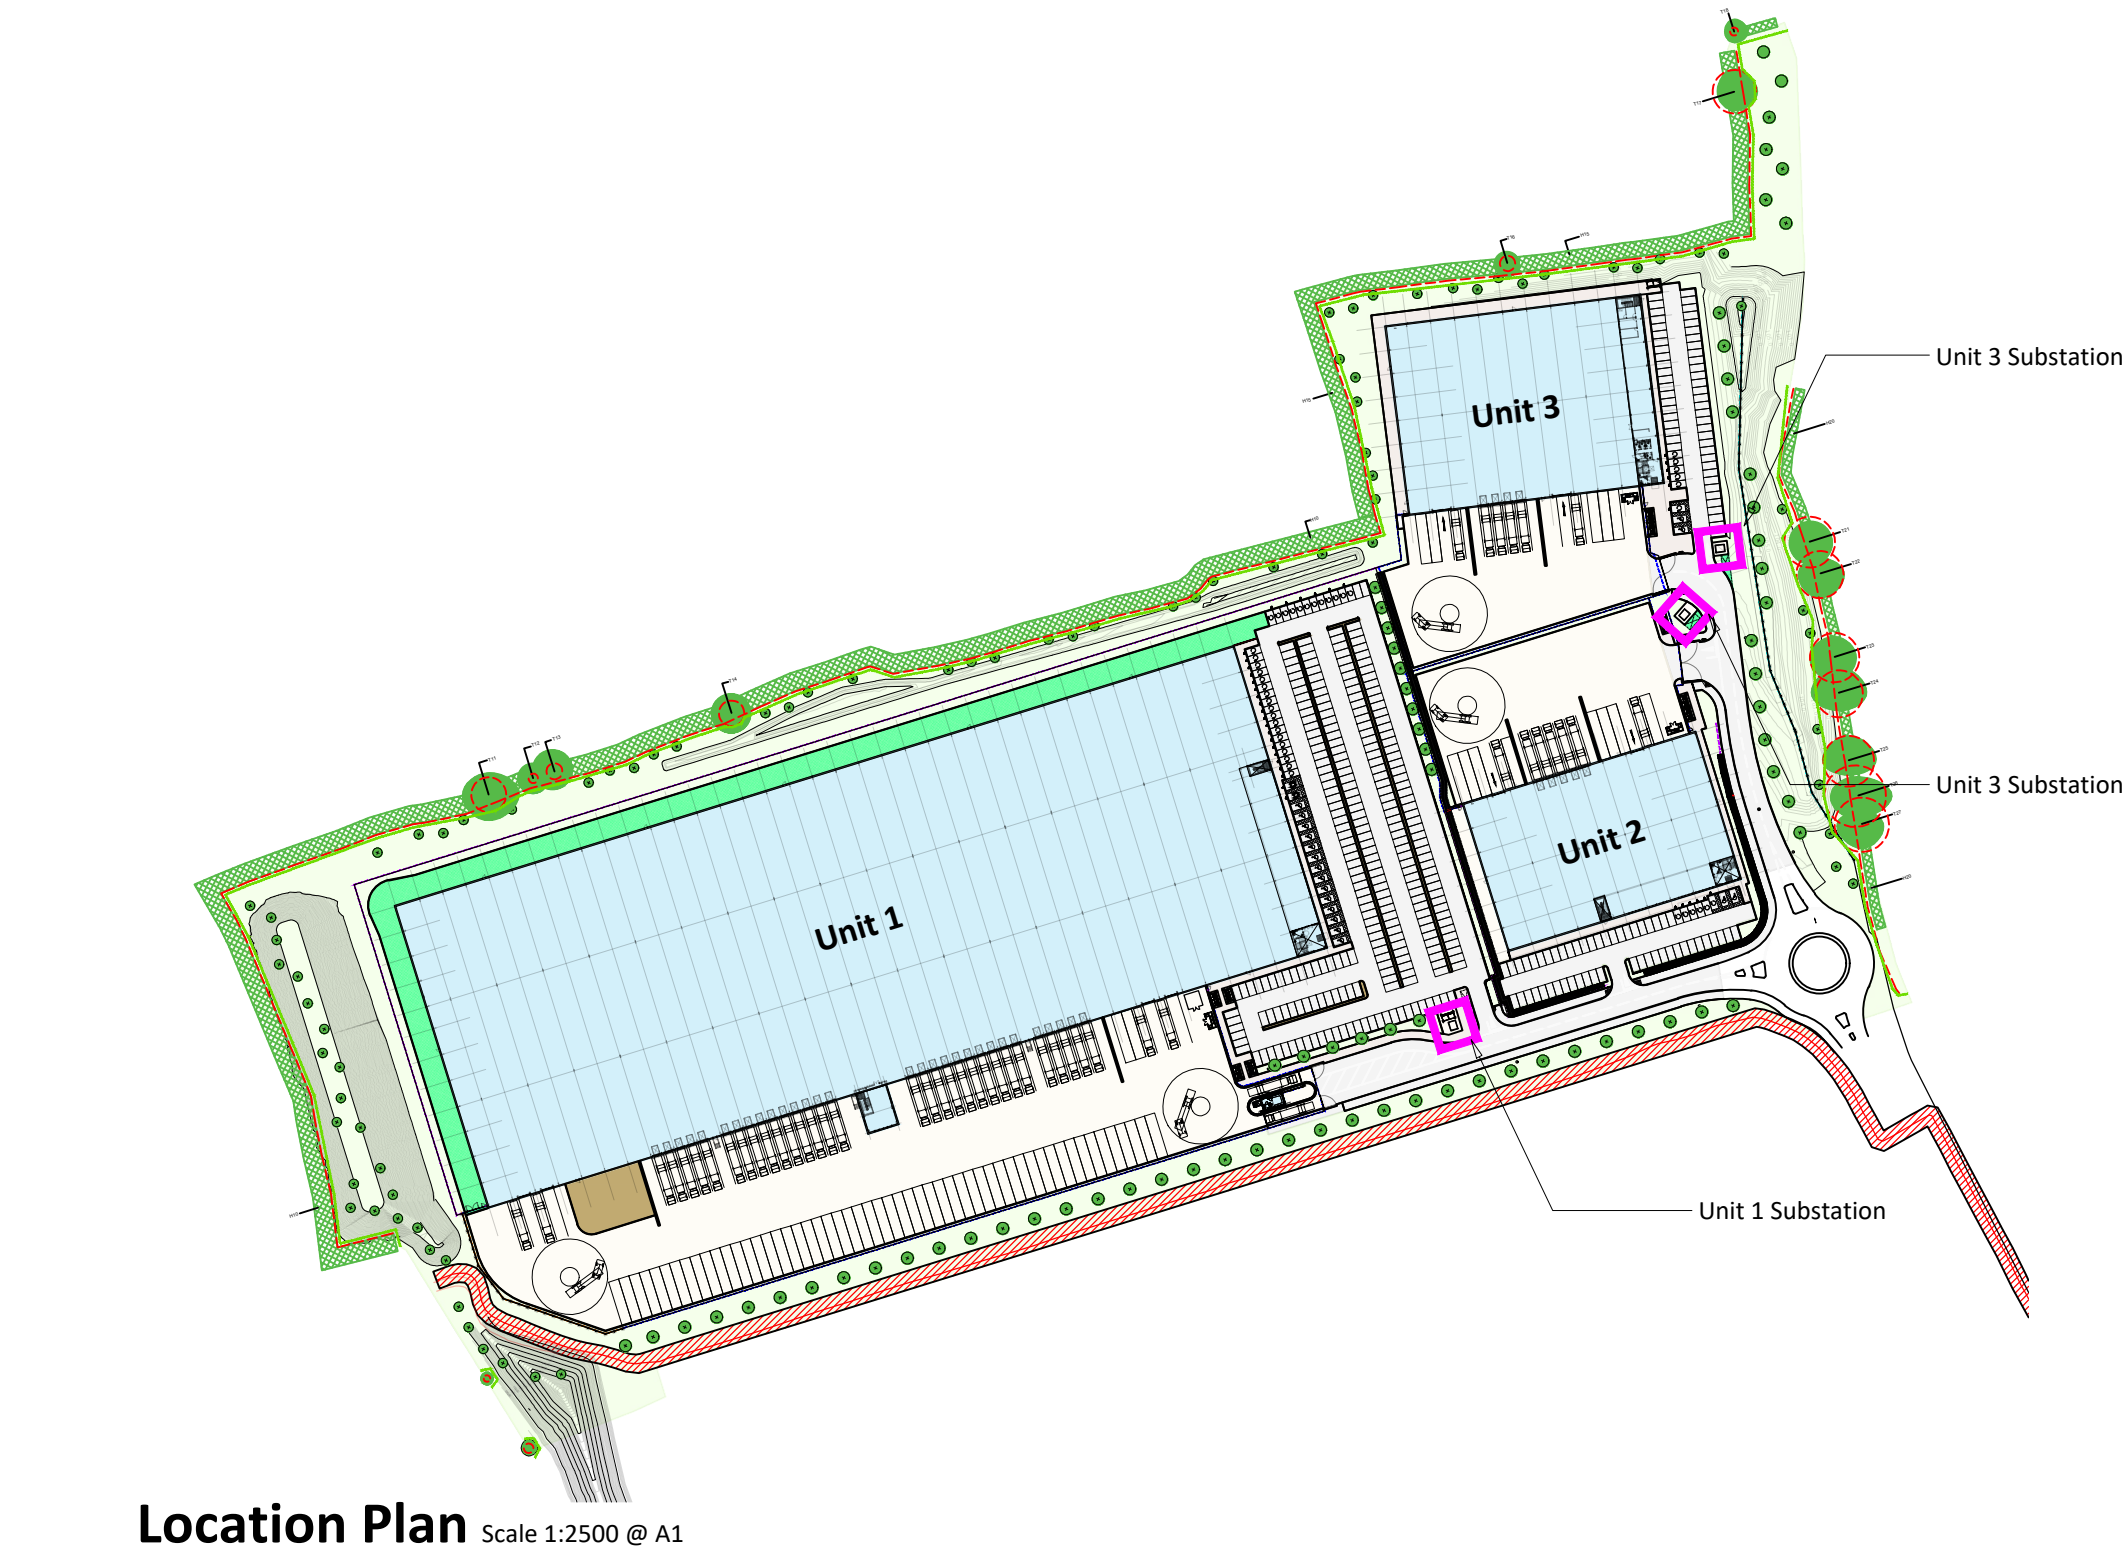

Typical Substation

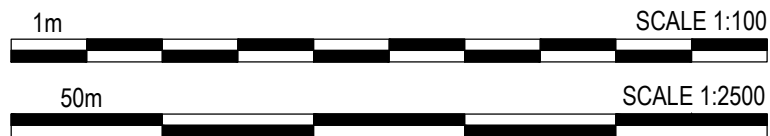

PLANNING
THIS DRAWING IS FOR PLANNING CONSIDERATION ONLY
AND SHOULD NOT BE USED FOR ANY OTHER PURPOSE

rev	amendments	by	ckd	date
DZ3, Hinckley Park, Leicestershire				
Sitewide Substations				
Newark Beacon, Calferata Way, Newark, Nottinghamshire NG24 2TN t: +44 (0)1636 653027 e: info@umcarchitects.com				
Drawing Status:		Planning		
Drawn / Checked:		RJM / GH		
Date:		08.03.2022		
Scale:		1:100 A1		
Drawing no:		Revision:		
22113 P0011		A		