




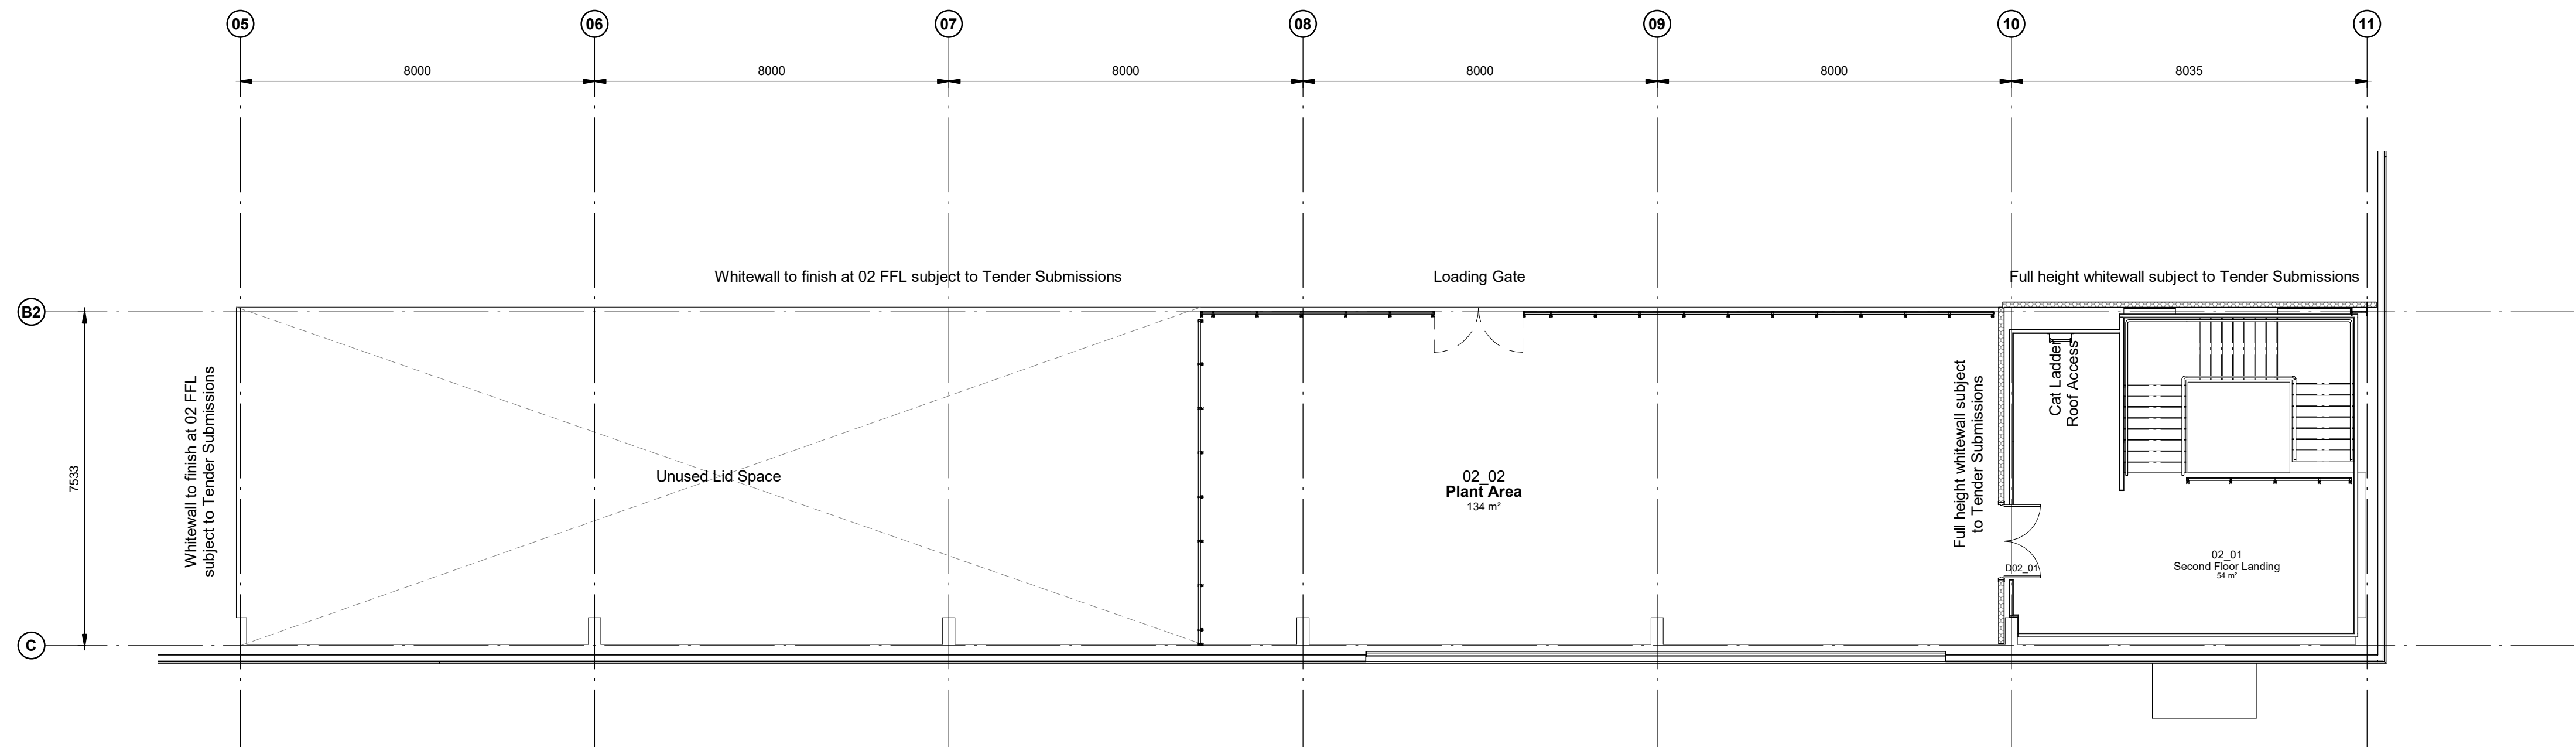

02 NMA Main Office Layout
1 : 100

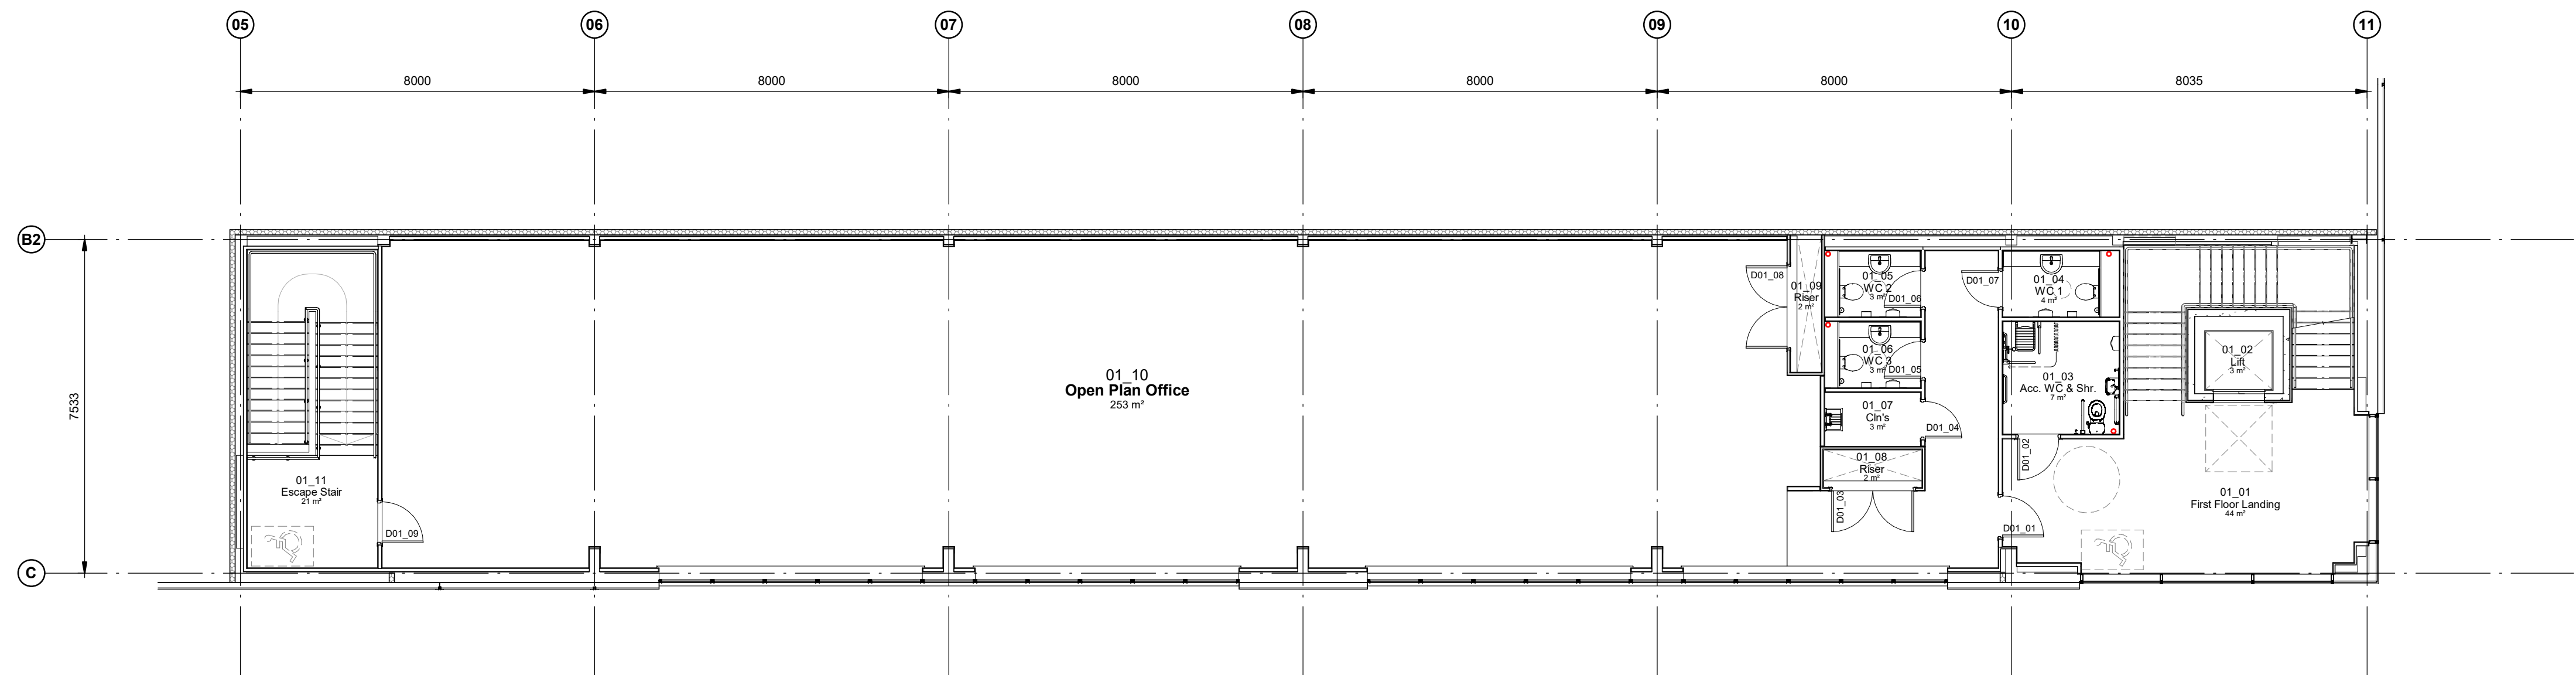

01 NMA Main Office Layout
1 : 100

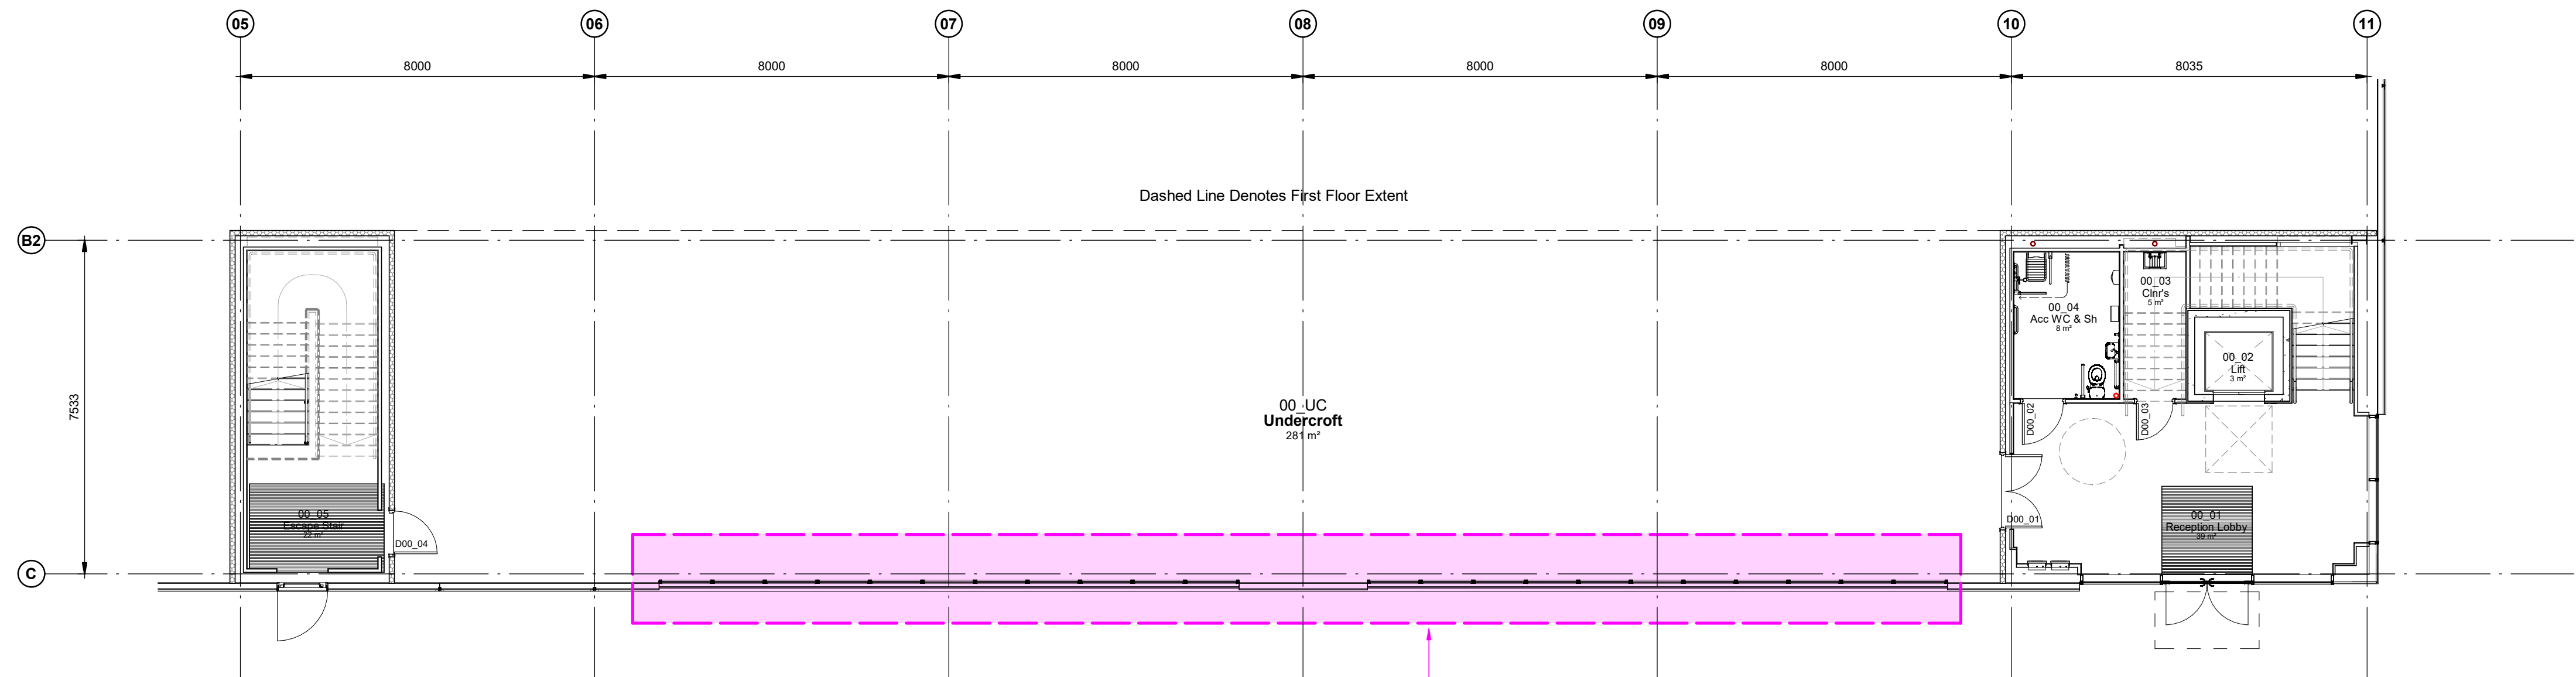

00 NMA Main Office Layout
1 : 100

01 - Ground floor windows indicated on plan.

Changes Key:

01 - Ground floor windows indicated on plan

NOTE:

Changes highlighted are against drawing 'Unit 2 Office Plan Drg No: 22113 P2003 Rev: B' approved on 5 May 2022 (Application No. 22/00430/FUL)

P.1 Initial Issue JB AS 16.02.23

rev amendments by ckd date

DZ3 Hinckley Park, Avery Way

Unit 2 - NMA App - Office Plan

Information Container LOIN	
LOD 3	LOI 2



Newark Beacon, Caferlata Way, Newark, Nottinghamshire, NG24 2TN
+44 (0)1636 653027 +44 (0)1636 653010 info@umcarchitects.com

RIBA PoW Stage:	Stage 4 - Technical Design
Suitability / Status:	S0
Drawn / Checked:	JB / AS
Date:	16/02/23
Scale:	1 : 100 @ A1
UMC Project Number:	22113
Document Reference:	Drawing no: P22-034-UMC-OW-ZZ-DR-A-
Revision:	2703 P.1

PLANNING
THIS DRAWING IS FOR PLANNING CONSIDERATION ONLY
AND SHOULD NOT BE USED FOR ANY OTHER PURPOSE