
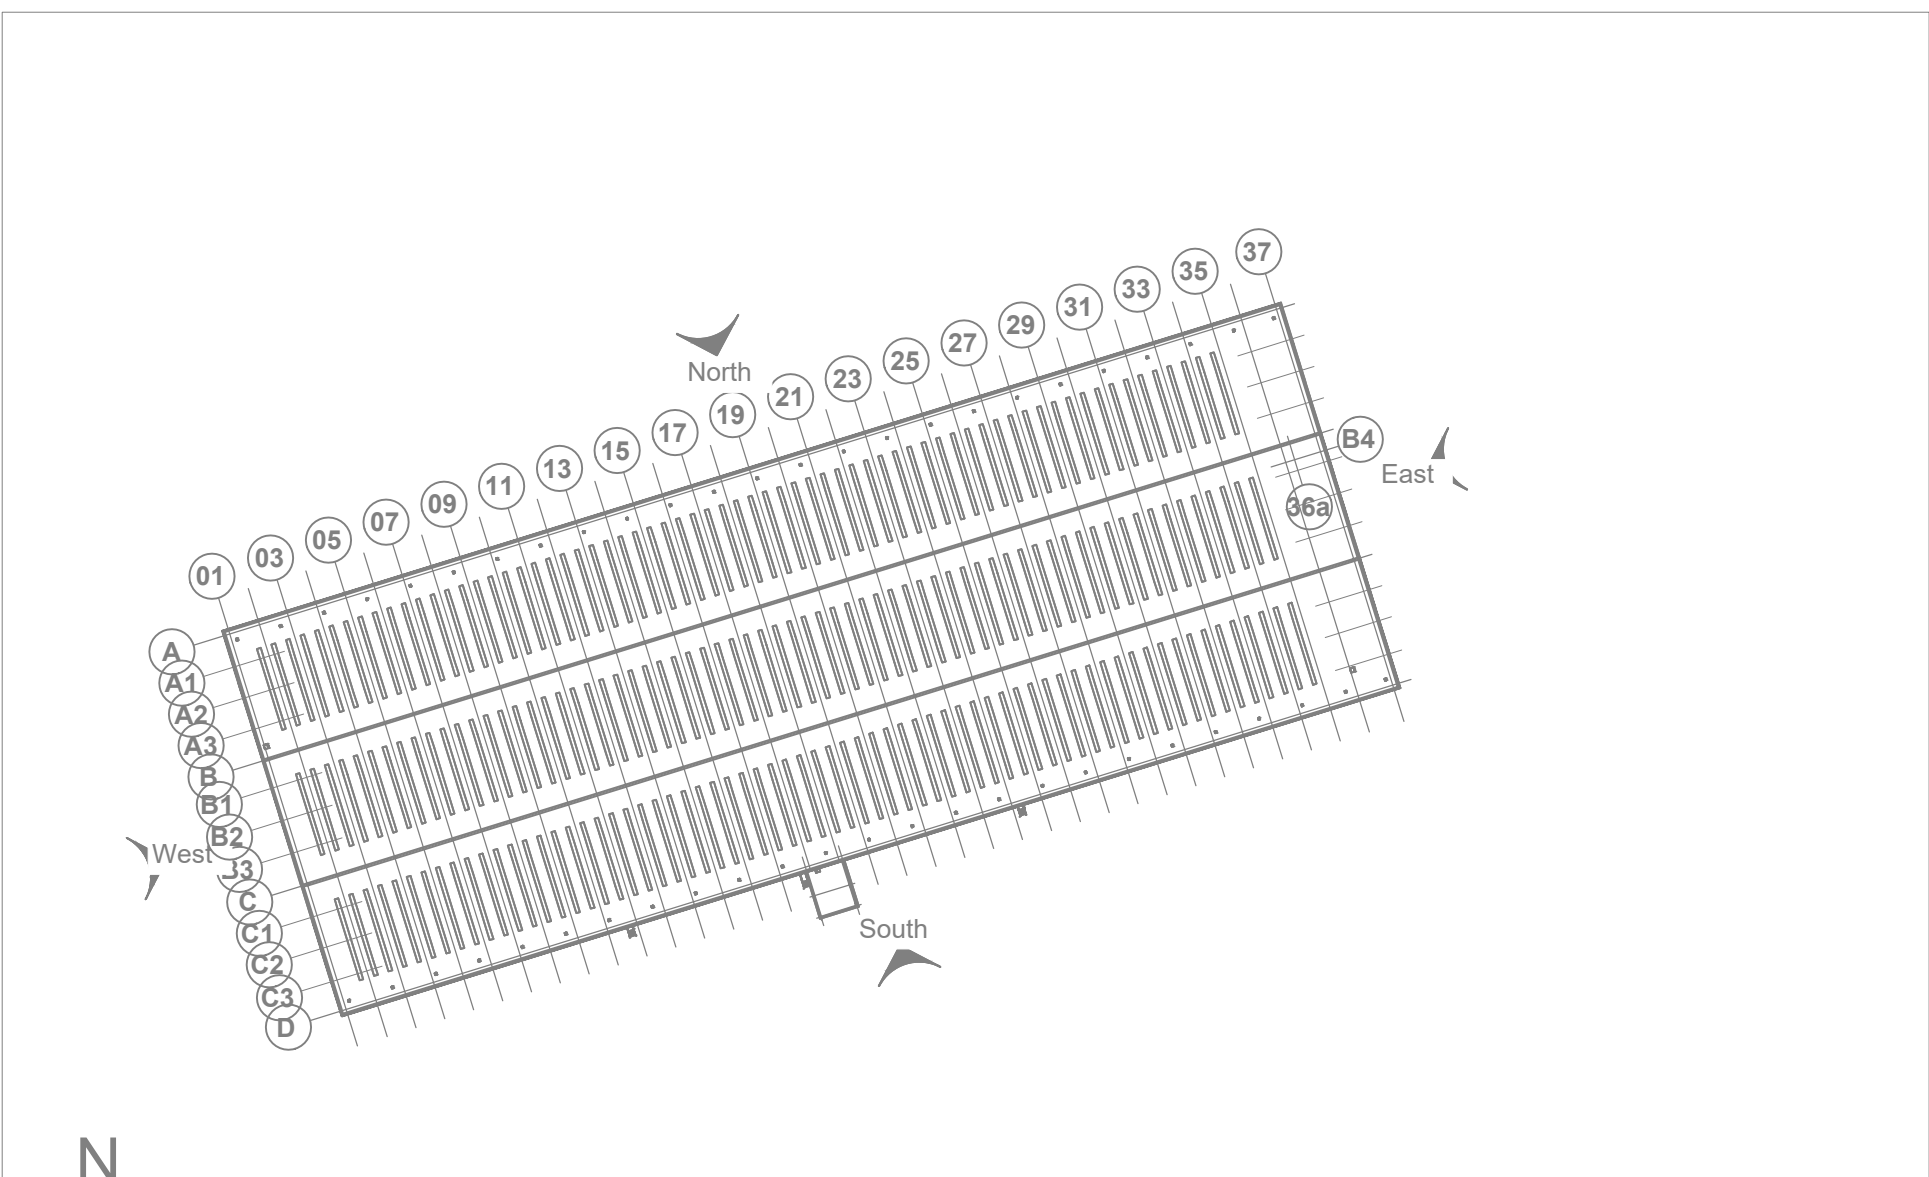
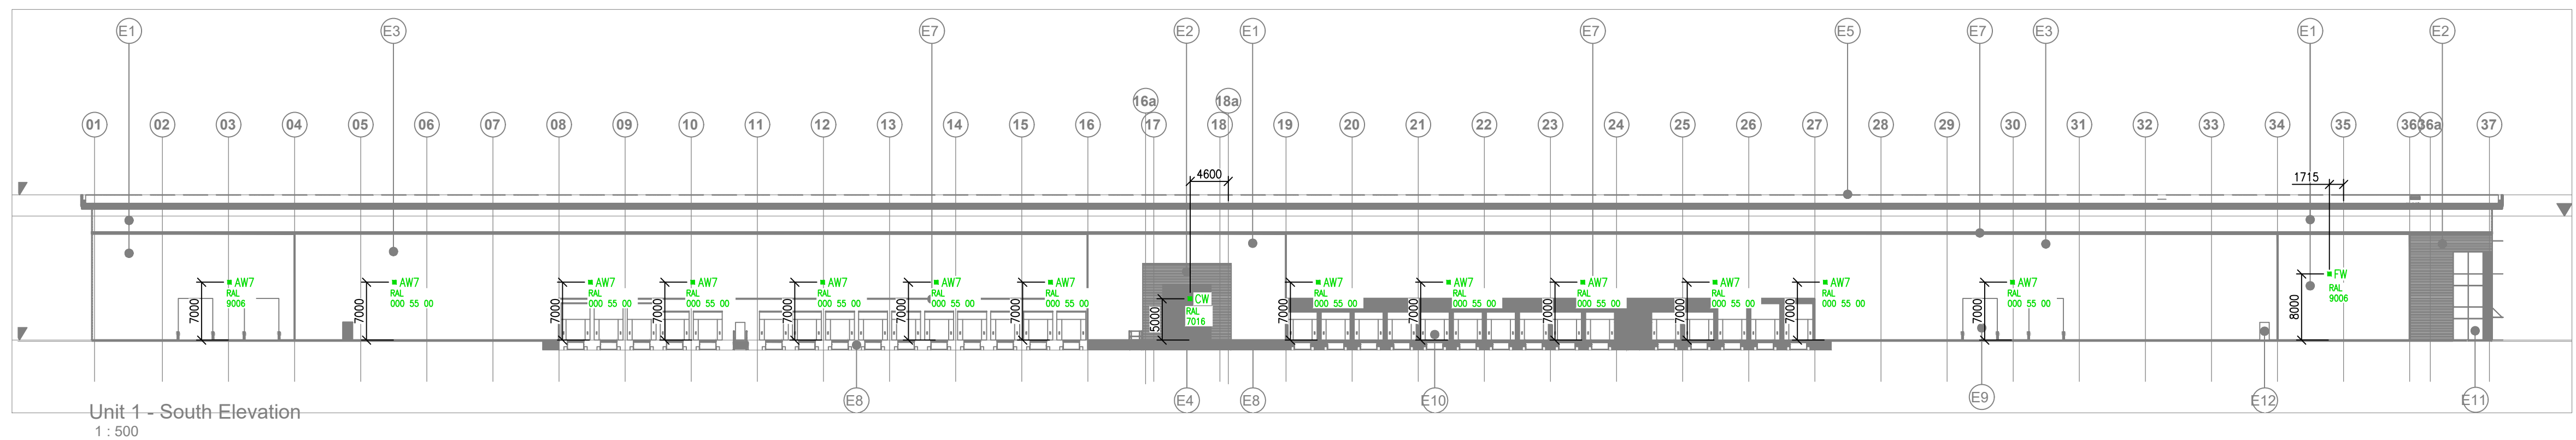
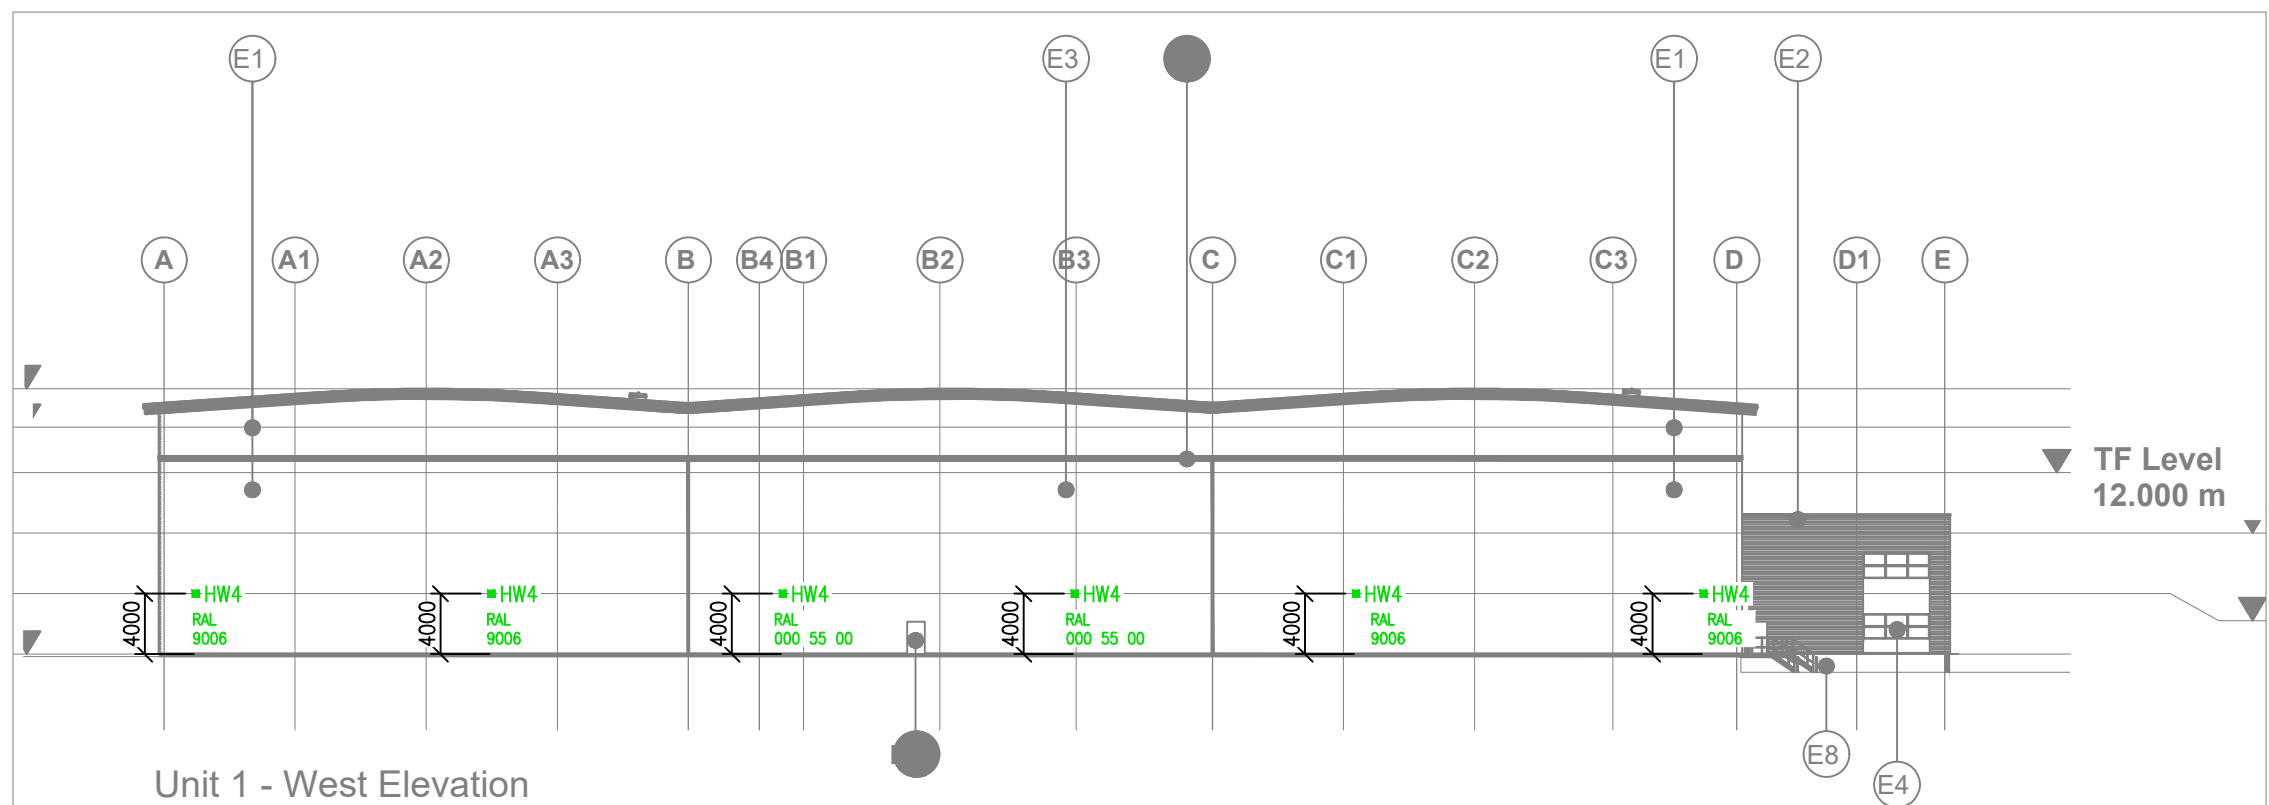
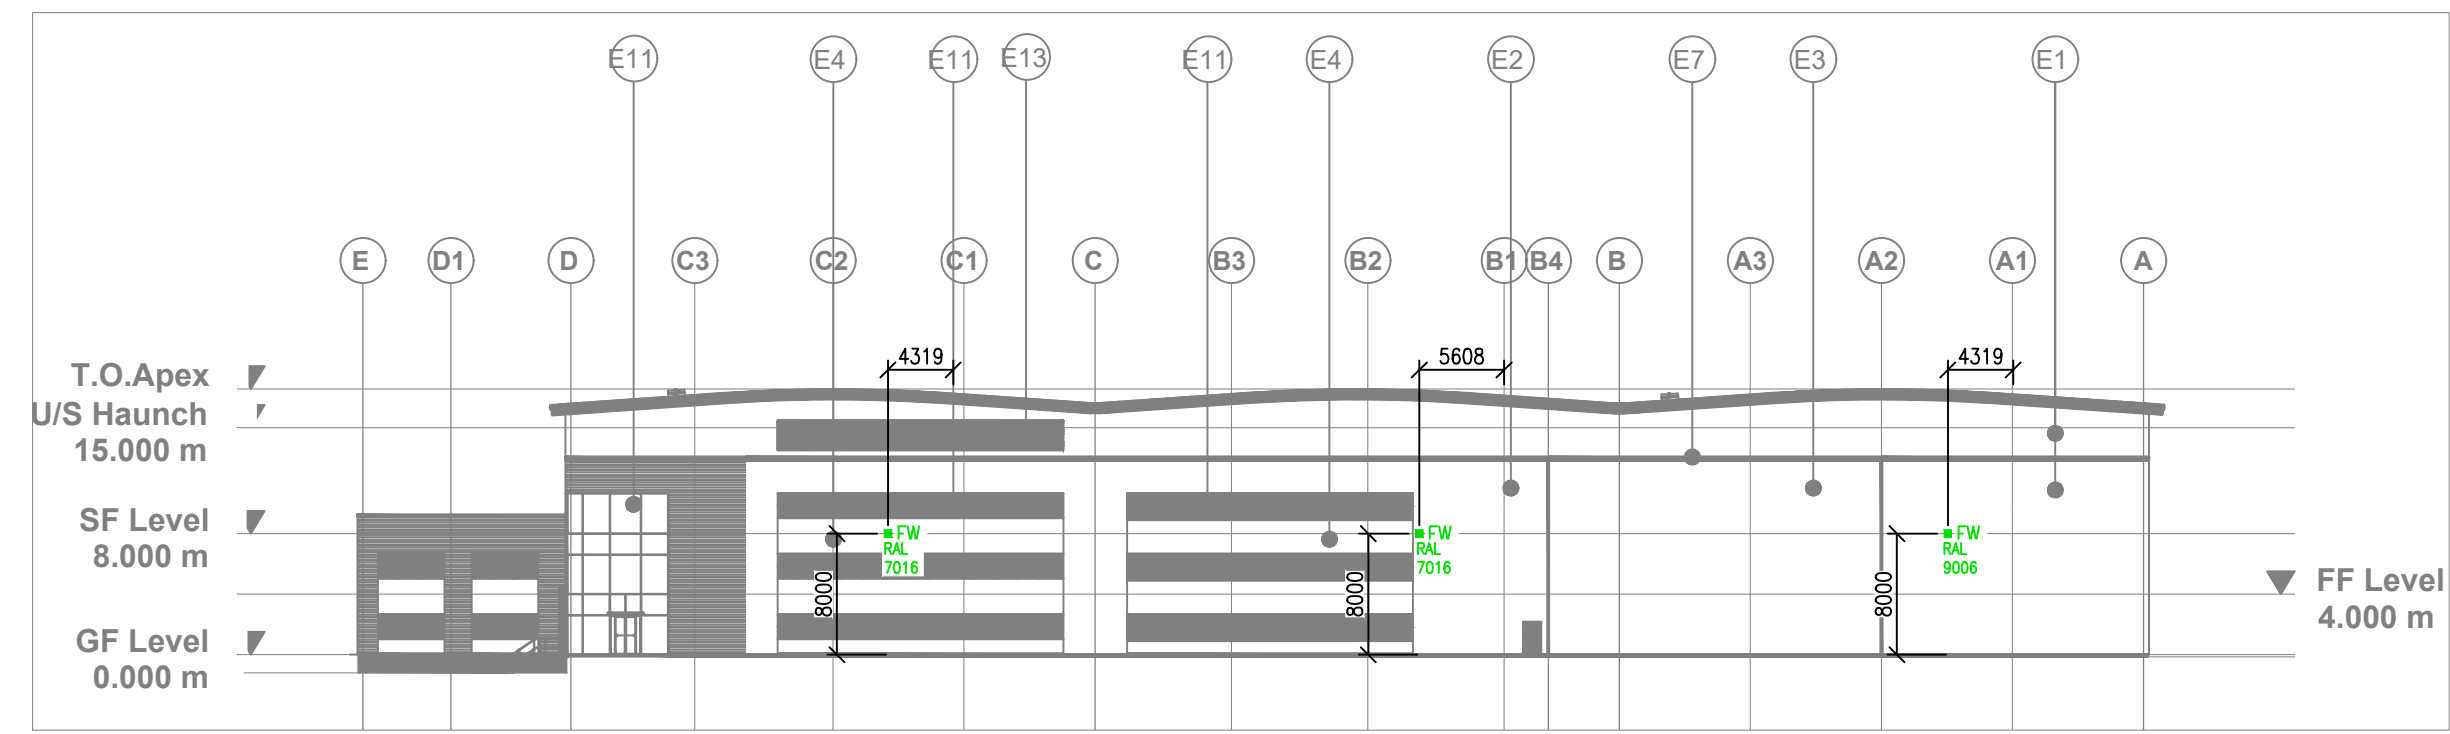


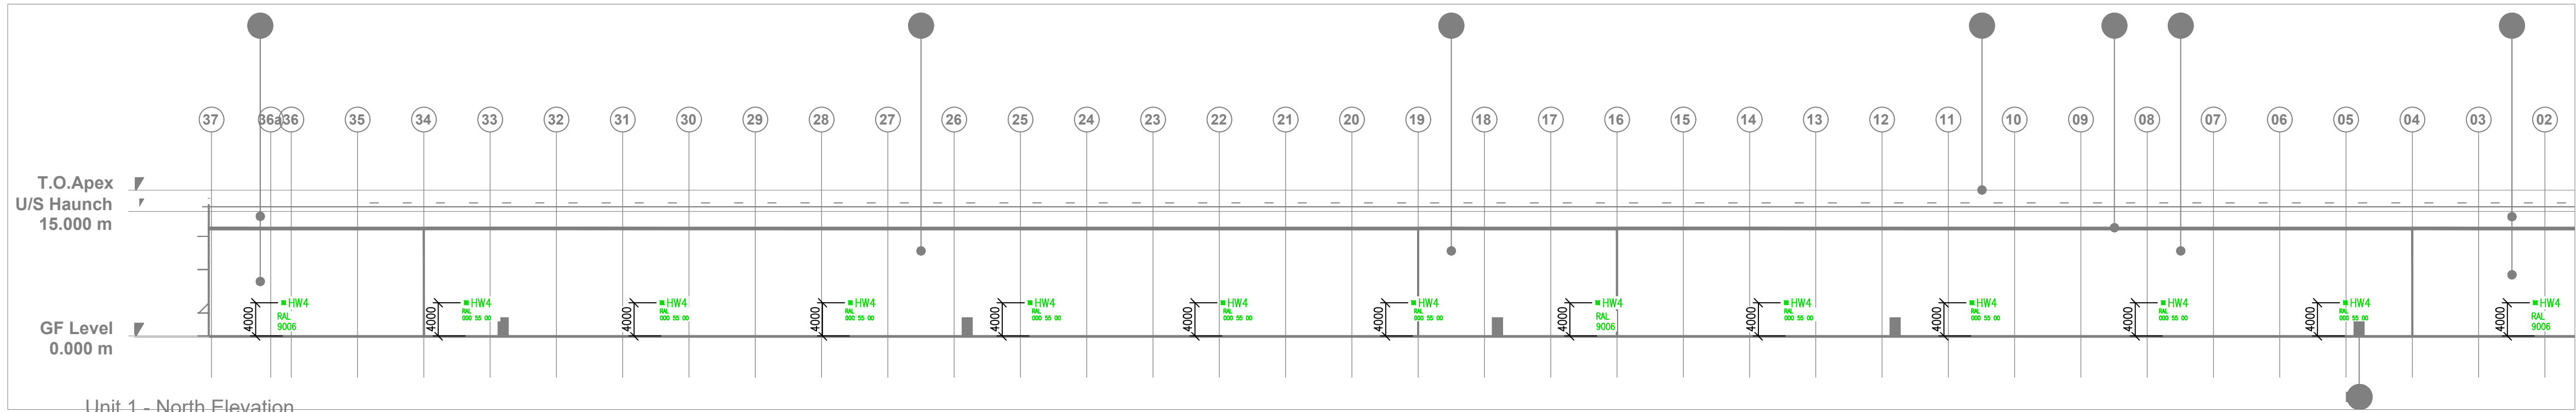


Ref	Description	Manufacturer	Weight inc bracket
AW7	328W LED Road Lantern Building Mounted @ 7M	Holophane D Series DSX2.2.LA364.FW 7M 0° Bracket Tilt	17kg
CW	64W LED Road Lantern Building Mounted @5M	Holophane D Series DSX0.1.LA084.FW 5M 0° Bracket Tilt	14.5kg
FW	200W LED Road Lantern Building Mounted @8M	Holophane D Series DSX1.2.LA224.FW 8M 0° Bracket Tilt	17kg
HW	25W LED Amenity Fitting Building Mounted at @4M	Holophane Denver Wall DWL.1.LA034.AY.W025 4M	6.5kg


Holophane D series Wall Bracket

Bracket Weight is 2kg.

Bracket Dimensions

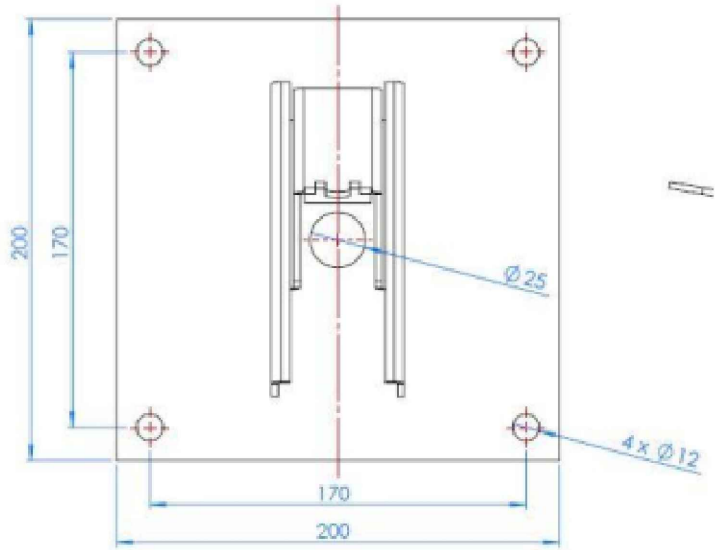

Bracket profile. Most of this is covered when installed

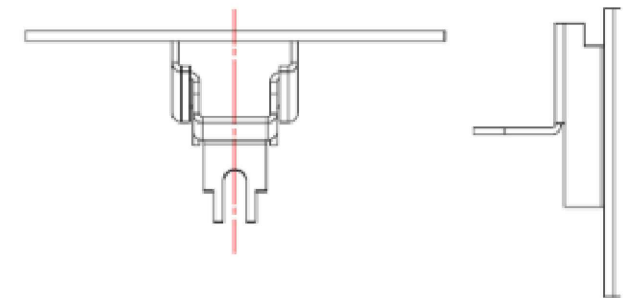

Elevation Marker Key:

Horizontally laid Built-up Cladding System:

E1 Euroclad Elite built-up cladding system
Profile: Elite 55
Colour: Sirius (RAL 9006)
Finish: Colorcoat Prisma

E2 Euroclad Elite built-up cladding system
Profile: Elite 55
Colour: Anthracite (RAL 7016)
Finish: Colorcoat Prisma

Vertically laid Built-up Cladding System:

E3 Euroclad Elite built-up cladding system
Profile: Elite 51
Colour: Pure Grey (RAL 000 55 00)
Finish: Colorcoat Prisma

Composite Wall Panel Cladding System:

E4 Kingspan Composite Microrib panel laid horizontally
Colour: Anthracite (RAL 7016)
Finish: Colorcoat Prisma

Composite Roof Cladding System:

E5 Euroclad Elite built-up roof cladding (Griffon Roof) system
Profile: Elite 1
Colour: Goosewing Grey (RAL 7038)
Finish: HPS200 Ultra

Additional Element Key:

E6 Polyester powder coated aluminium eaves & verge fascia flashing (curved not faceted to gables), minimum 0.7mm thick
Finish: Colorcoat HPS200 Ultra 7038 Goosewing Grey

E7 Steel horizontal feature flashing
Finish: Colorcoat Prisma RAL 7016 Anthracite

E8 Pre-cast dock retaining walls

E9 Standard Hormann Model SPUF45, 42mm thick insulated sectional level access door or equivalent approved
Colour: Pure Grey (RAL 000 55 00) Ext.
Colour: Grey White (RAL 9002) Int.

E10 Standard Hormann Model SPUF45, 42mm thick insulated sectional dock door or equivalent approved
Colour: Pure Grey (RAL 000 55 00) Ext.
Colour: Grey White (RAL 9002) Int.

E11 APA TB50 Facade Systems curtain walling & APA ST70 windows or equal approved, powder colour-coated thermally broken aluminium system (double glazed to achieve U value / LT Value / Reflectance G Value as required by Building Regulations & to meet SBEM model requirements by others).
Finish: Anthracite (RAL 7016)
Glazing Tint: TBC

E12 Personnel Fire Escape Doors
Colour: Pure Grey (RAL 000 55 00) to all except personnel doors within Sirius colour cladding, then to match adjacent cladding.

E13 Louvre
Colour: As per adjacent cladding

P5	REVISED TO SUIT COMMENTS	07/06/2023
P4	RAL COLOURS ADDED	25/05/2023
P3	REVISED TO SUIT COMMENTS	18/05/2023
P2	REVISED TO SUIT COMMENTS	12/05/2023
P1	PRELIMINARY ISSUE	17/02/2023

REV.	DESCRIPTION	DATE
------	-------------	------

WALTER MILES
ELECTRICAL ENGINEERS LIMITED
EST 1928
Marshall House, Glenfield
Leicester, LE3 8DT
Tel: (0116) 2872400
Fax: (0116) 2872552

PROJECT
Hinckley DZ3
Unit 1

CLIENT

TITLE
External Lighting Elevation
As Proposed

DRAWN TM	CHECKED MH	DATE FEB 2023	SCALE 1:500 @A1
--------------------	----------------------	-------------------------	---------------------------

DWG No. P22034-WME-U1-XX-DR-E-0504	REV. P5
--	-------------------