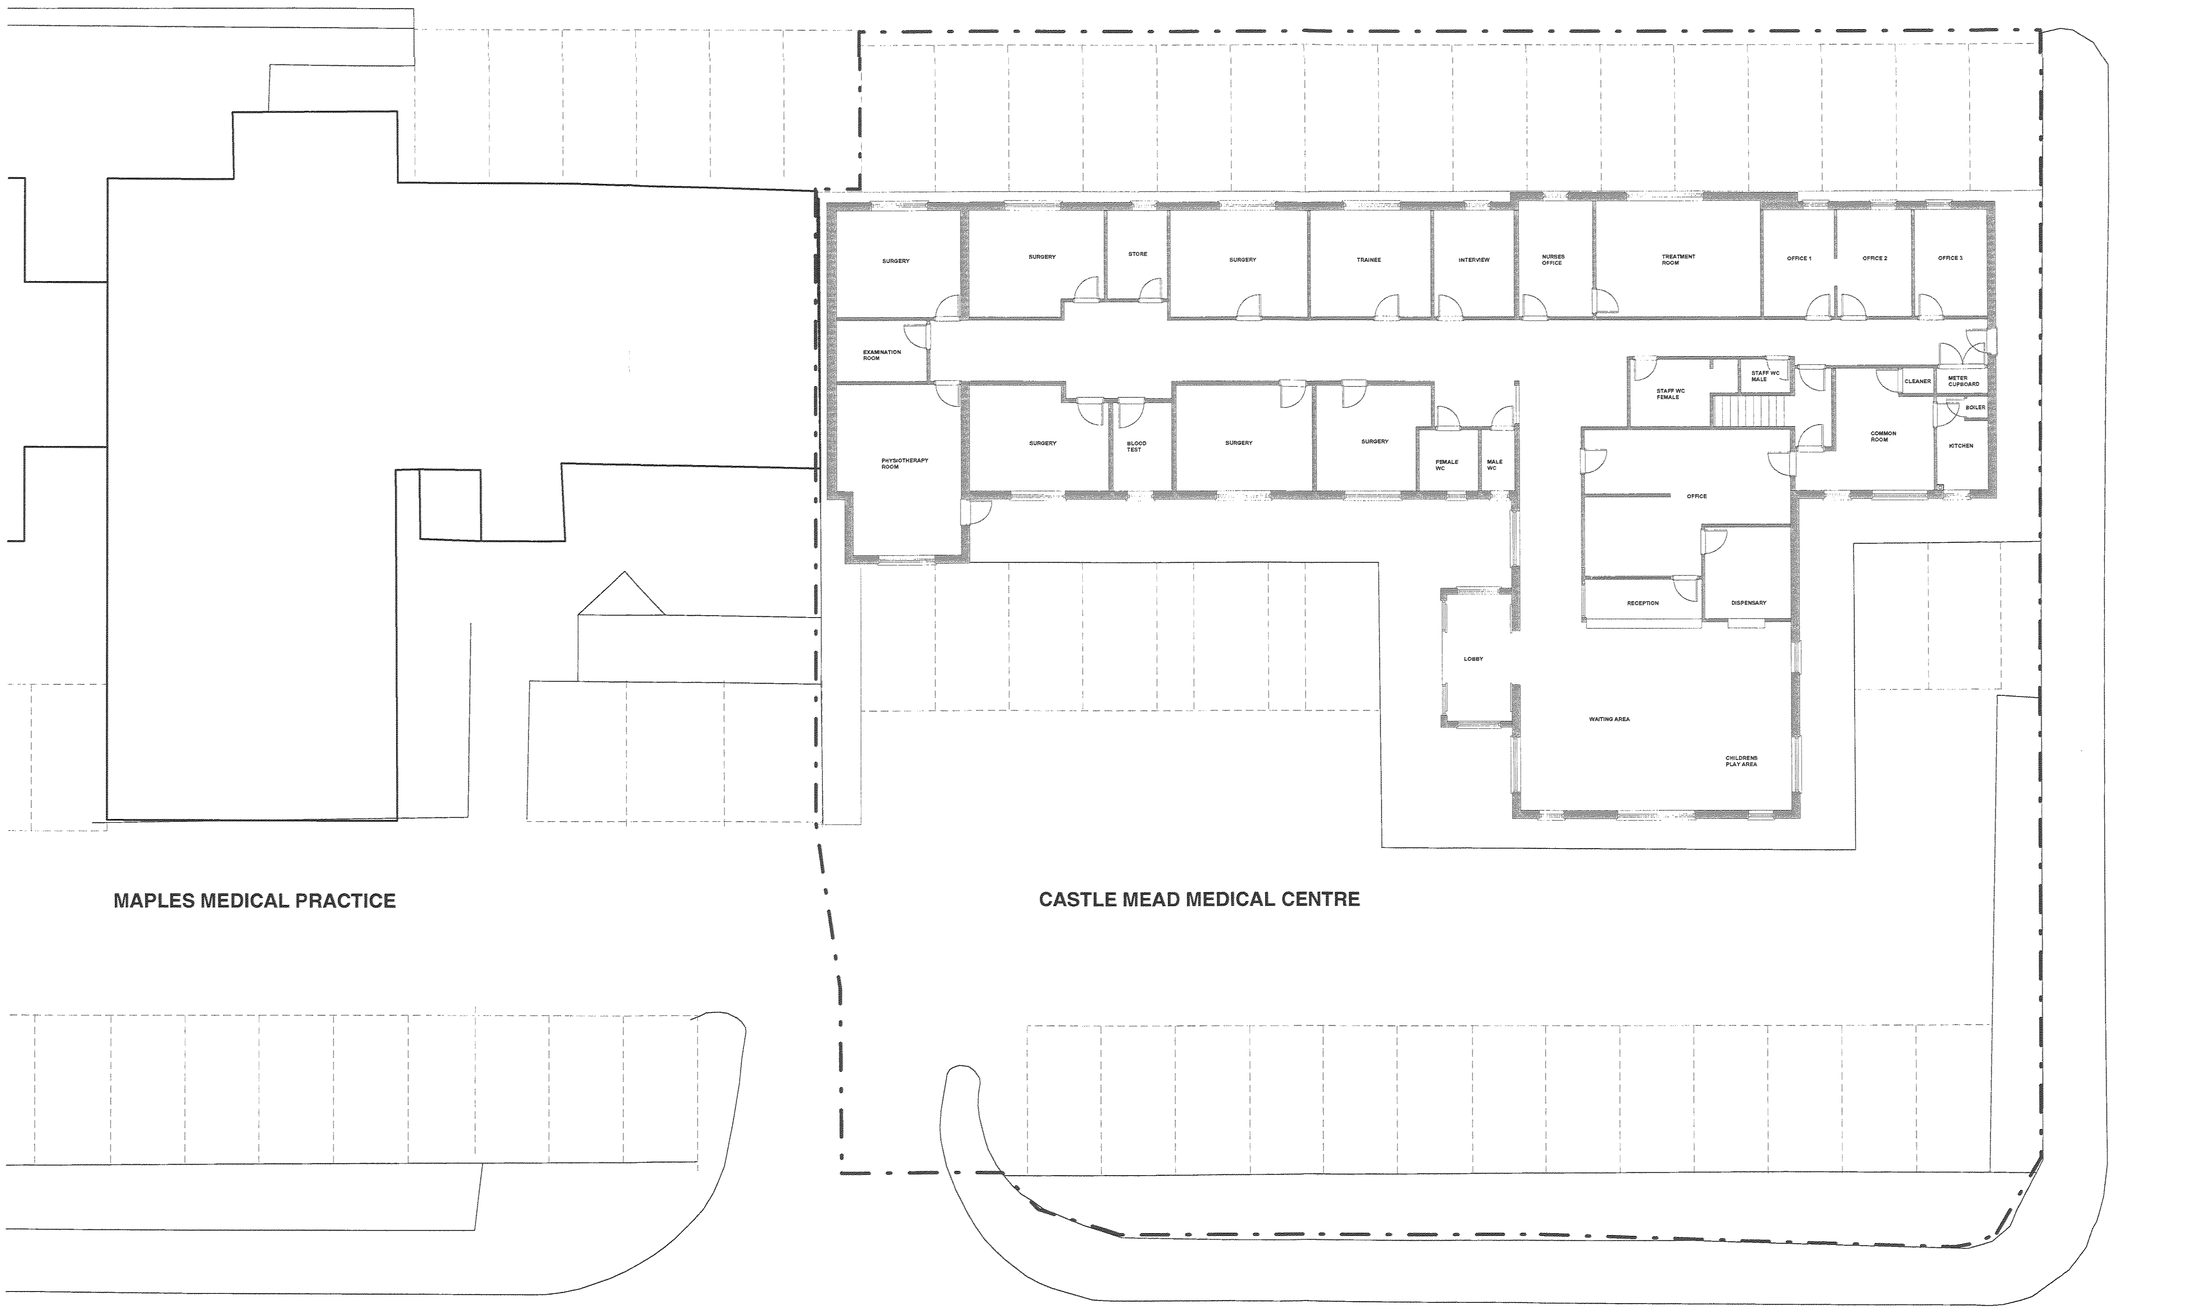

0 2m 4m 6m 8m 10m 12m 14m 16m 18m 20m

The copyright of this drawing is vested in the Architect/Designer and must not be copied or reproduced without his written consent. Figured dimensions only to be taken from this drawing. All contractors and/or sub-letters must visit the site and be responsible for taking and checking all dimensions relative to this work.

APPROVAL | CONSTRUCT. | AS BUILT

DEVELOPMENT SERVICES
2 4 APR 2008
RECEIVED

REV.	DATE	DESCRIPTION	BY

CLIENT
Assura pharmacy
Assura Pharmacy Ltd
50 Pall Mall
London
SW1Y 5JH

PROJECT
NEW PHARMACY
CASTLE MEAD MEDICAL CENTRE
HILL STREET HINCKLEY LE10 1DS

DRAWING
EXISTING LAYOUT

SCALE	DATE	BY	SIZE
1:100	Oct 07	NL	A1

JOB No.	DRAWING No.	REVISION
DBL309	01	

synergy architects
Synergy Architects Ltd
8 Evesham Place Leamington Spa
Warwickshire CV32 4LN
T: 01926 882061
F: 01926 886066
www.synergyarchitects.co.uk