
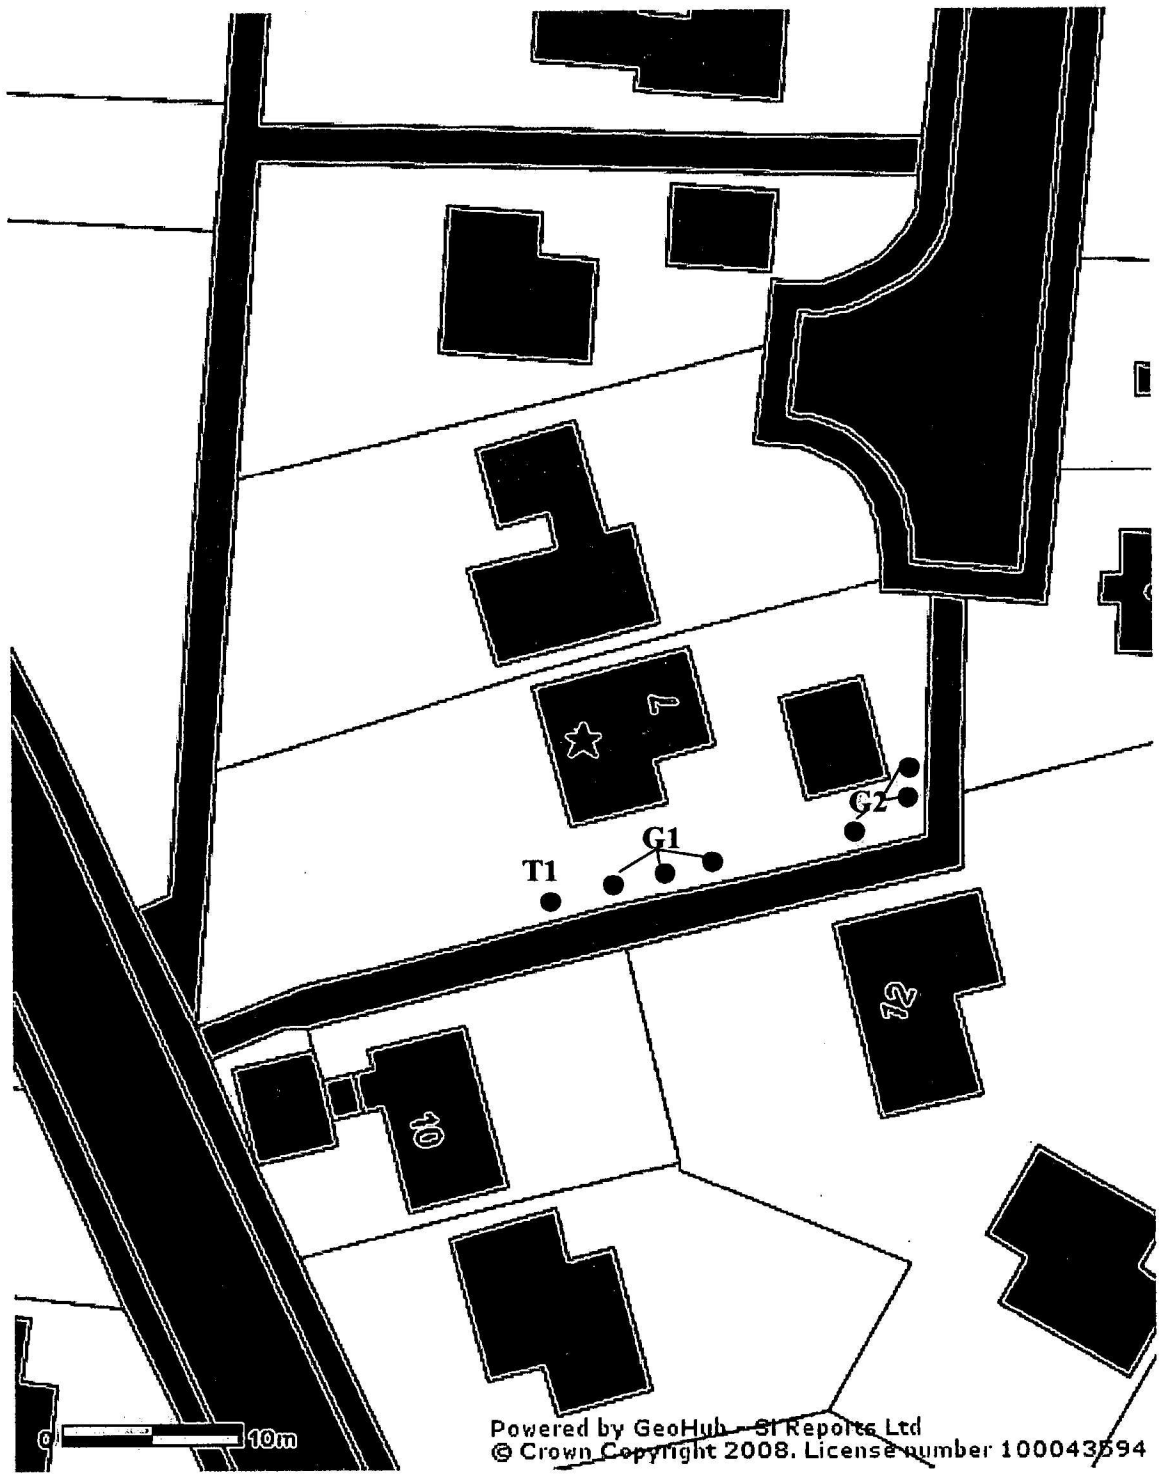


(NB: This plan identifies the trees considered implicated in the subsidence event and may not be a comprehensive record of site features.)

Address :	7 Lawton Close, Hinckley, LE10 0YG	Scale: 1:500	4 The Courtyards, Phoenix Square, Wyncolls Road, Colchester CO4 9PE
Ref:	39392	Drawn Date: 26/11/07	Tel.No: 01206 751626 : Fax.No: 01206 855751

OCA UK Limited
Consulting Arboriculturists

DEVELOPMENT SERVICES
23 APR 2008
RECEIVED

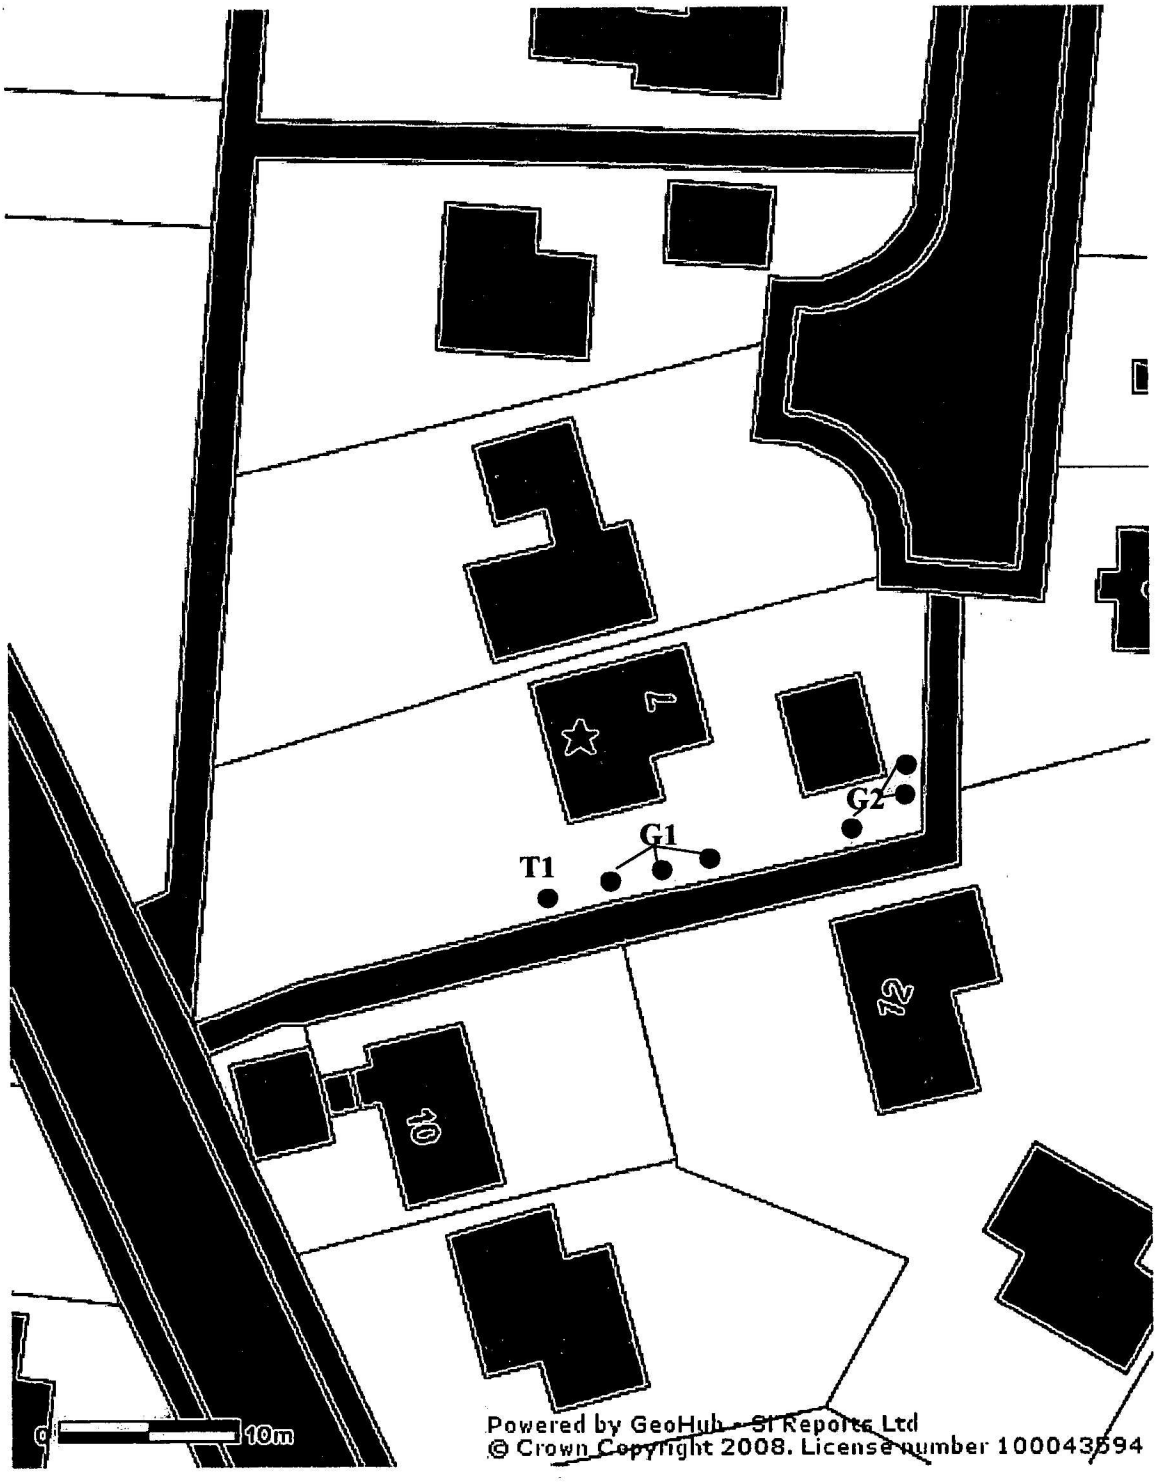

(NB: This plan identifies the trees considered implicated in the subsidence event and may not be a comprehensive record of site features.)

Address :	7 Lawton Close, Hinckley, LE10 0YG	Scale: 1:500	4 The Courtyards, Phoenix Square, Wyncolls Road, Colchester CO4 9PE
Ref:	39392	Drawn Date: 26/11/07	Tel.No: 01206 751626 : Fax.No: 01206 855751

OCA UK Limited
Consulting Arboriculturists

DEVELOPMENT SERVICES
23 APR 2008
RECEIVED