The Gate House, Cadeby Lane, Cadeby

Site Location Plan

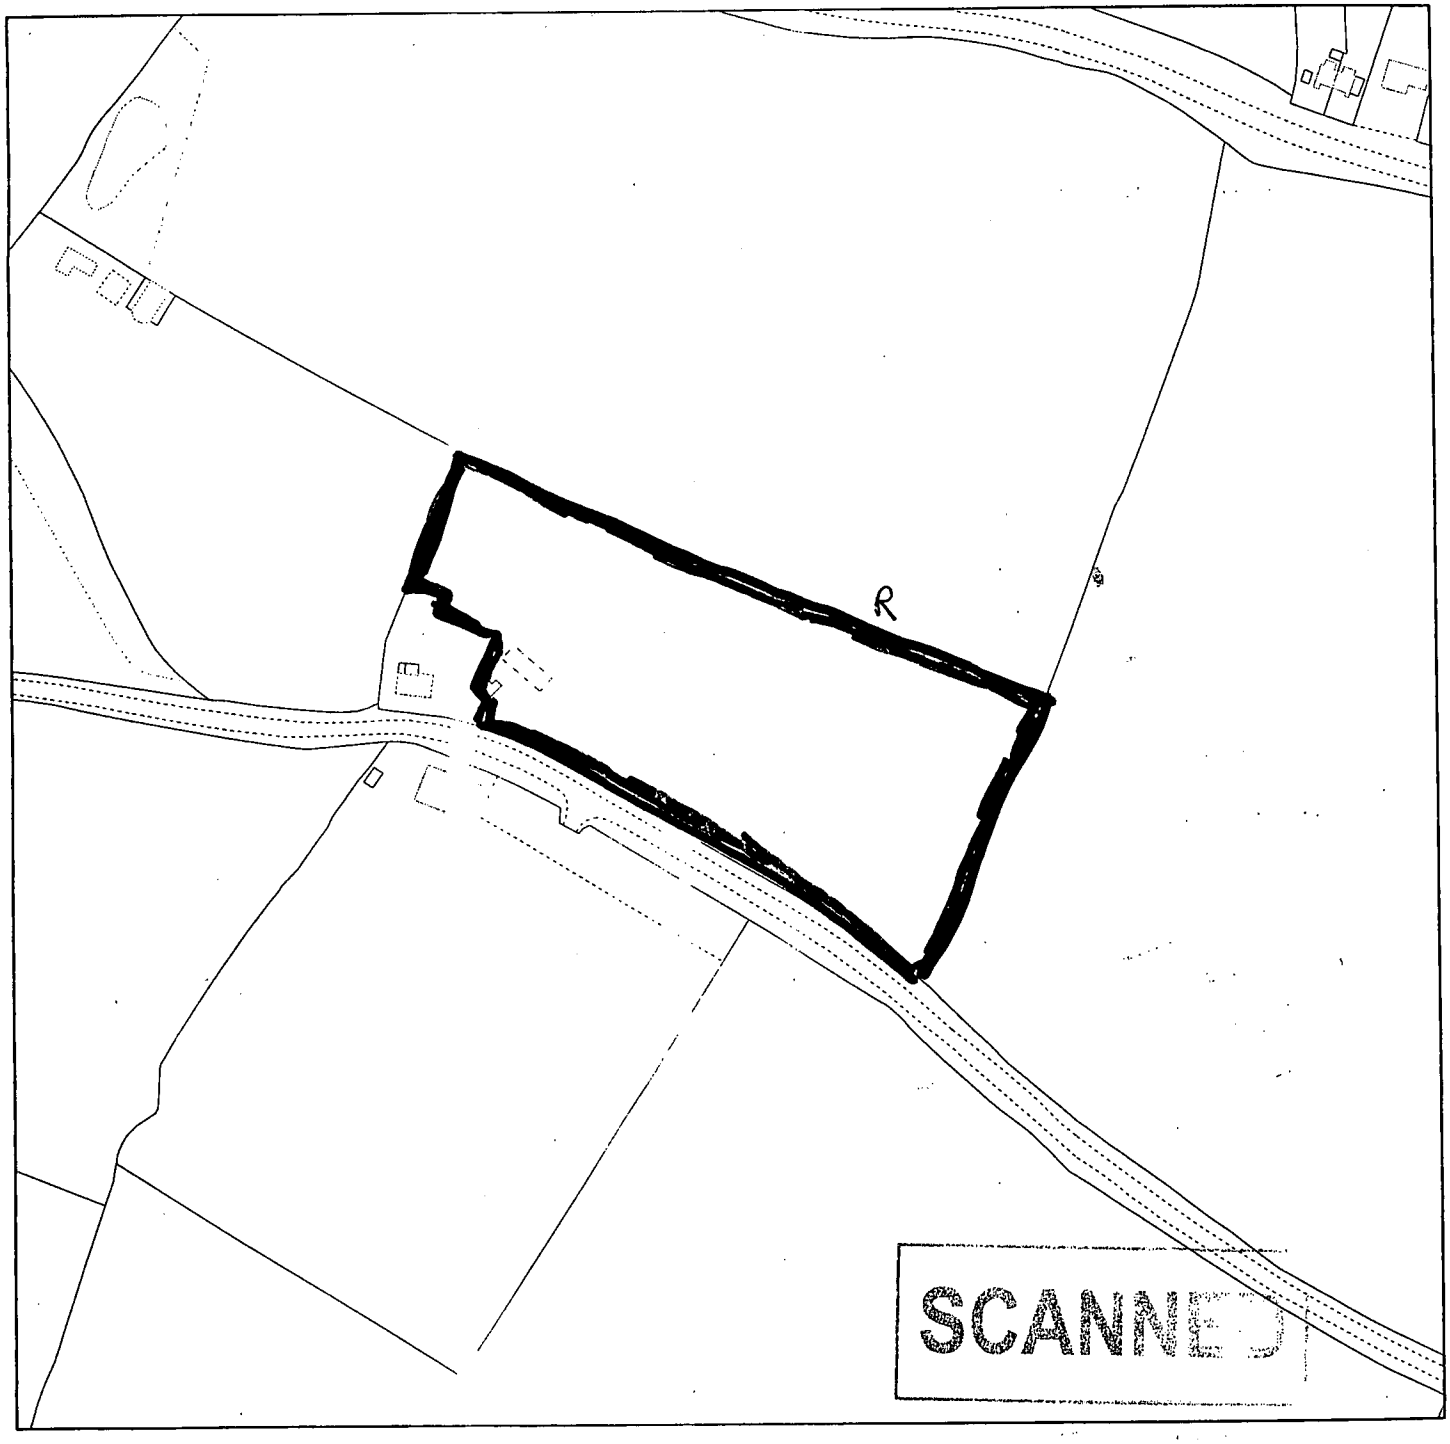

Scale : 1:2500

Reproduced from the Ordnance Survey map with the permission of the Controller of Her Majesty's Stationery Office © Crown Copyright 2000.

Unauthorised reproduction infringes Crown Copyright and may lead to prosecution or civil proceedings.

Organisation	HBBC
Department	Land & Property Data
Comments	Do Not Copy
Date	22 February 2008
SLA Number	100018489

Produced using ESRI (UK)'s MapExplorer 2.0 - http://www.esriuk.com