


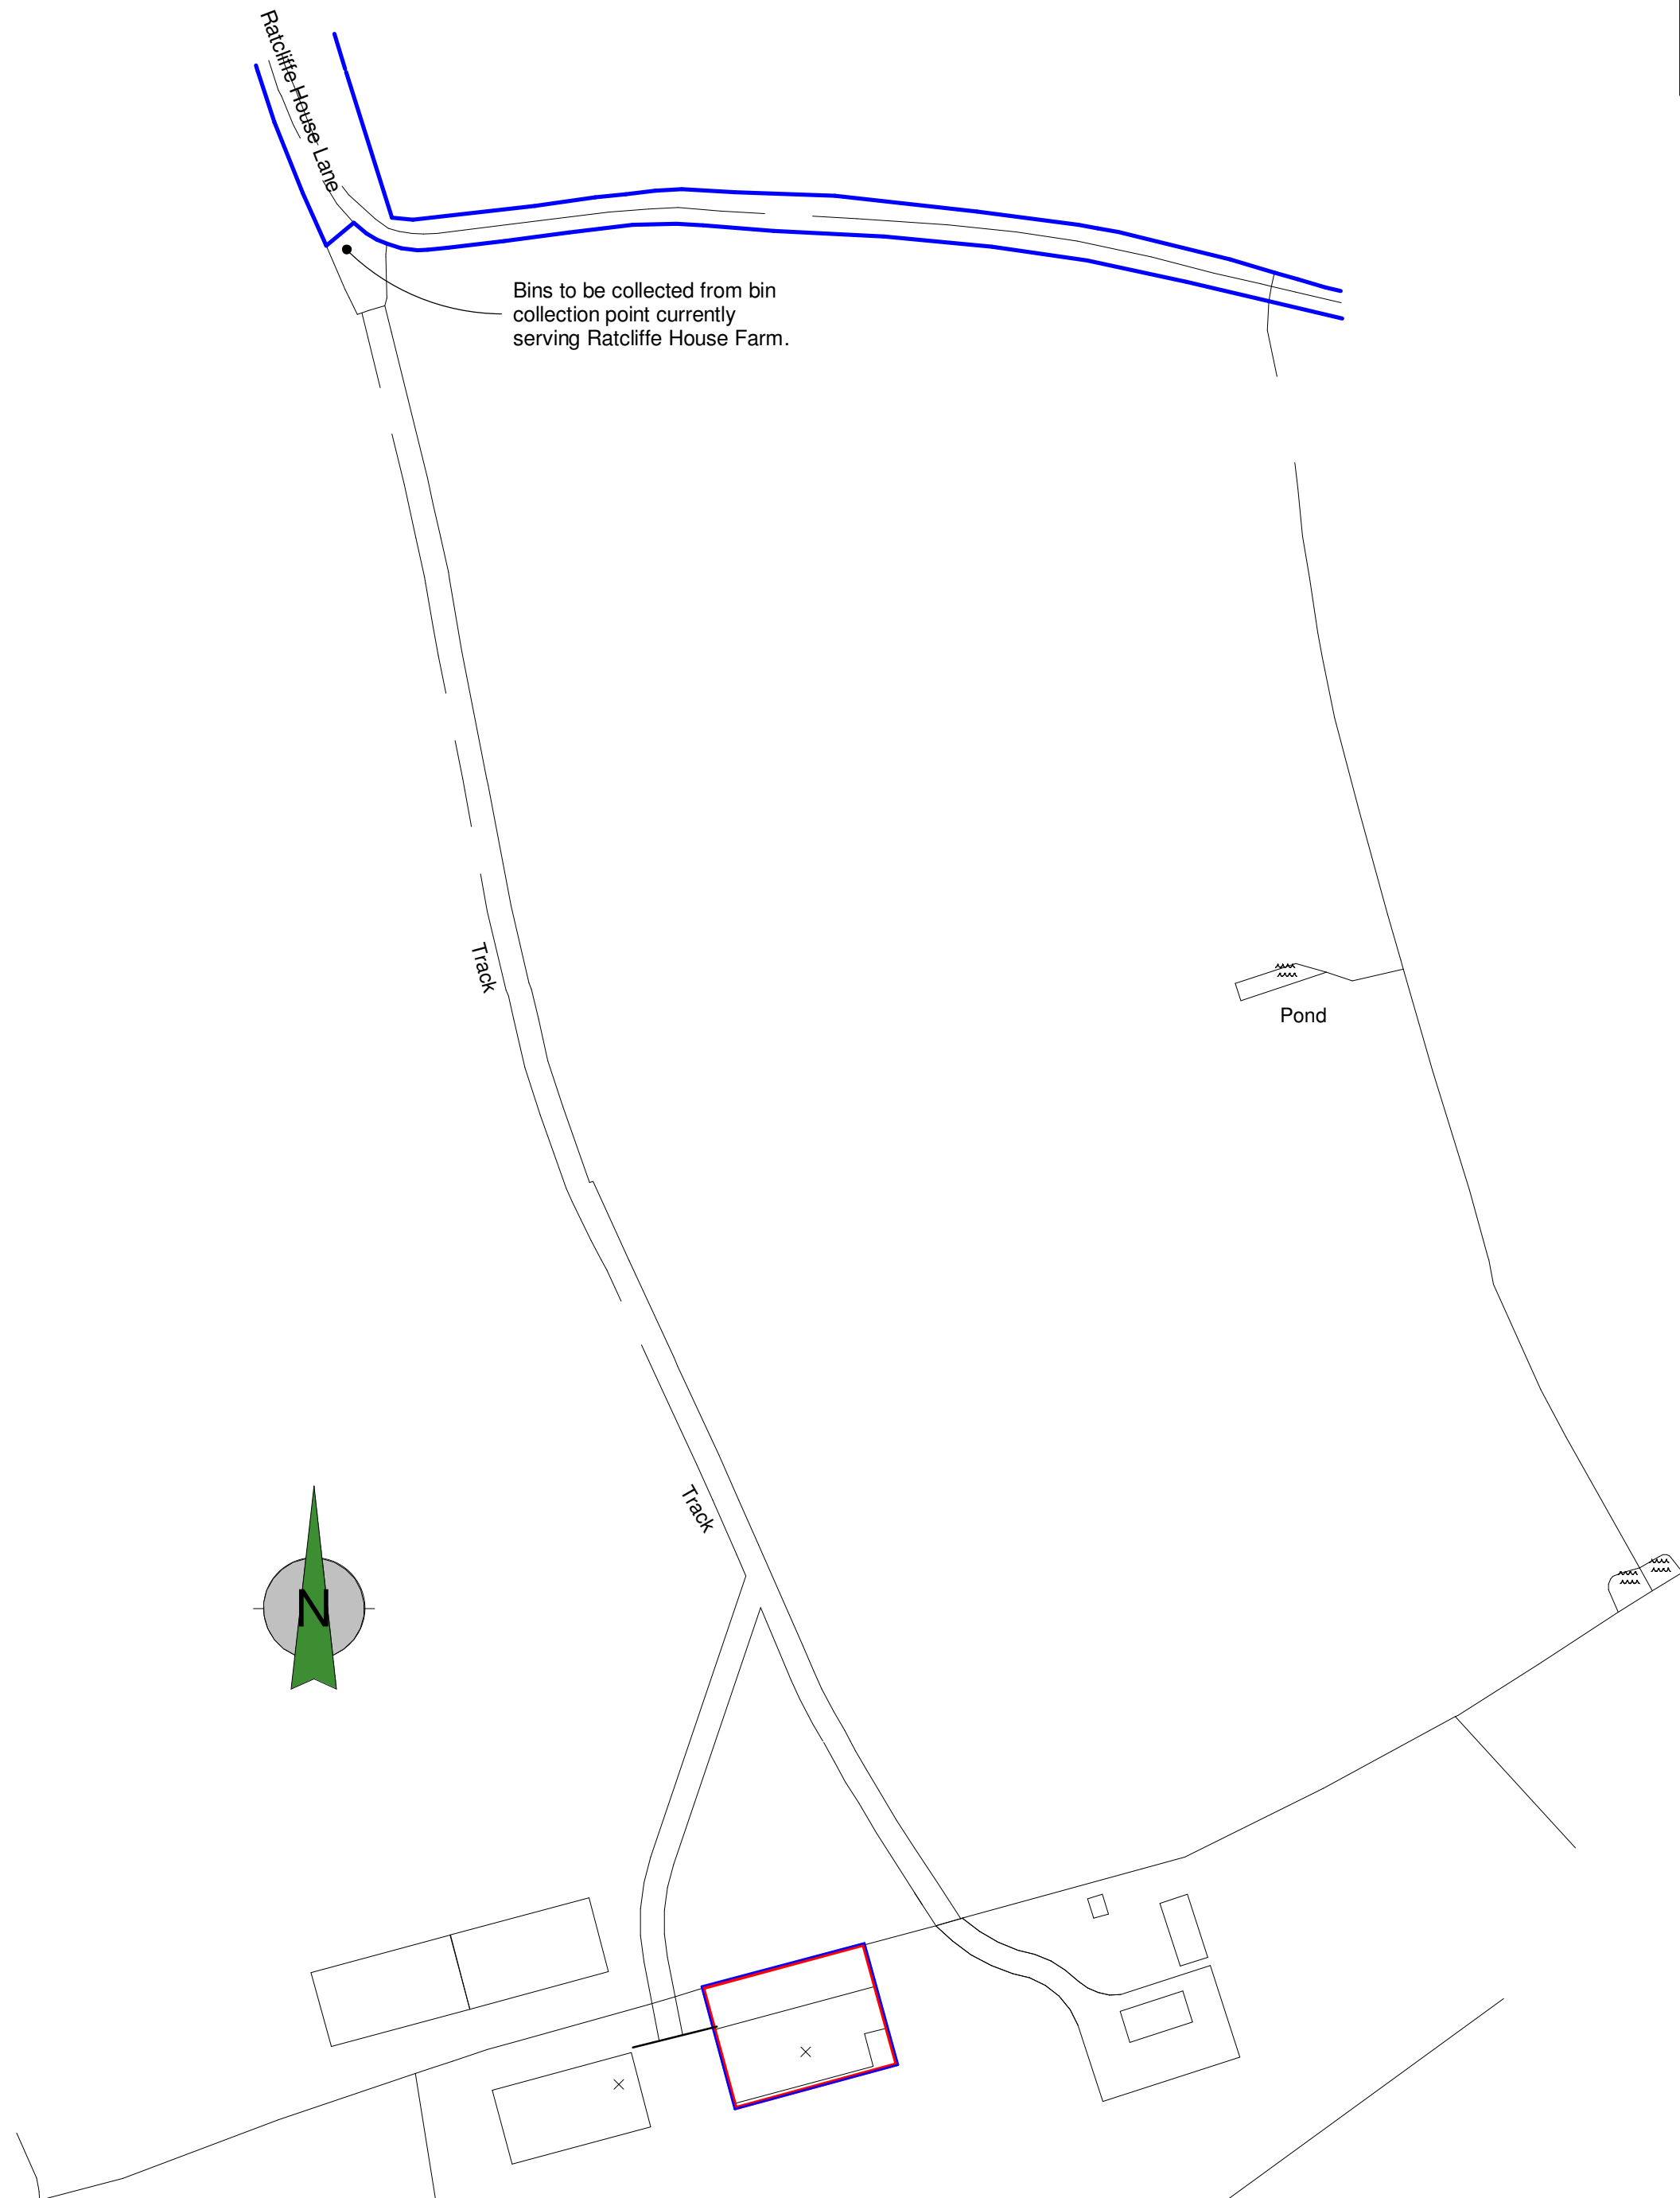

0m 25m 50m 75m 100m 125m

SCALE 1:1250 @ A3

Client Mr and Ms Garland			
Project Alternations and Extensions Ratcliffe House Farm Ratcliffe Culey		Scale 1:1250	Sheet A3
Date July 23		Job No. 23/19	
Drawing Site Location Plan	Author LJW	Checked by -	Drawing No. 12B
THE COPYRIGHT OF THIS DRAWING IS VESTED IN HAYWARD ARCHITECTS LTD. REPRODUCTION IN ANY FORM, EITHER IN WHOLE OR IN PART IS FORBIDDEN WITHOUT THE PRIOR WRITTEN PERMISSION OF THE COPYRIGHT HOLDER. DO NOT SCALE FROM DRAWING AND ONLY FIGURED DIMENSIONS ARE TO BE USED			Drawing Status Planning

hayward
ARCHITECTS LTD
19 Station Road
Hinckley
Leicestershire
LE10 1AW
Tel: 01455 635 665
Fax: 01455 618 971
www.hayward-architects.co.uk