


N J Screenprints

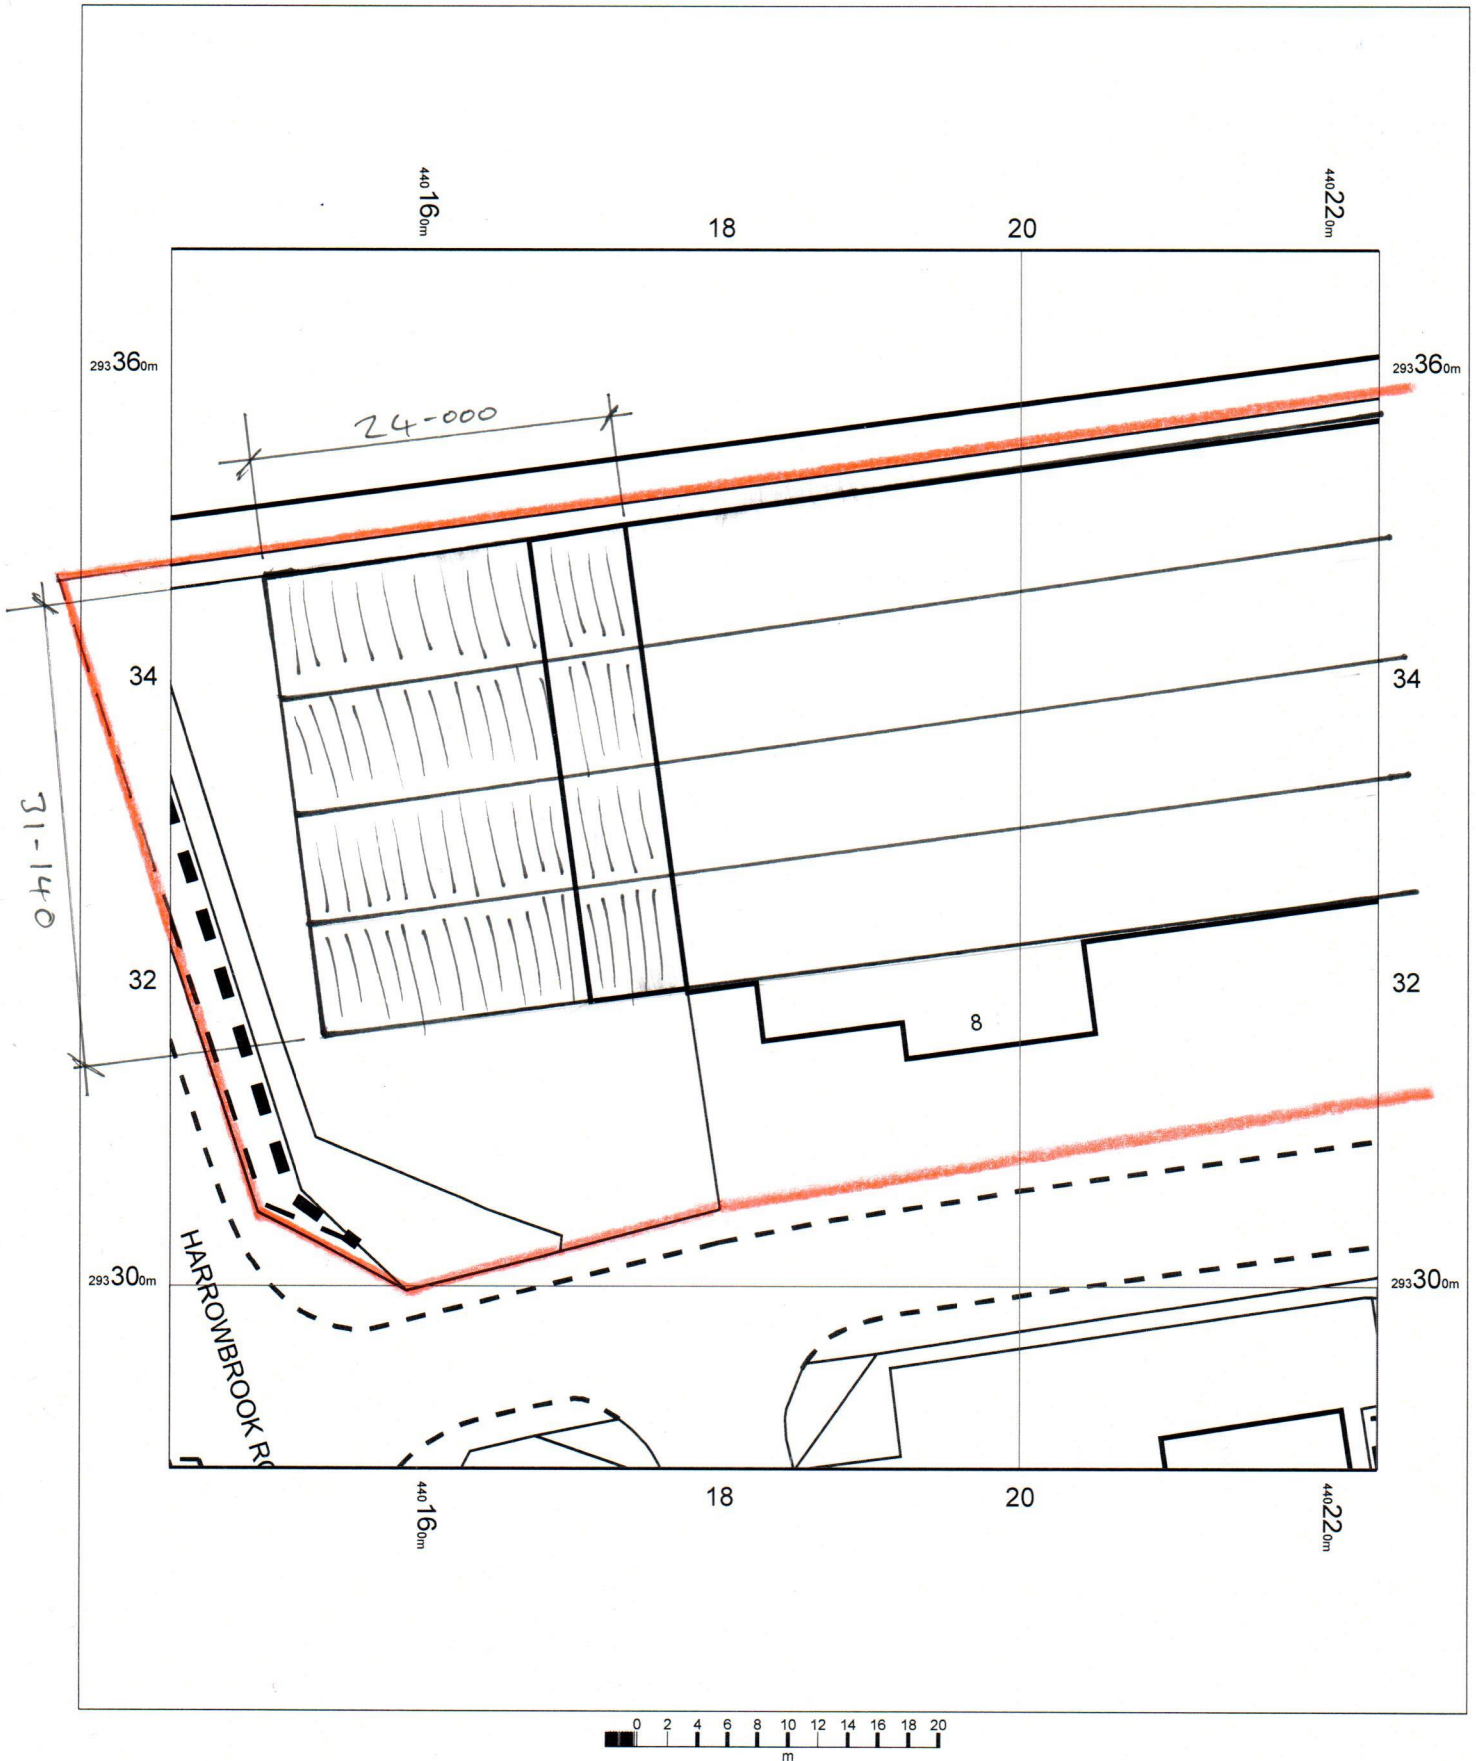

Nuffield Road
Harrowbrook Industrial Estate
Hinckley
Leicestershire
LE10 3DT

OS MasterMap 1250/2500/10000 scale
19 November 2013, ID: JEW-00274938
maps.johnnewright.com

1:500 scale print at A4, Centre: 440184 E, 293328 N

©Crown Copyright Ordnance Survey. Licence no.
100025568

Mapping
sourced from

Ordnance
Survey



Copyshop

& Business Bureau
www.copyshophinckley.co.uk