
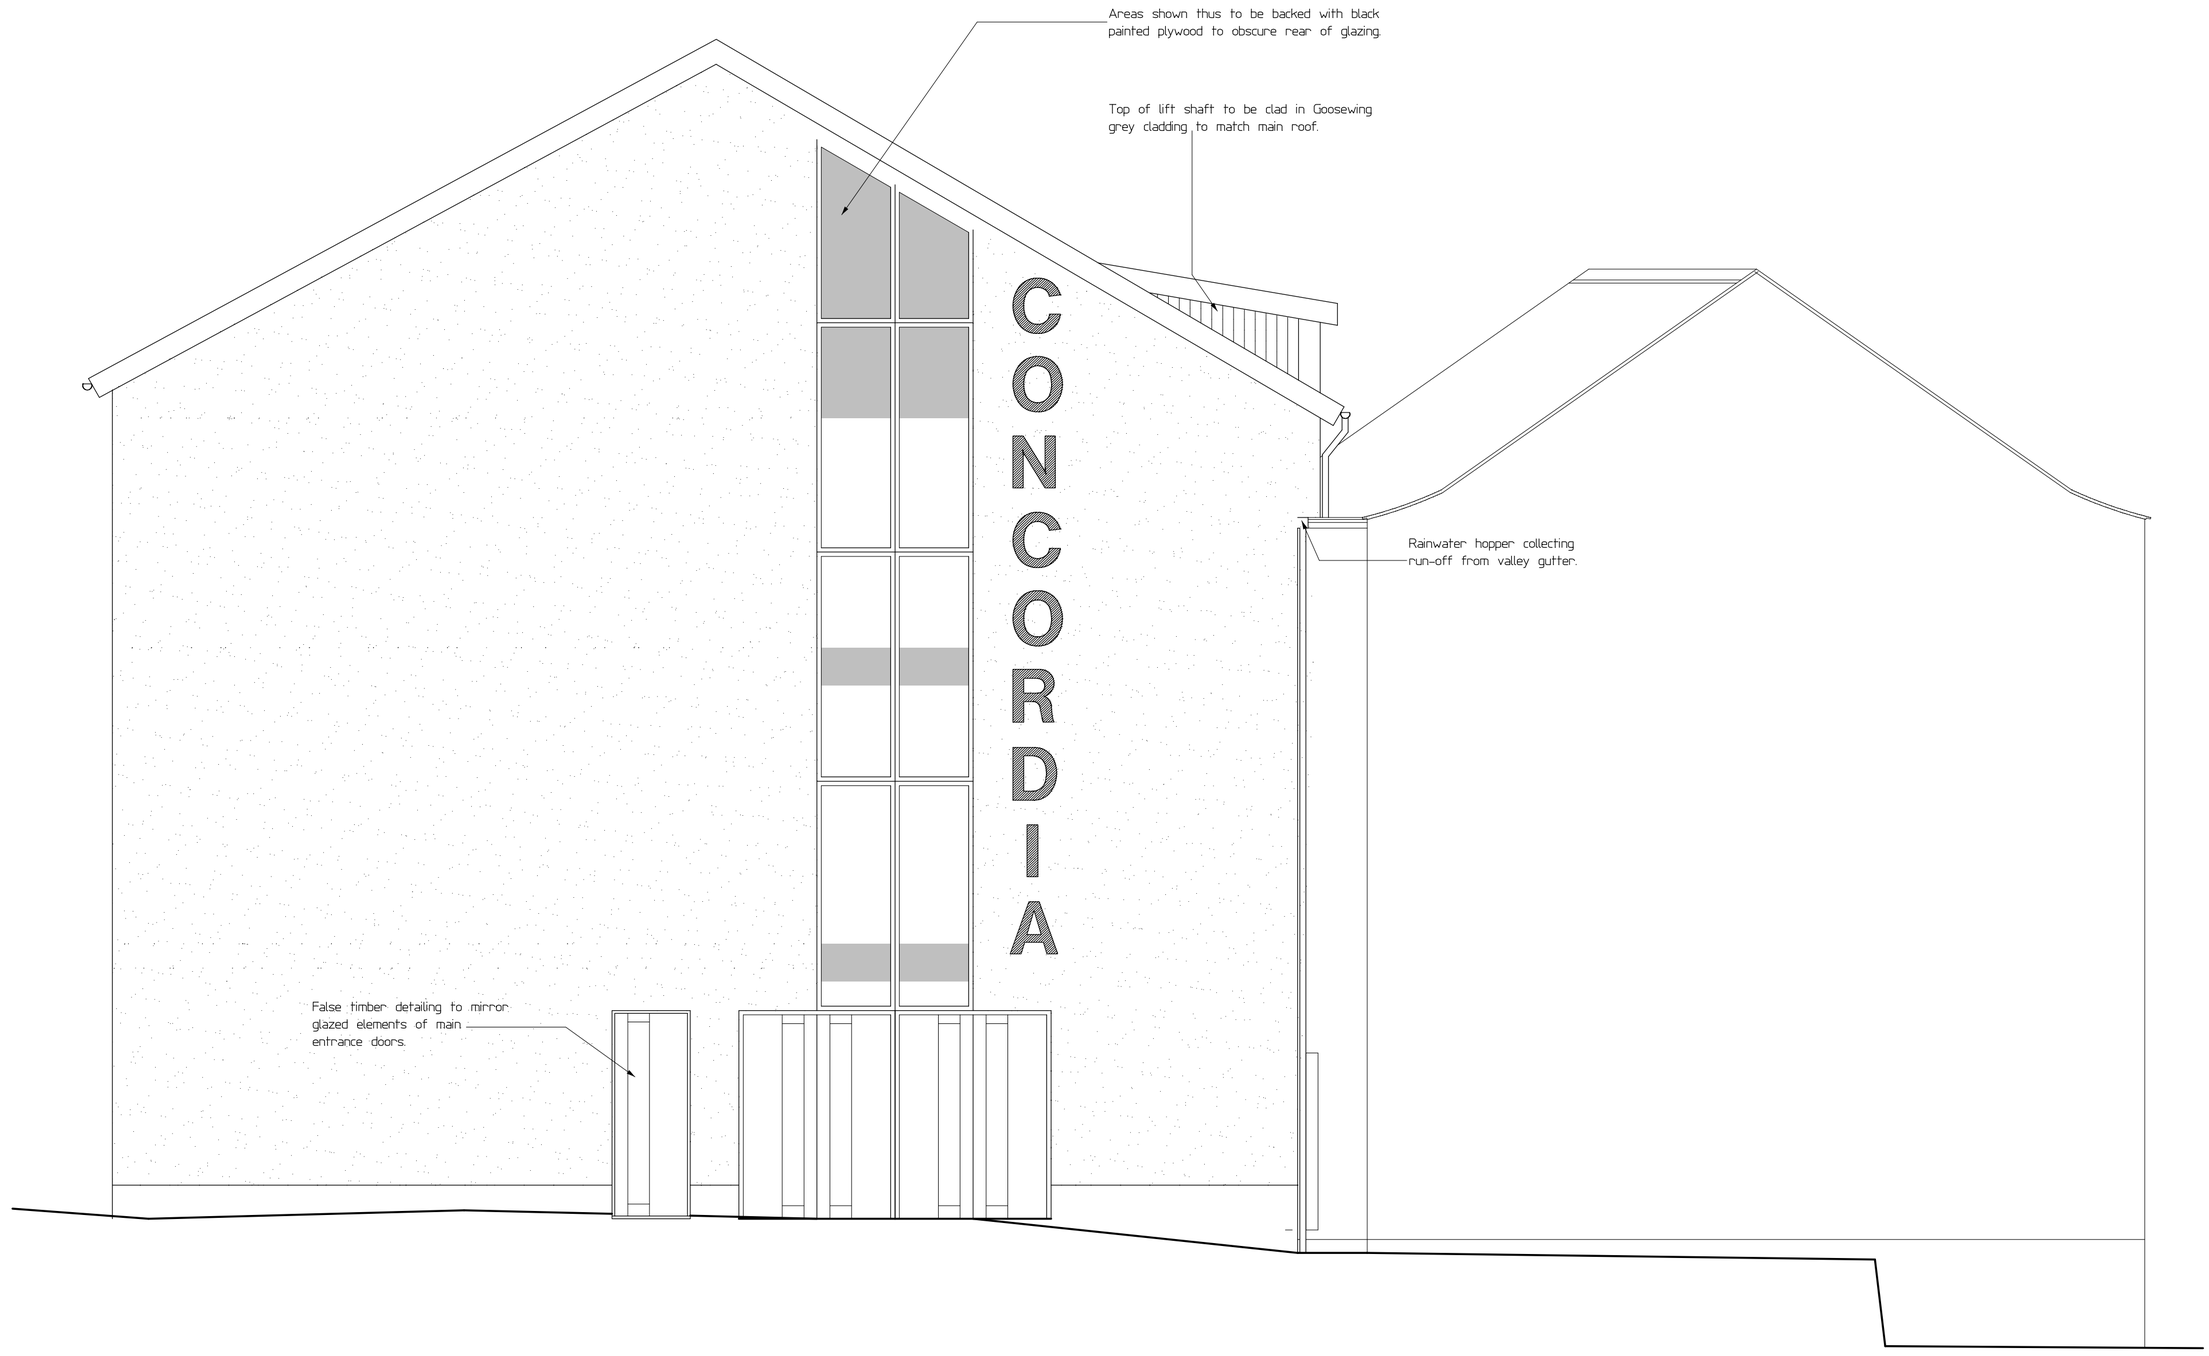


PART SIDE ELEVATION

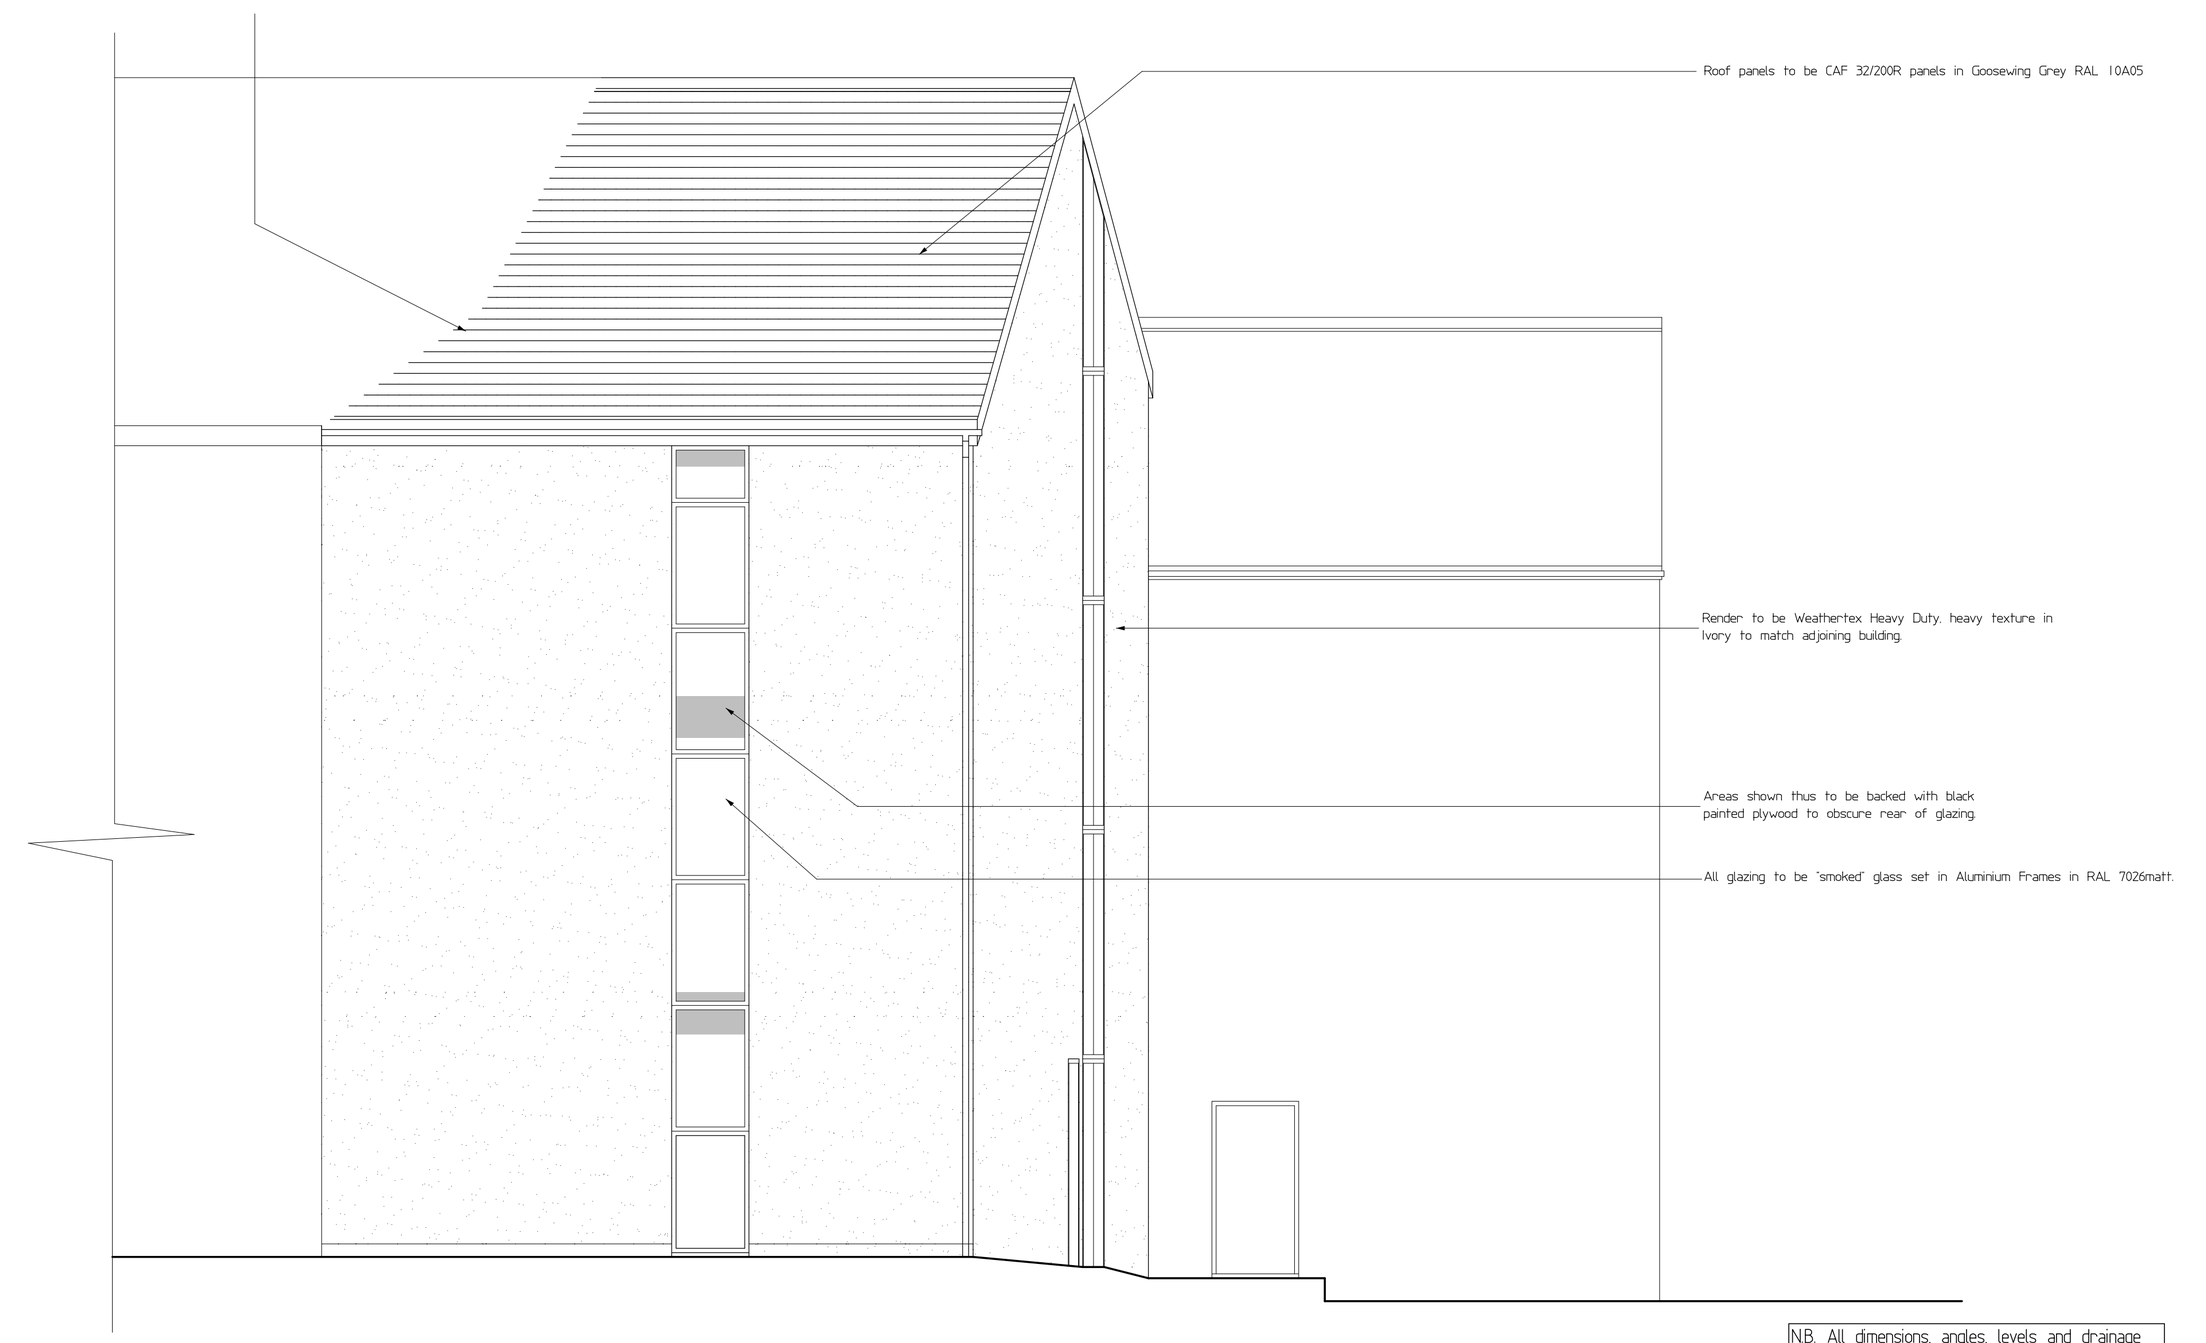

PART REAR ELEVATION

N.B. All dimensions, angles, levels and drainage to be checked on site before works commence. Notify architect should any discrepencies arise.

Revision	Date	Remarks
A	May 2008	Additional door added.
B	Sept 2008	Amendments via engineer and Mayway.
C	Dec 2008	Amendments to glazing via planners.
D	Jan 2008	Lift tower top amended to match as built.
E	Feb 2008	Door added to part side elevation.

SAVAGE HAYWARD
ARCHITECTS
19 Station Rd Hinckley, Leicstershire, LE10 1AW, 01455 635665, FAX- 01455 618971

Client	Concordia Theatre		
Project	Proposed new Staircase and Lift Access Stockwell Head, Hinckley		
Drawing	Building Control Drawing 4 of 4 Elevations		
Auth	LJW	Date March 2008	Drawing No 07 E
Scale	1 : 50	Job No 07/74	

THE COPYRIGHT OF THIS DRAWING IS VESTED IN SAVAGE HAYWARD ARCHITECTS LTD.
REPRODUCTION IN ANY FORM, EITHER IN WHOLE OR IN PART IS FORBIDDEN WITHOUT THE PRIOR WRITTEN PERMISSION OF THE COPYRIGHT HOLDER. DO NOT SCALE FROM DRAWING AND ONLY FIGURED DIMENSIONS ARE TO BE USED