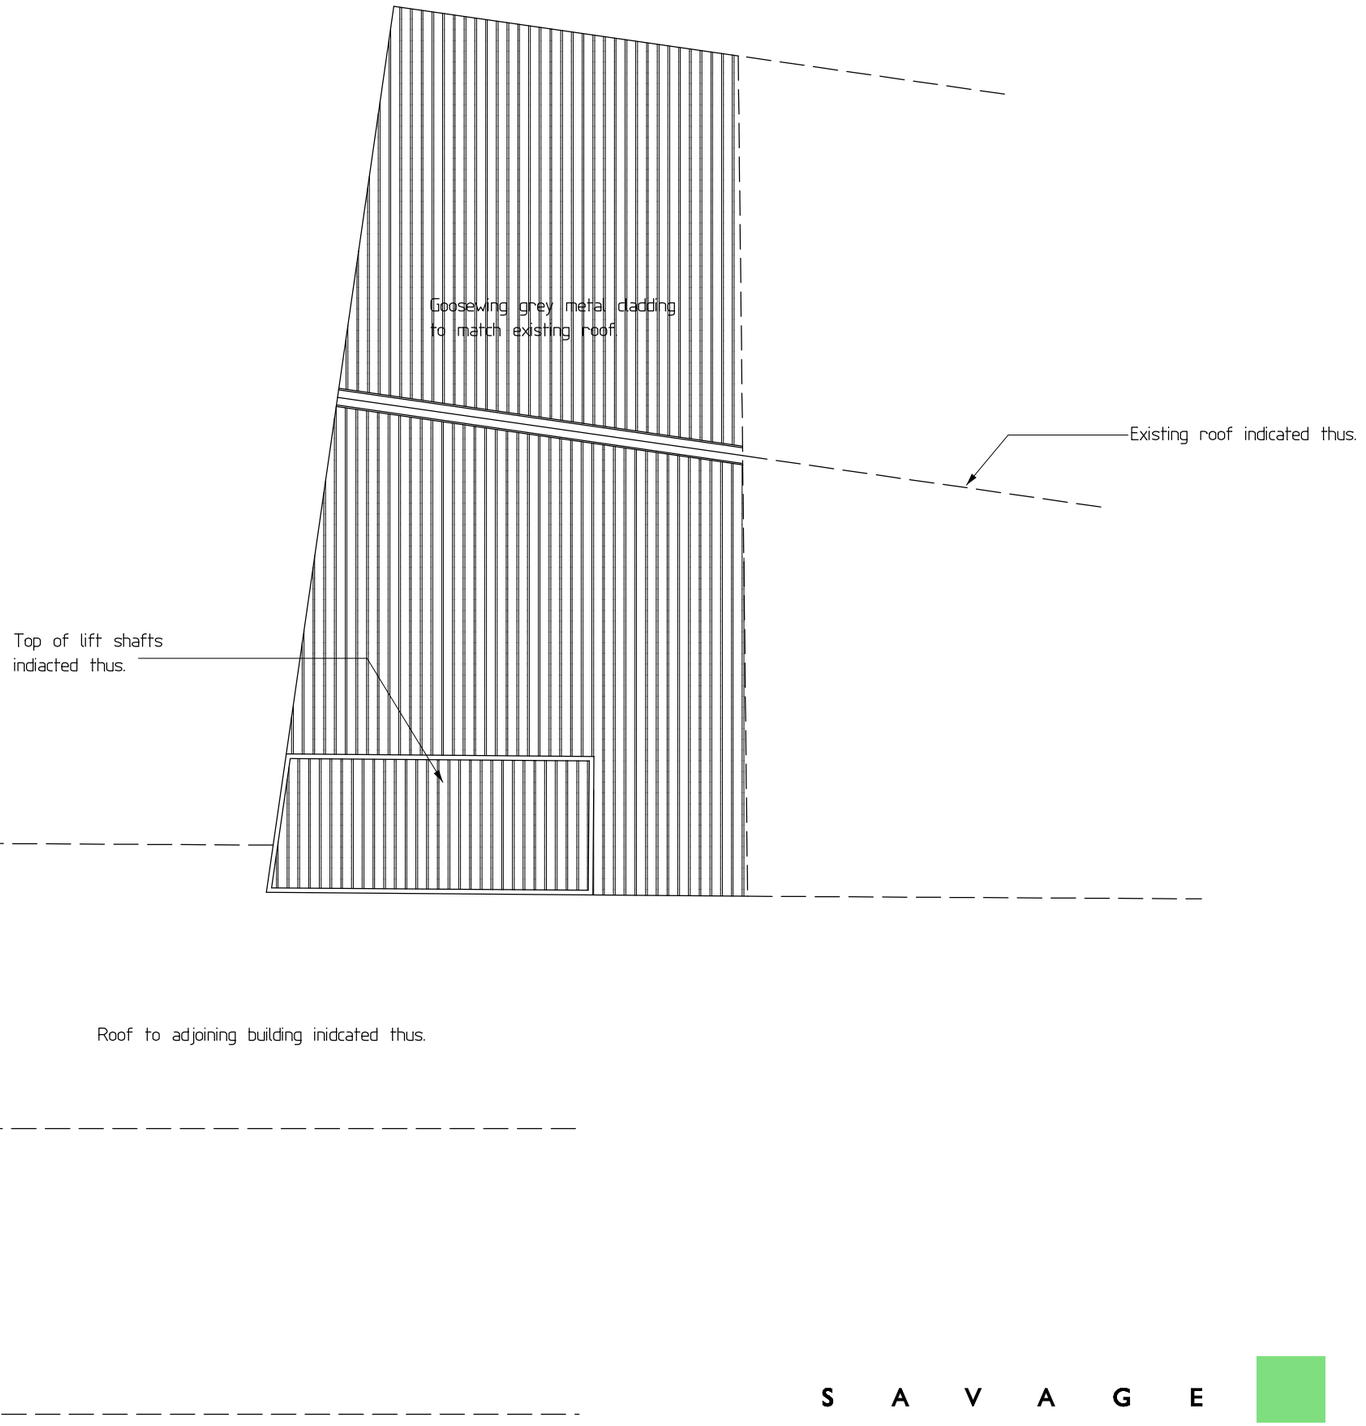



# Indicative Roof Plan

S A V A G E H A Y W A R D
A R C H I T E C T S
19 Station Rd Hinckley, Leicstershire, LE10 1AW, 01455 635665, FAX- 01455 618971

| | | | | |
|---|---|---|---|---|
| Client | Concordia Theatre | | Drawing | Indicative Roof Plan |
| Project | Exts & Alts<br>Stockwell Head<br>Hinckley | Auth LJW<br>Scale 1 : 100 | Date Feb 2009<br>Job No 07/74 | Drawing No 11 |

THIS DRAWING IS THE COPYRIGHT OF SAVAGE HAYWARD REPRODUCTION IN ANY FORM OF WHOLE OR PART IS FORBIDDEN WITHOUT PRIOR WRITTEN PERMISSION OF THE COPYRIGHT HOLDER DO NOT SCALE FROM DRAWING AND ONLY FIGURE DIMENSIONS ARE TO BE USED