


NOTES

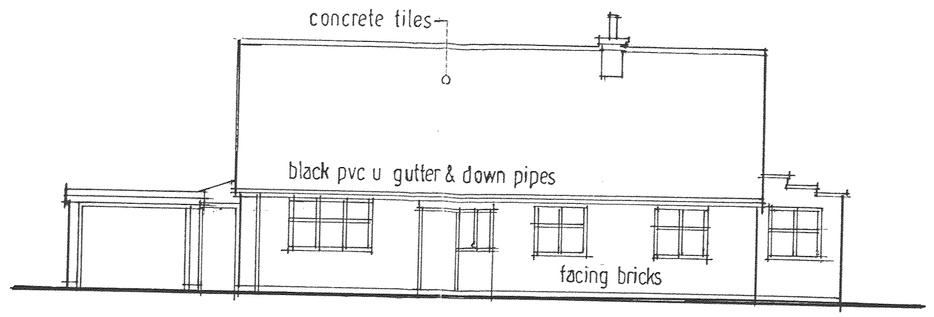


north elevation

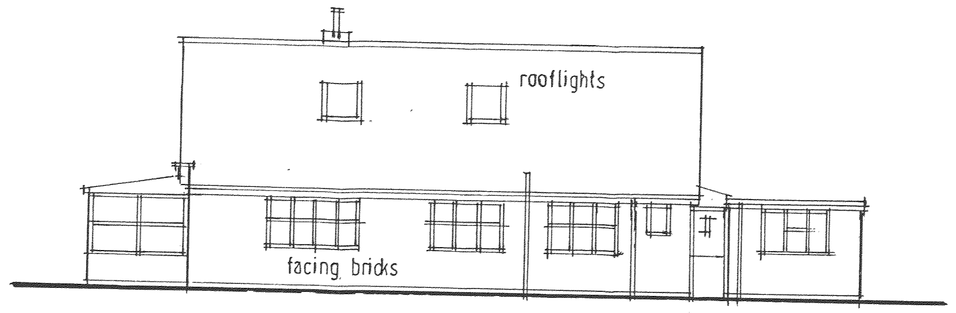


south elevation

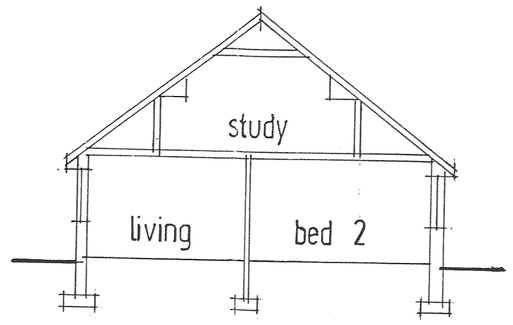


section x-x

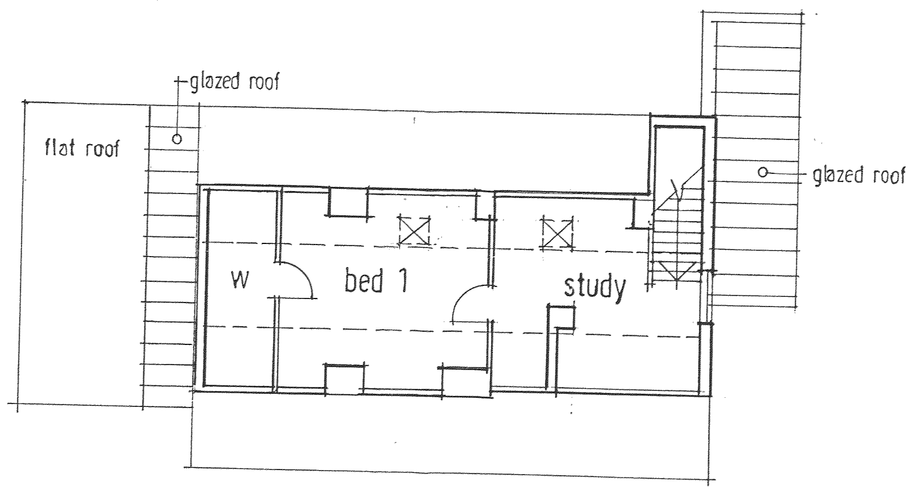


first floor plan

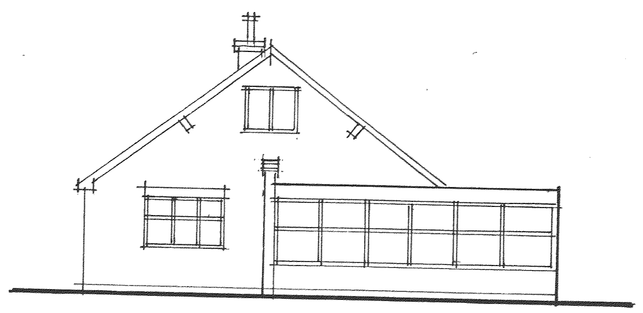


west elevation

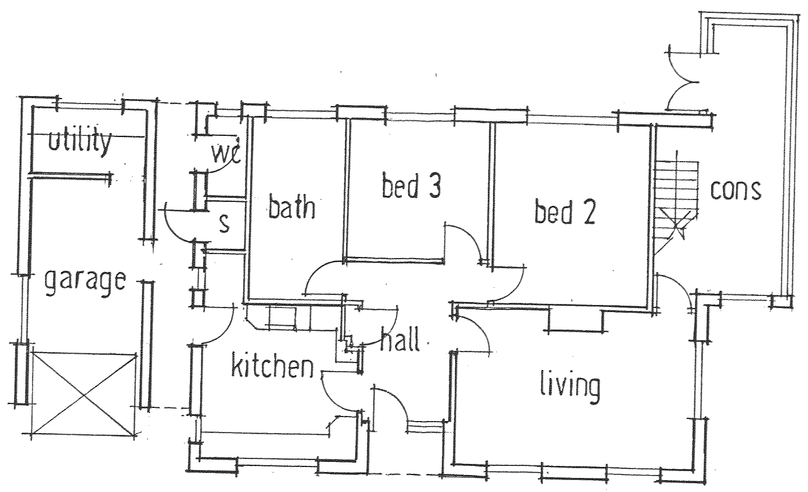

ground floor plan

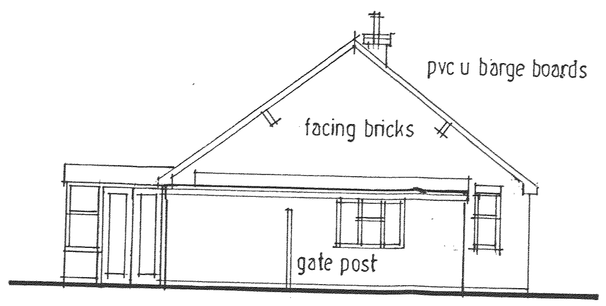

east elevation

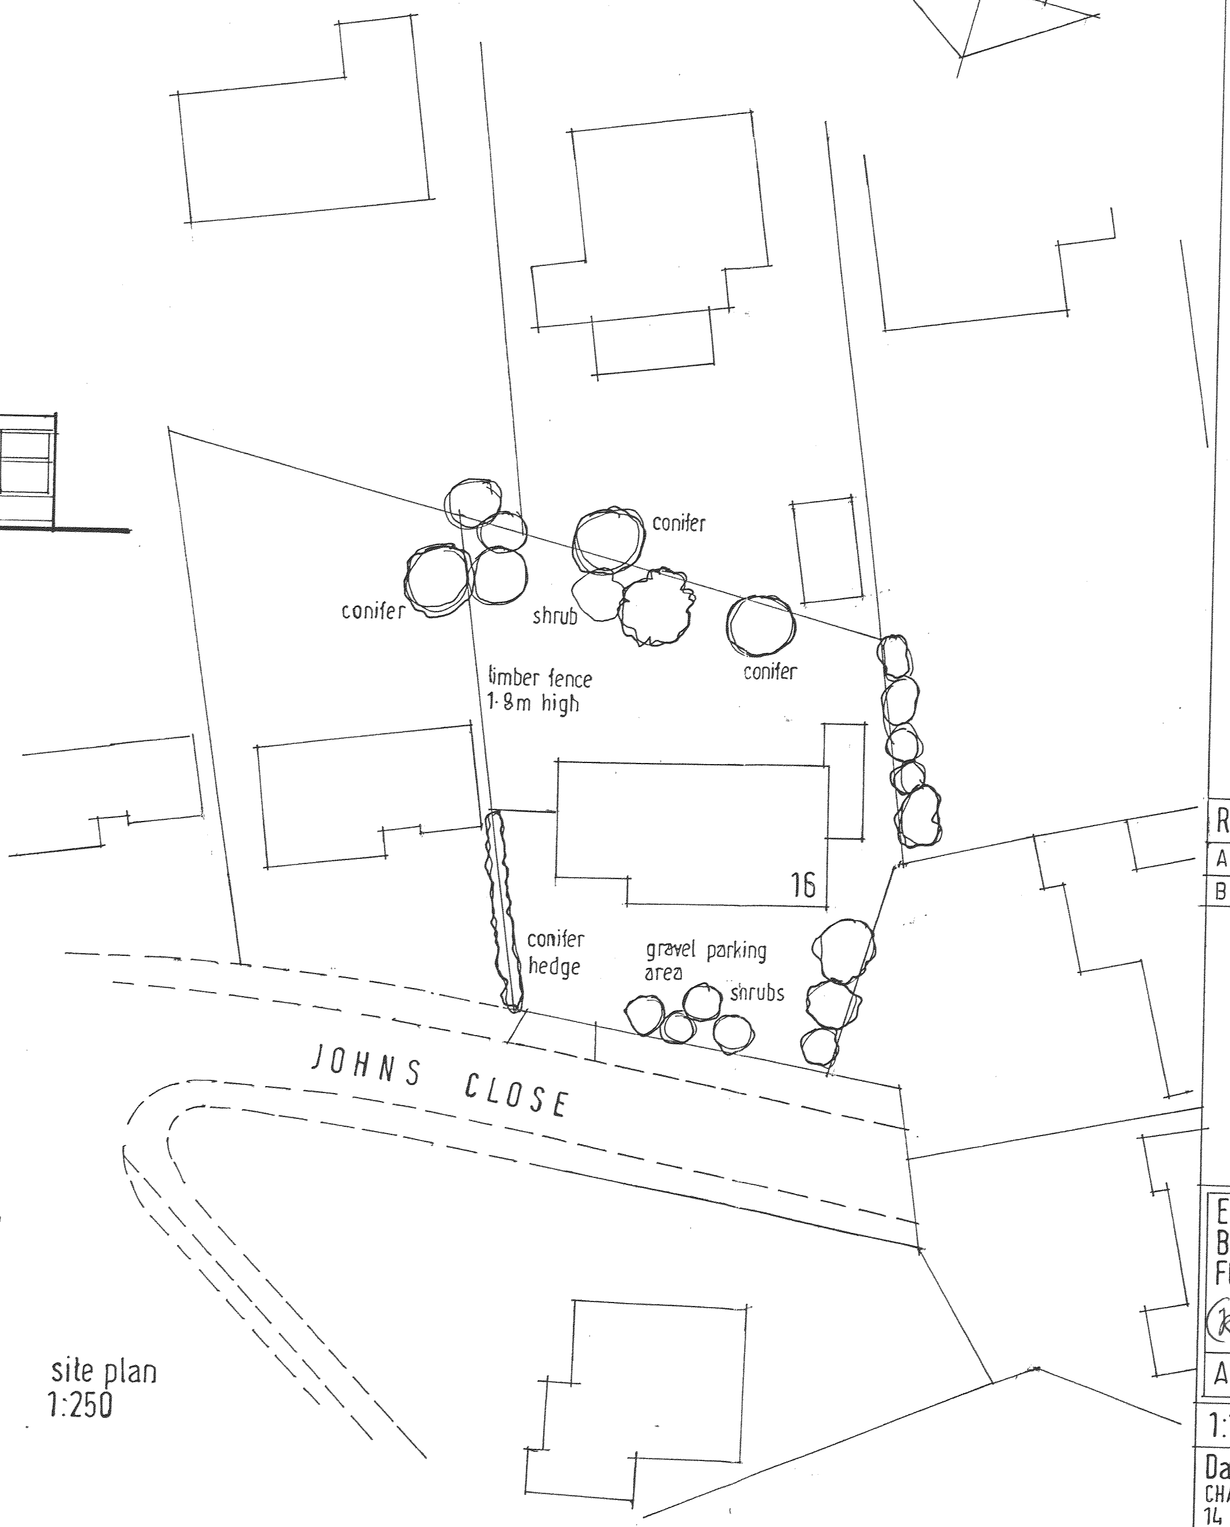

site plan
1:250

REVISIONS

A	Trees & shrubs added	4 12 08
B	Minor revisions	28 1 09

DEVELOPMENT SERVICES
02 FEB 2009
REC

EXTENSION TO 16 JOHNS CLOSE
BURBAGE
FOR MR & MRS A BROWN
(REVISED SCHEME)
AS EXISTING

1:100 2011 08

David F Barnes Dip Arch RIBA MaPS
CHARTERED ARCHITECT (01455) 633410
14 PYEHARPS ROAD BURBAGE LE10 2JE

B08/10/E01