


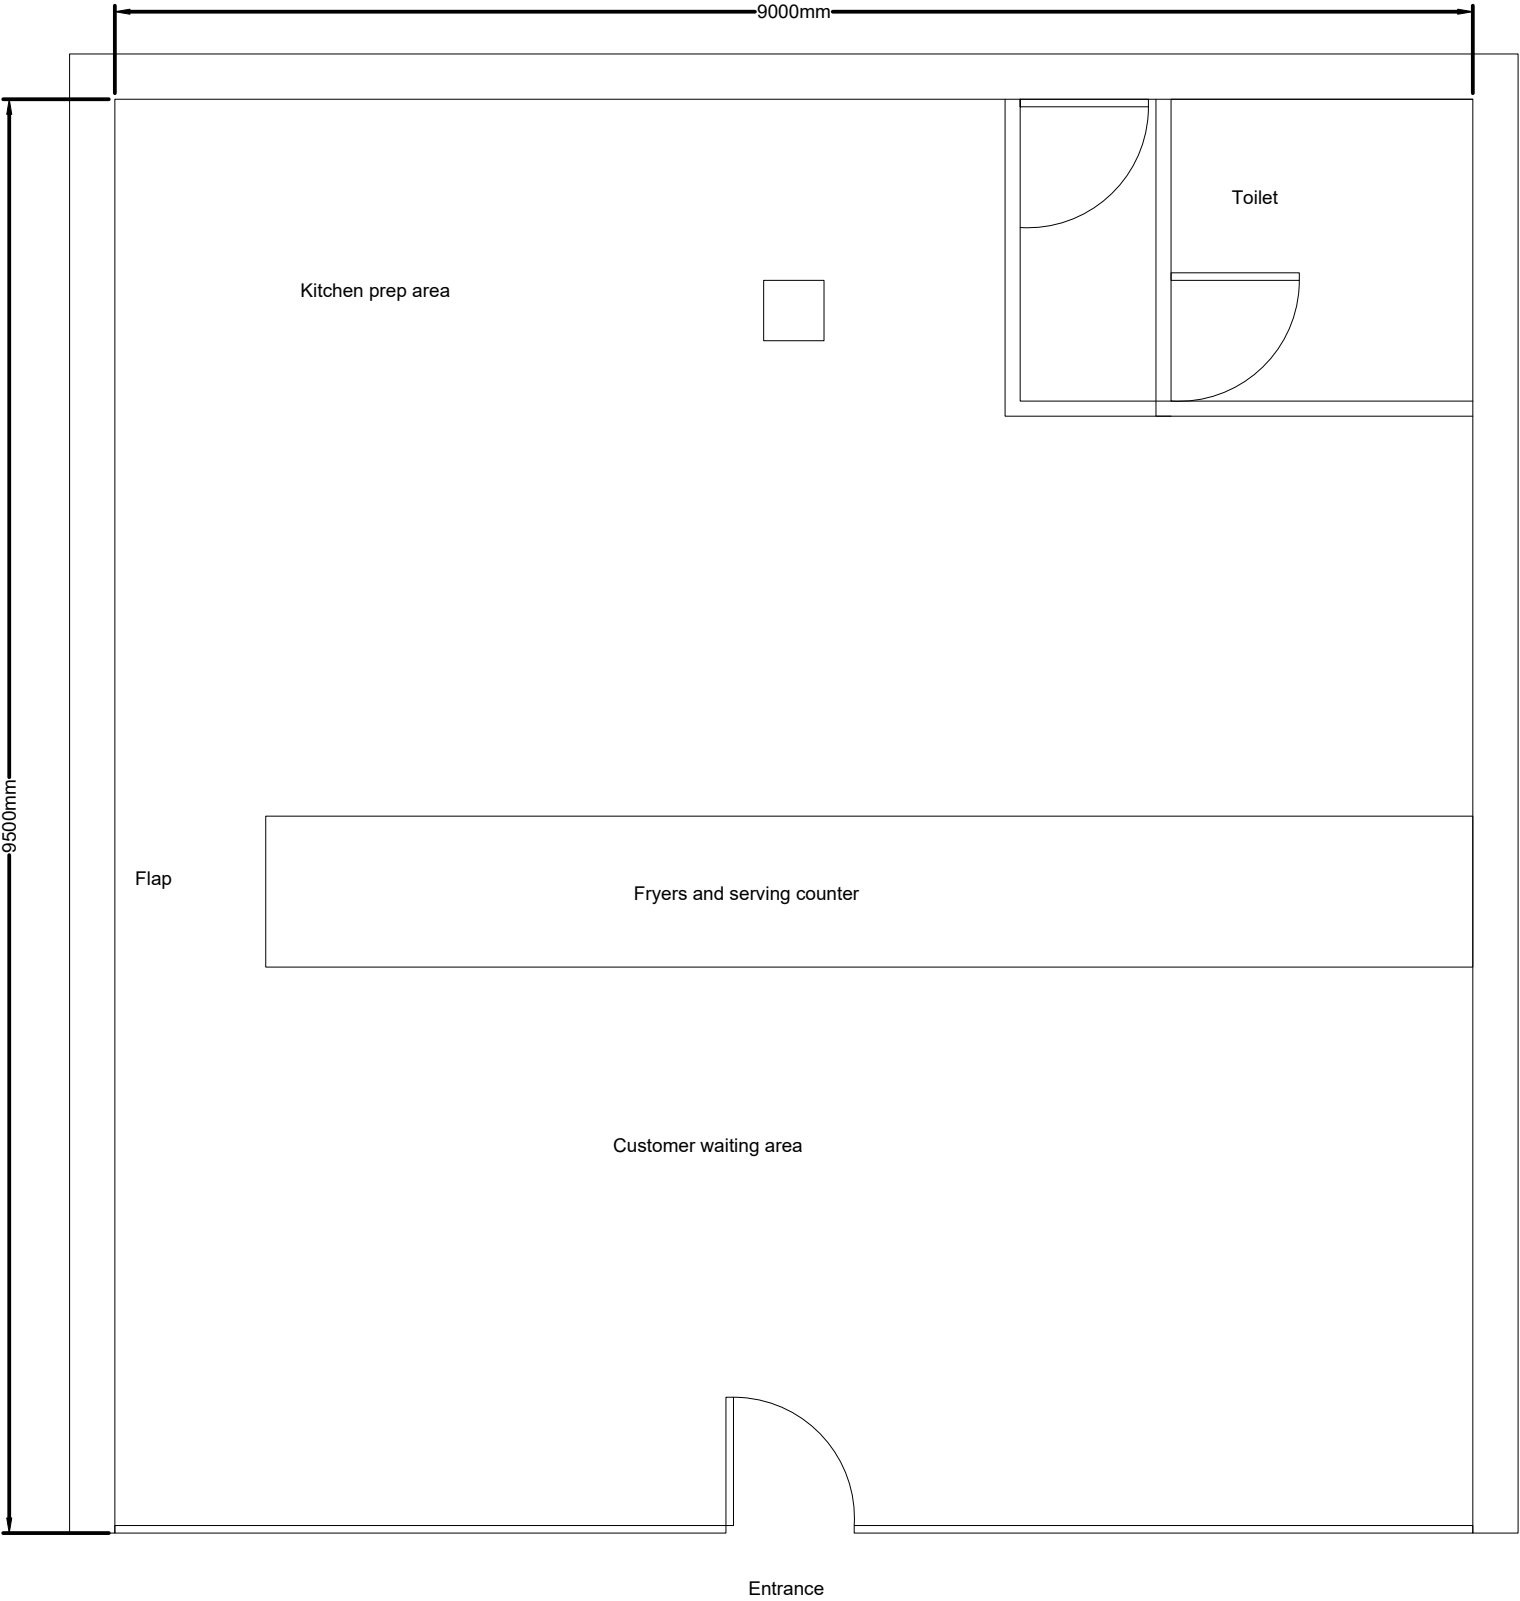

COPYRIGHT NOTICE

THE COPYRIGHT, DESIGN RIGHT AND MORAL RIGHT IN THIS WORK BELONGS TO TRANSFORMATION DESIGN LTD AND IS HEREBY ASSERTED. ALL RIGHTS RESERVED. PERSONS GENUINELY NEEDING TO ADAPT THE WORK FOR BONA FIDE PURPOSES IN CONNECTION WITH THE PROJECT IN QUESTION ARE LICENSED TO DO SO FOR SUCH PURPOSE ONLY BUT MUST INFORM US AND KEEP A RECORD FOR NOT LESS THAN FIVE YEARS OF ALL CHANGES OR ADAPTATIONS MADE, AND DO NOT THEREBY RECEIVE ANY RIGHTS OF JOINT AUTHORSHIP. WE WILL NOT BE RESPONSIBLE FOR ANY ADAPTATIONS OR CHANGES MADE BY THIRD PARTIES UNLESS WE HAVE SPECIFICALLY AUTHORISED THEM AND ACCEPTED RESPONSIBILITY IN WRITING.

DO NOT SCALE FROM THIS DRAWING. ALL DIMENSIONS ARE IN MILLIMETERS UNLESS OTHERWISE STATED. DIMENSIONS ON SITE AND ALL EQUIPMENT SIZES TO BE VERIFIED PRIOR TO WORK COMMENCING.

SPECIFICATION & STANDARD DETAIL DOCUMENTS

THIS DWG SHALL BE READ IN CONJUNCTION WITH STANDARD DETAIL DWGS AND SPECIFICATION OF WORKS WHERE PROVIDED.

FINISHES SCHEDULE

REFER TO CURRENT FINISHES SCHEDULE FOR SPECIFICATIONS REGARDING FINISHES ANNOTATED BY LETTER/NUMBER WITHIN THIS DWG.

CONFIDENTIALITY

THIS DRAWING IS ISSUED CONFIDENTIALLY AND MUST NOT BE DISCLOSED TO ANY THIRD PARTIES WITHOUT THE PRIOR WRITTEN CONSENT OF TRANSFORMATION.

REVISIONS:

<REV NO>	<DESCRIPTION OF CHANGES>	<DD/MM/YY>

CLIENT NAME:

Ram

PROJECT NAME:

Refit

SITE ADDRESS:

.

DRAWING NAME:

Proposed internal layout

DRAWING NO:

MK 23 061

REVISION:

-

SCALE:

1:50 @ A3

DATE:

21.9.23


DRAWN BY:

MSK

APPROVED BY:

STATUS:

CONCEPT

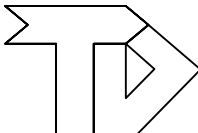

TRANSFORMATION
Transformation Design Ltd.
49 Byron Road, West Bridgford, Nottingham, NG2 6DY
07725905696