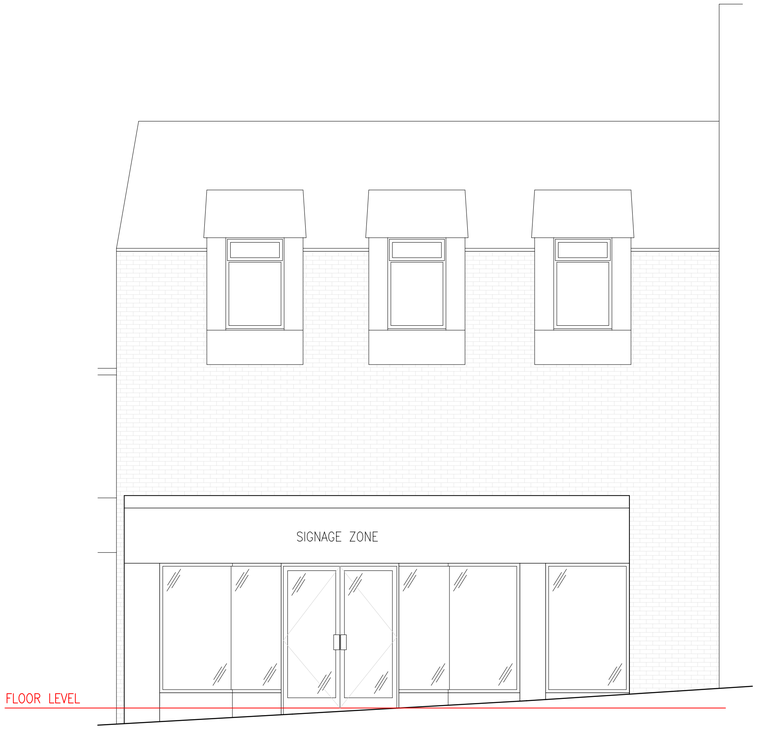

FRONT ELEVATION AS EXISTING 1:50 @ A1 / 1:100 @ A3

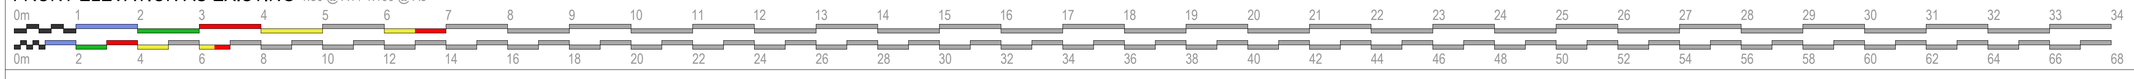

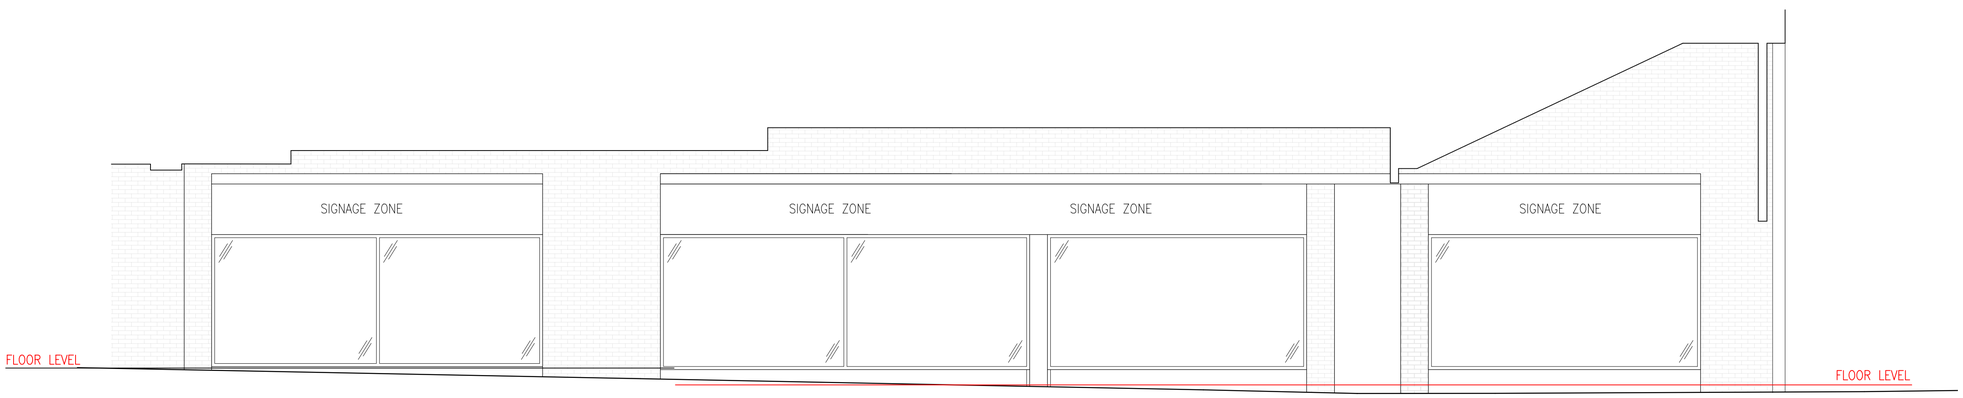

SIDE ELEVATION AS EXISTING 1:50 @ A1 / 1:100 @ A3

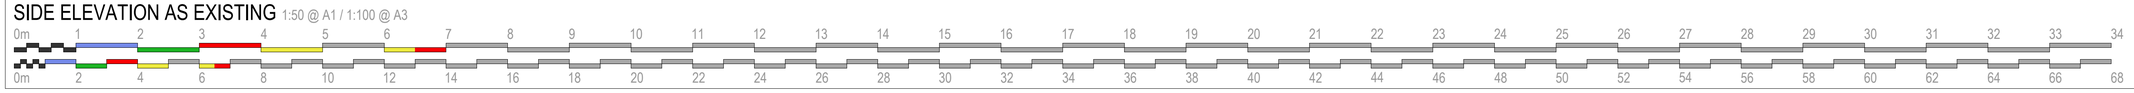

FD3 30MIN RATED DOOR	FD6 60MIN RATED DOOR	FD12 120MIN DOOR
FOAM EXTINGUISHER	CO2 EXTINGUISHER	WATER EXTINGUISHER
POWDER EXT.	LIQUID EXT.	FIRE BLANKET
FIRE ALARM PANEL	BREAK GLASS	FIRE DETECTOR
EXIT FINAL EXIT SIGN	EMERGENCY LIGHT	FIRE ALARM
SPRINKLER	ESCAPE ROUTE	DOOR RELEASE
30MIN RATED WALL	60MIN RATED WALL	120MIN WALL
ALARM PANEL	CCTV CAMERA	SHUTTER LINE
DIGITAL DOOR LOCK	SHUTTER SWITCH	PIR DETECTOR
DISTRIBUTION BOARD	INCOMING MAINS	ELECTRIC METER
DOUBLE SOCKET	LIGHT SWITCHES	PULL CORD SWITCH
FUSED SPUR	PENDANT LIGHT	RECESSED LIGHT
TUBE LIGHT	WH WATER HEATER	SPEAKER
ELECTRIC RADIATOR	D DATA POINT	COMMS CABINET
W INCOMING WATER	G INCOMING GAS	DP INCOMING DP
BT INCOMING BT	WATER METER	GAS METER
BOILER	CEILING EXTRACT	WALL EXTRACT
RADIATOR	AIR CURTAIN	EXTRACT DUCTING
T THERMOSTAT	AC A/C CONTROLS	STOP COCK
A/C CASSETTE	A/C CONDENSER	WALL MOUNT A/C
COLD WATER FEED	HOT WATER FEED	FOUL DRAIN RUN
SOLID WALL	STUD WALL	PROPOSED WALL

NOTE – HEIGHTS SHOWN ARE PRE-SCREED AND FLOORING



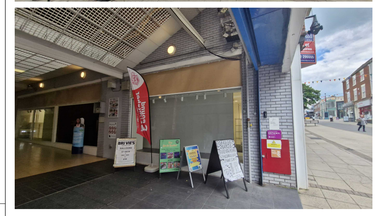

JOHNWORTH GROUP
HIGHFIELDS FARM ENTERPRISE CENTRE
HUNCOTE ROAD
STONEY STANTON, LE9 4DJ
WWW.JOHNWORTHGROUP.CO.UK
RECEPTION@JOHNWORTHGROUP.CO.UK
01455 271202

CLIENT

Bewiched COFFEE

STATUS
CONSTRUCTION PACK

DRAWING NUMBER	DRAWING TITLE
3524-005	ELEVATIONS AS EXISTING
PACK UPDATE	DATE
ISSUE 04	SEPTEMBER 2026
SCALE	DRAWN BY
1:100 @ A3 / 1:50 @ A1	PTM

PROPERTY
UNIT 10-11 THE BRITANNIA SHOPPING CENTRE, STOCKWELL HEAD, HINCKLEY, LE10 1RU

DO NOT SCALE FROM THIS DRAWING, ANY DISCREPANCIES TO BE REPORTED IMMEDIATELY