



Existing Front Elevation

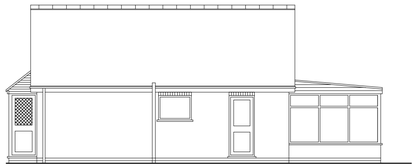

Existing Rear Elevation



Existing Elevation To No 4

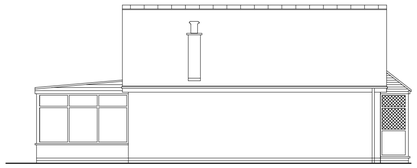


Existing Elevation To 8




Proposed Front Elevation



Proposed Rear Elevation

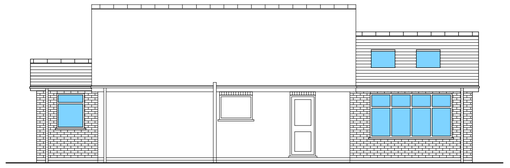

Proposed Elevation To No 4

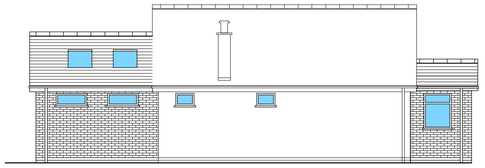

Proposed Elevation To 8


All Elevation Drawings Scale 1:100

0 1 2 3 4 5m


All Plan Drawings Scale 1:50

0 1 2 3 4 5m

Scale Bars

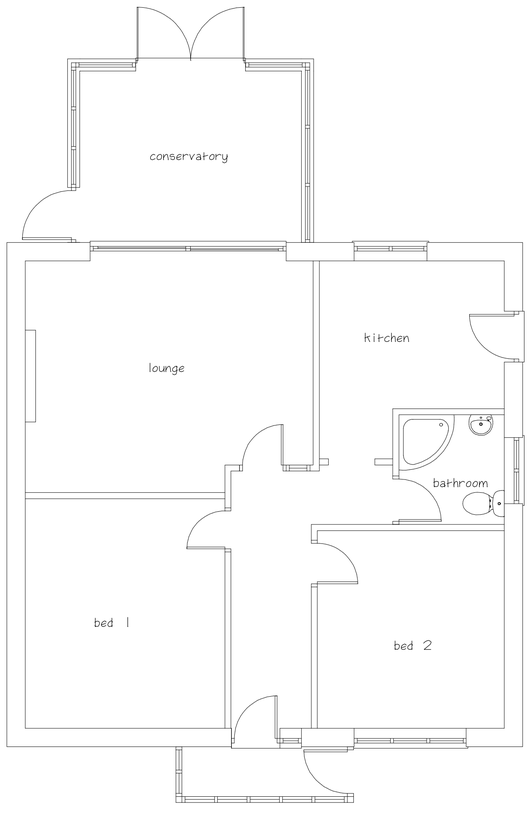

Existing Ground Floor Plan

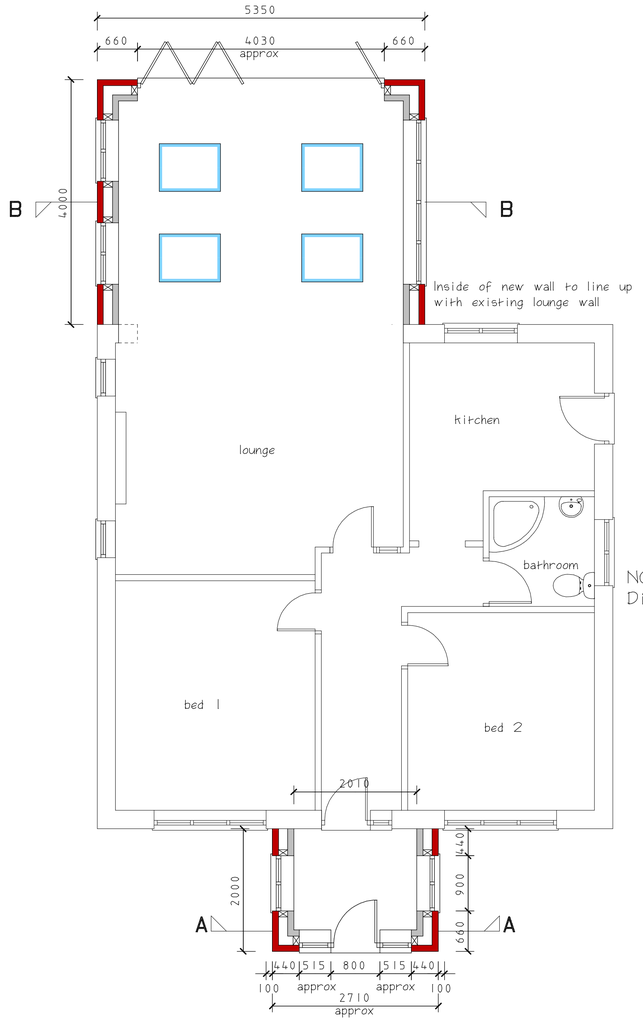

NOTE:
Dimensions Are For Guidance Only

Proposed Ground Floor Plan

Drawings prepared for the purpose of Planning Permision and/or Building Regulations approval.

All dimensions are to be checked on site before works commence.

Actual boundary lines to be confirmed on site between parties concerned prior to start of work and no part of the new construction can project over the boundary.

Underground services have been assumed and therefore need to be located exactly prior to start of work

CLIENT

Vicki Furminger

JOB TITLE

6 Briar Close
Burbage
Leicester
LE10 2RH

DRAWING TITLE

Proposed Extension To The Rear Of Detached Bungalow Porch To Front

SCALE	SHEET	DATE	DRAWN BY
1:50 & 1:100	A1	Oct 2026	A Moore

ANDREW MOORE
ARCHITECTURAL SERVICES
Tel; 07973397765
Email;andrewmoore@workmail.com

DRG NO	SHEET NO
1743	1