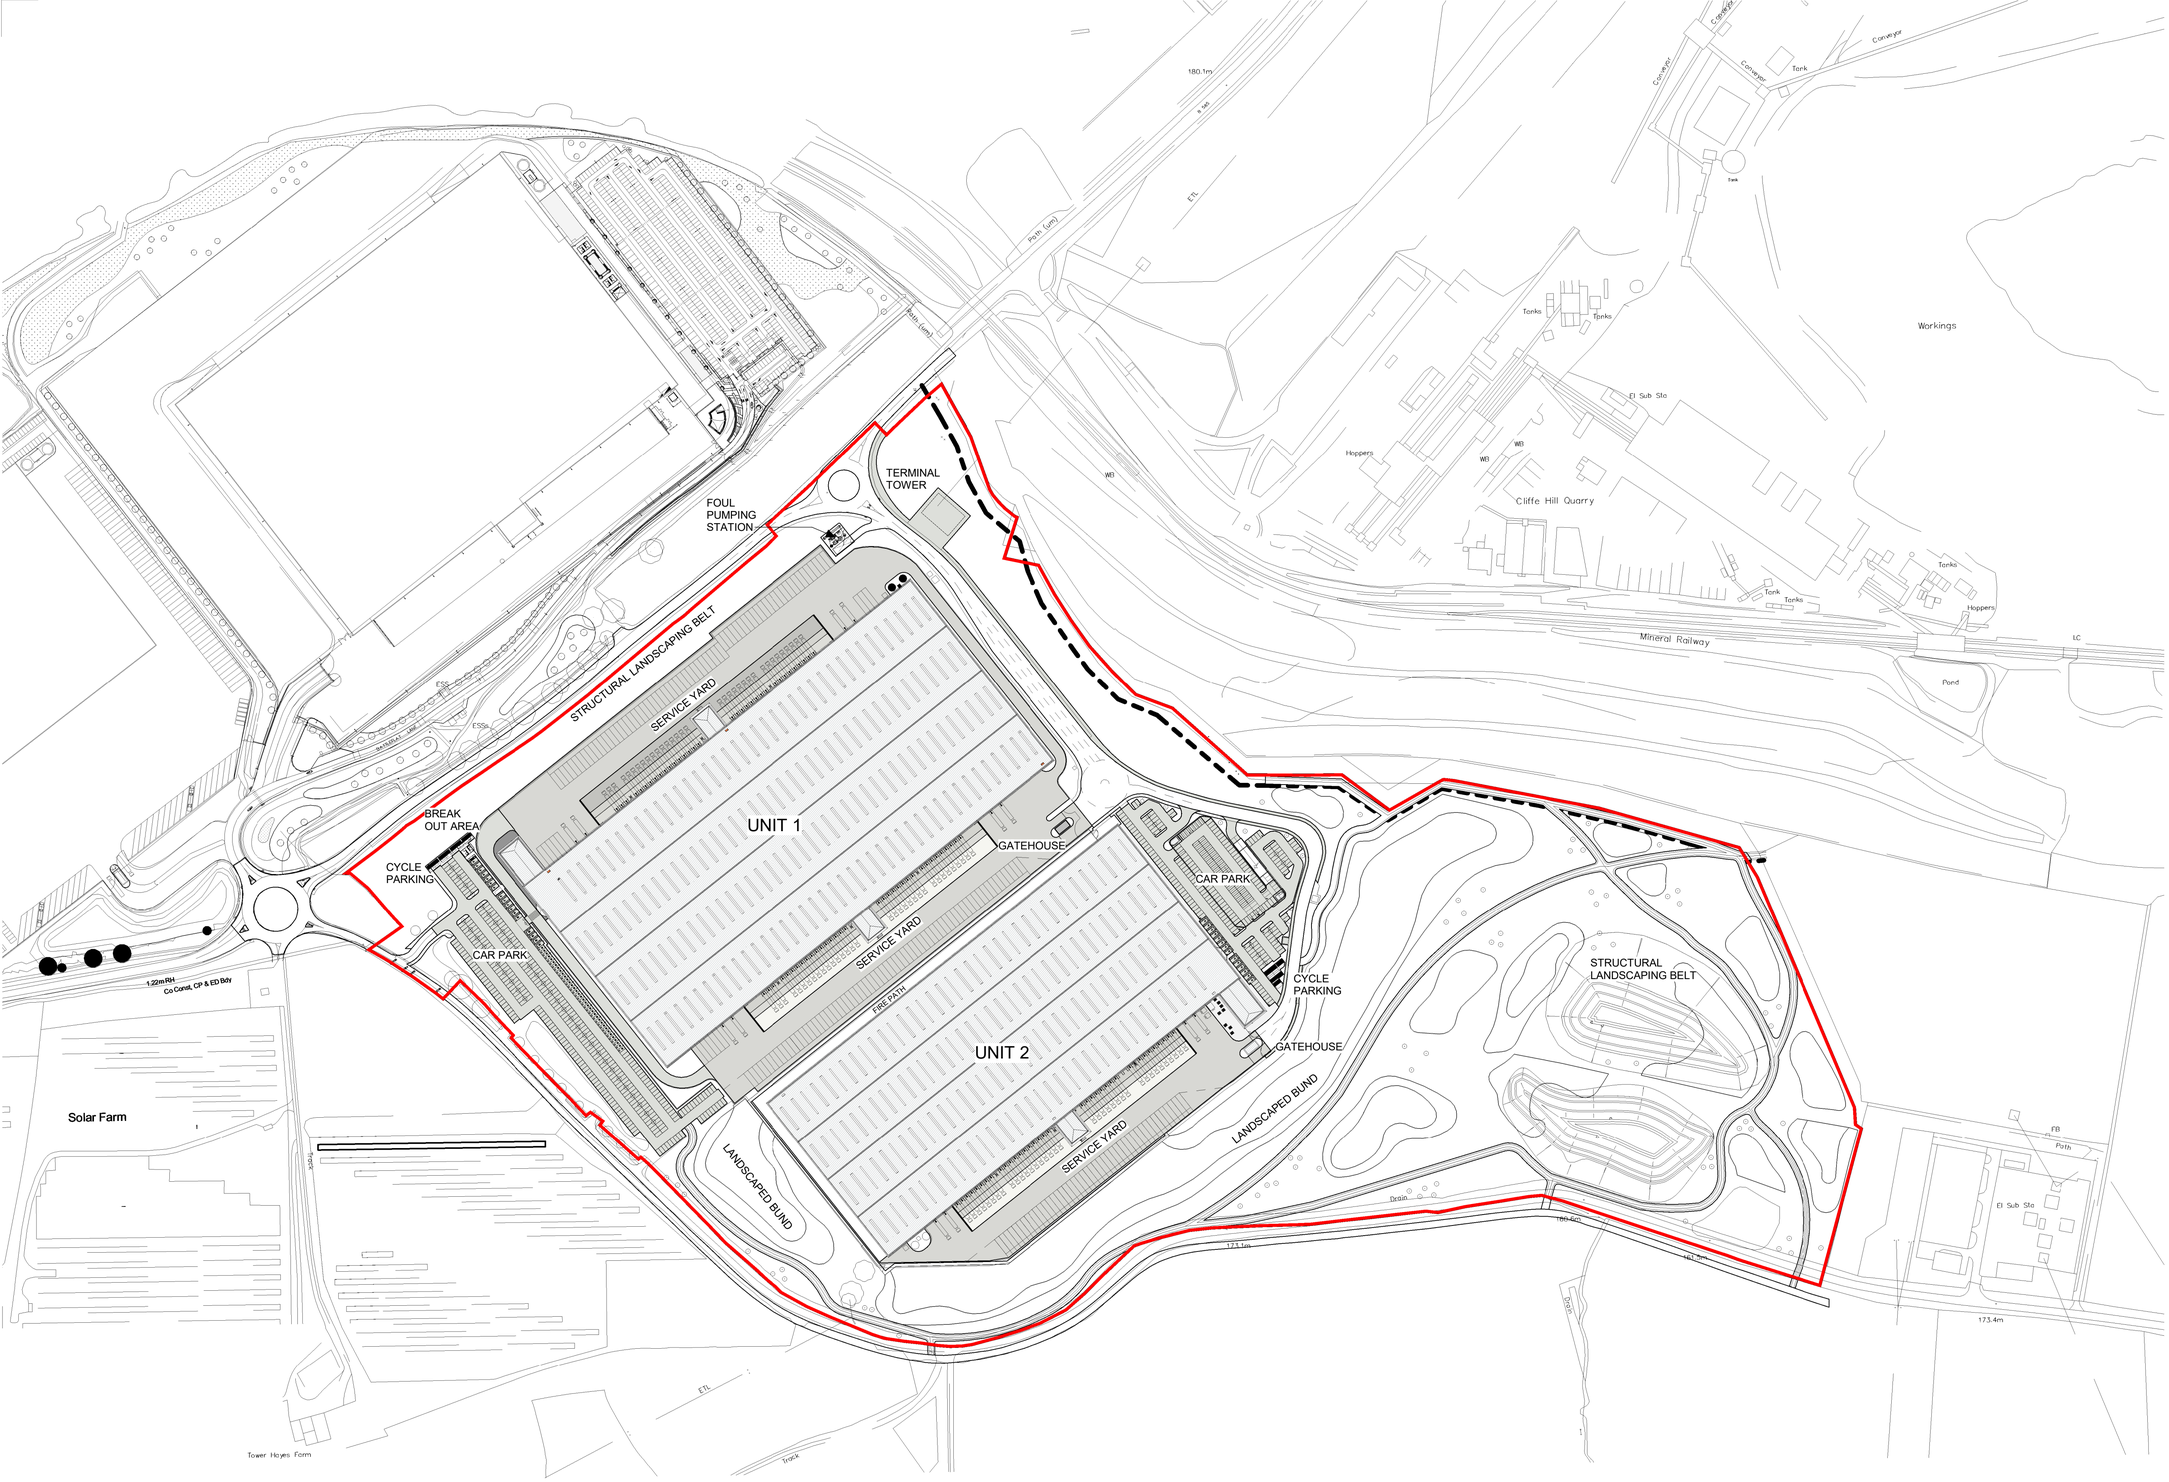

1 SITE LAYOUT PLAN
1 : 2000

© MICHAEL SPARKS ASSOCIATES
COPYRIGHT RESERVED.
SUBJECT TO STATUTORY CONSENTS.

BASED ON OS MAP REPRODUCED BY PERMISSION OF CONTROLLER OF HM STATIONERY OFFICE © CROWN COPYRIGHT AND DATABASE RIGHTS 2024. OS AC0000813445.

FOR PLANNING PURPOSES ONLY.

DO NOT USE ELECTRONIC VERSIONS OF THIS DRAWING TO DETERMINE DIMENSIONS UNLESS SPECIFICALLY AUTHORISED BY MICHAEL SPARKS ASSOCIATES.

IF USING AN ELECTRONIC VERSION OF THIS DRAWING, FIGURED DIMENSIONS TAKE PRECEDENCE. PLEASE NOTIFY MICHAEL SPARKS ASSOCIATES OF ANY DISCREPANCIES.

N

KEY

PUBLIC RIGHT OF WAY

REV	DATE	NOTES	DRAWN	CHECKED
PL02	19.08.2026	UNIT 2 SITE UPDATED	SS	PW
PL01	12/06/2026	PLANNING ISSUE	SS	PW/JS

MICHAEL SPARKS ASSOCIATES
CHARTERED ARCHITECTS

Firethorn

11 PLATO PLACE ST DIONIS ROAD LONDON SW6 4TU
020 7736 6162 WWW.MSA-ARCHITECTS.CO.UK

PROJECT TITLE

LAND AT WOOD FARM
STANTON LANE, BARDON

MSA JOB No. **32279**

CLIENT

FIRETHORN

DOCUMENT TITLE

SITE LAYOUT PLAN

SCALE

1 : 2000@ A1

DATE 11/06/26
DRAWN SS
CHECKED PW/JS

DOCUMENT NUMBER

BAR-MSA-ST-00-DR-A-20001

STATUS

PLANNING

REV **PL02**

0 20 40 60 80 100 200 m