
© MICHAEL SPARKS ASSOCIATES
COPYRIGHT RESERVED.
SUBJECT TO STATUTORY CONSENTS.

BASED ON OS MAP REPRODUCED BY PERMISSION OF CONTROLLER OF HM STATIONERY OFFICE © CROWN COPYRIGHT AND DATABASE RIGHTS 2024. OS AC0000813445.


FOR PLANNING PURPOSES ONLY.

DO NOT USE ELECTRONIC VERSIONS OF THIS DRAWING TO DETERMINE DIMENSIONS UNLESS SPECIFICALLY AUTHORISED BY MICHAEL SPARKS ASSOCIATES.


IF USING AN ELECTRONIC VERSION OF THIS DRAWING, FIGURED DIMENSIONS TAKE PRECEDENCE. PLEASE NOTIFY MICHAEL SPARKS ASSOCIATES OF ANY DISCREPANCIES.

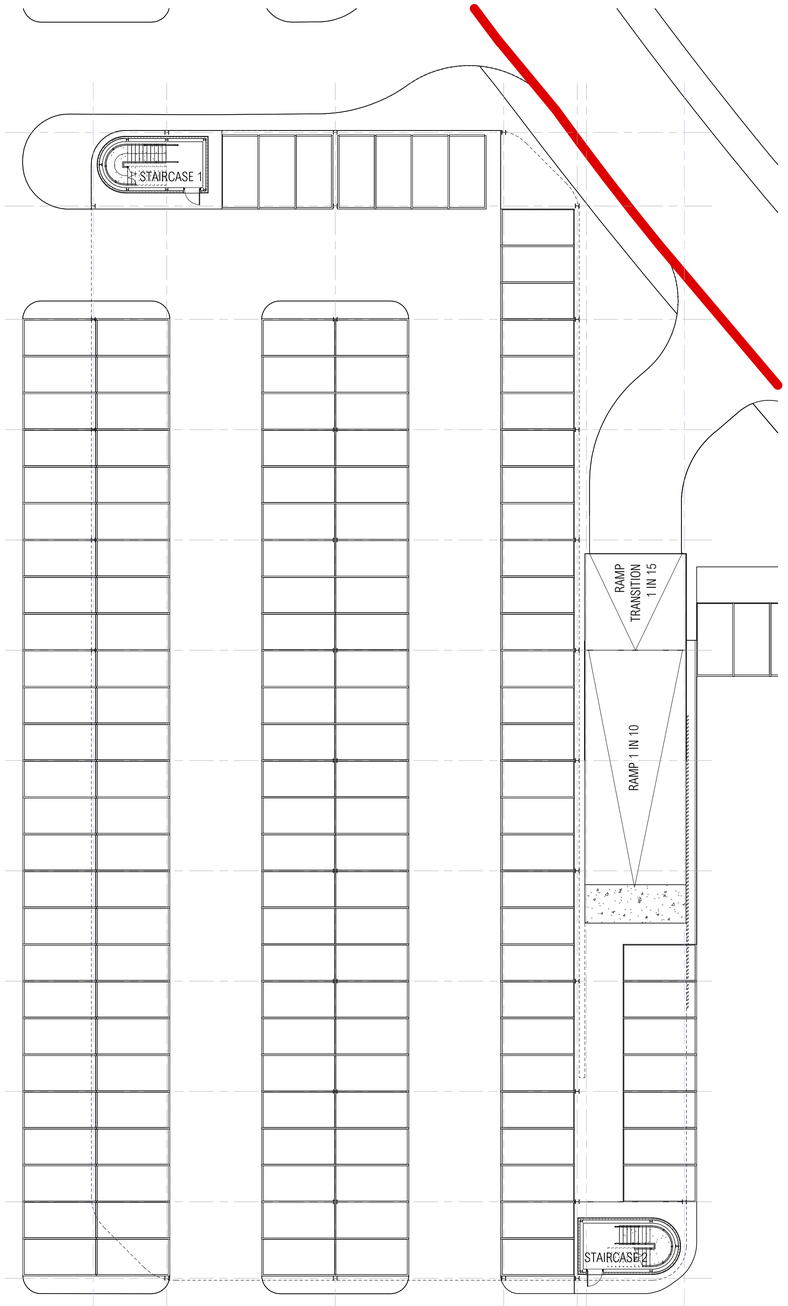


1 UNIT 2. CAR PARK DECK GROUND FLOOR PLAN
1 : 200

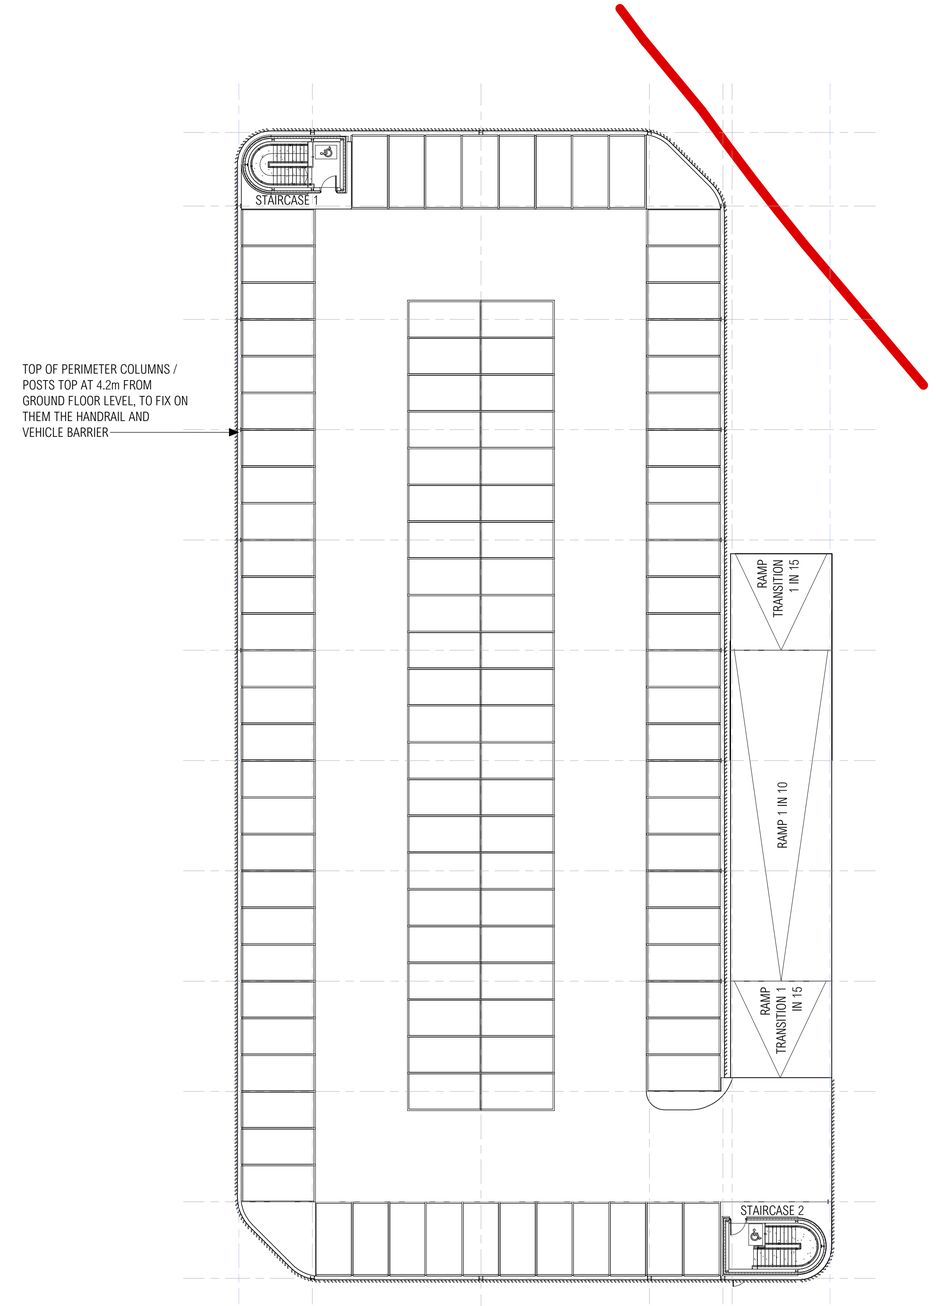


2 UNIT 2. CAR PARK DECK FIRST FLOOR PLAN
1 : 200

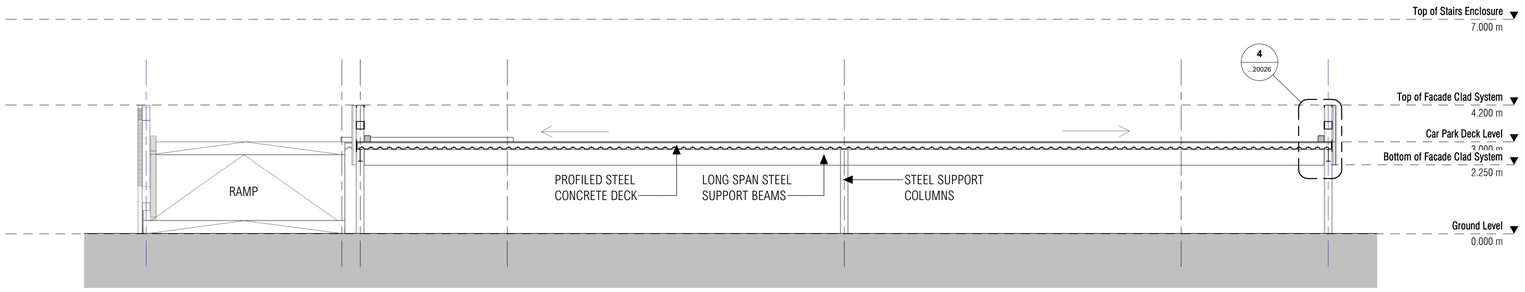

3 TYPICAL CAR PARK DECK SECTION
1 : 100

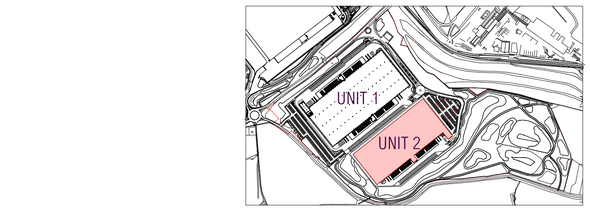

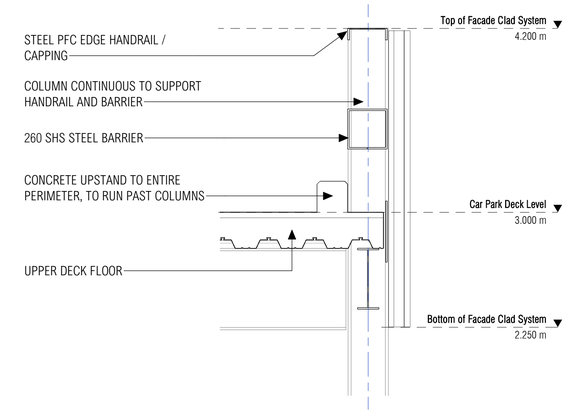

4 TYPICAL DECK EDGE DETAIL
1 : 20

REV	DATE	NOTES	DRAWN	CHECKED
PL02	26/08/2026	DRAWINGS REVISED FOR NMA	JS	PW
PL01	12/06/2026	PLANNING ISSUE	SS	PW/JS

MICHAEL SPARKS ASSOCIATES
CHARTERED ARCHITECTS
11 PLATO PLACE ST DIONIS ROAD LONDON SW6 4TU
020 7736 6162 WWW.MSA-ARCHITECTS.CO.UK

PROJECT TITLE
LAND AT WOOD FARM
STANTON LANE, BARDON

MSA JOB No. **32279**

CLIENT
FIRETHORN

DOCUMENT TITLE
UNIT 2
CAR PARK DECK DETAILS

SCALE
As indicated@ A1

DATE 12/06/26
DRAWN JS
CHECKED PW

DOCUMENT NUMBER
BAR-MSA-U2-ZZ-DR-A-20026

STATUS
PLANNING

REV
PL02

0 2 4 6 8 10 20 m