


Location Plan

Site Address: East Brook Farm, Broad Lane, Stanton Under Bardon, LE67 9TB

Date Produced: 27-Mar-2024

Scale: 1:2500 @A4

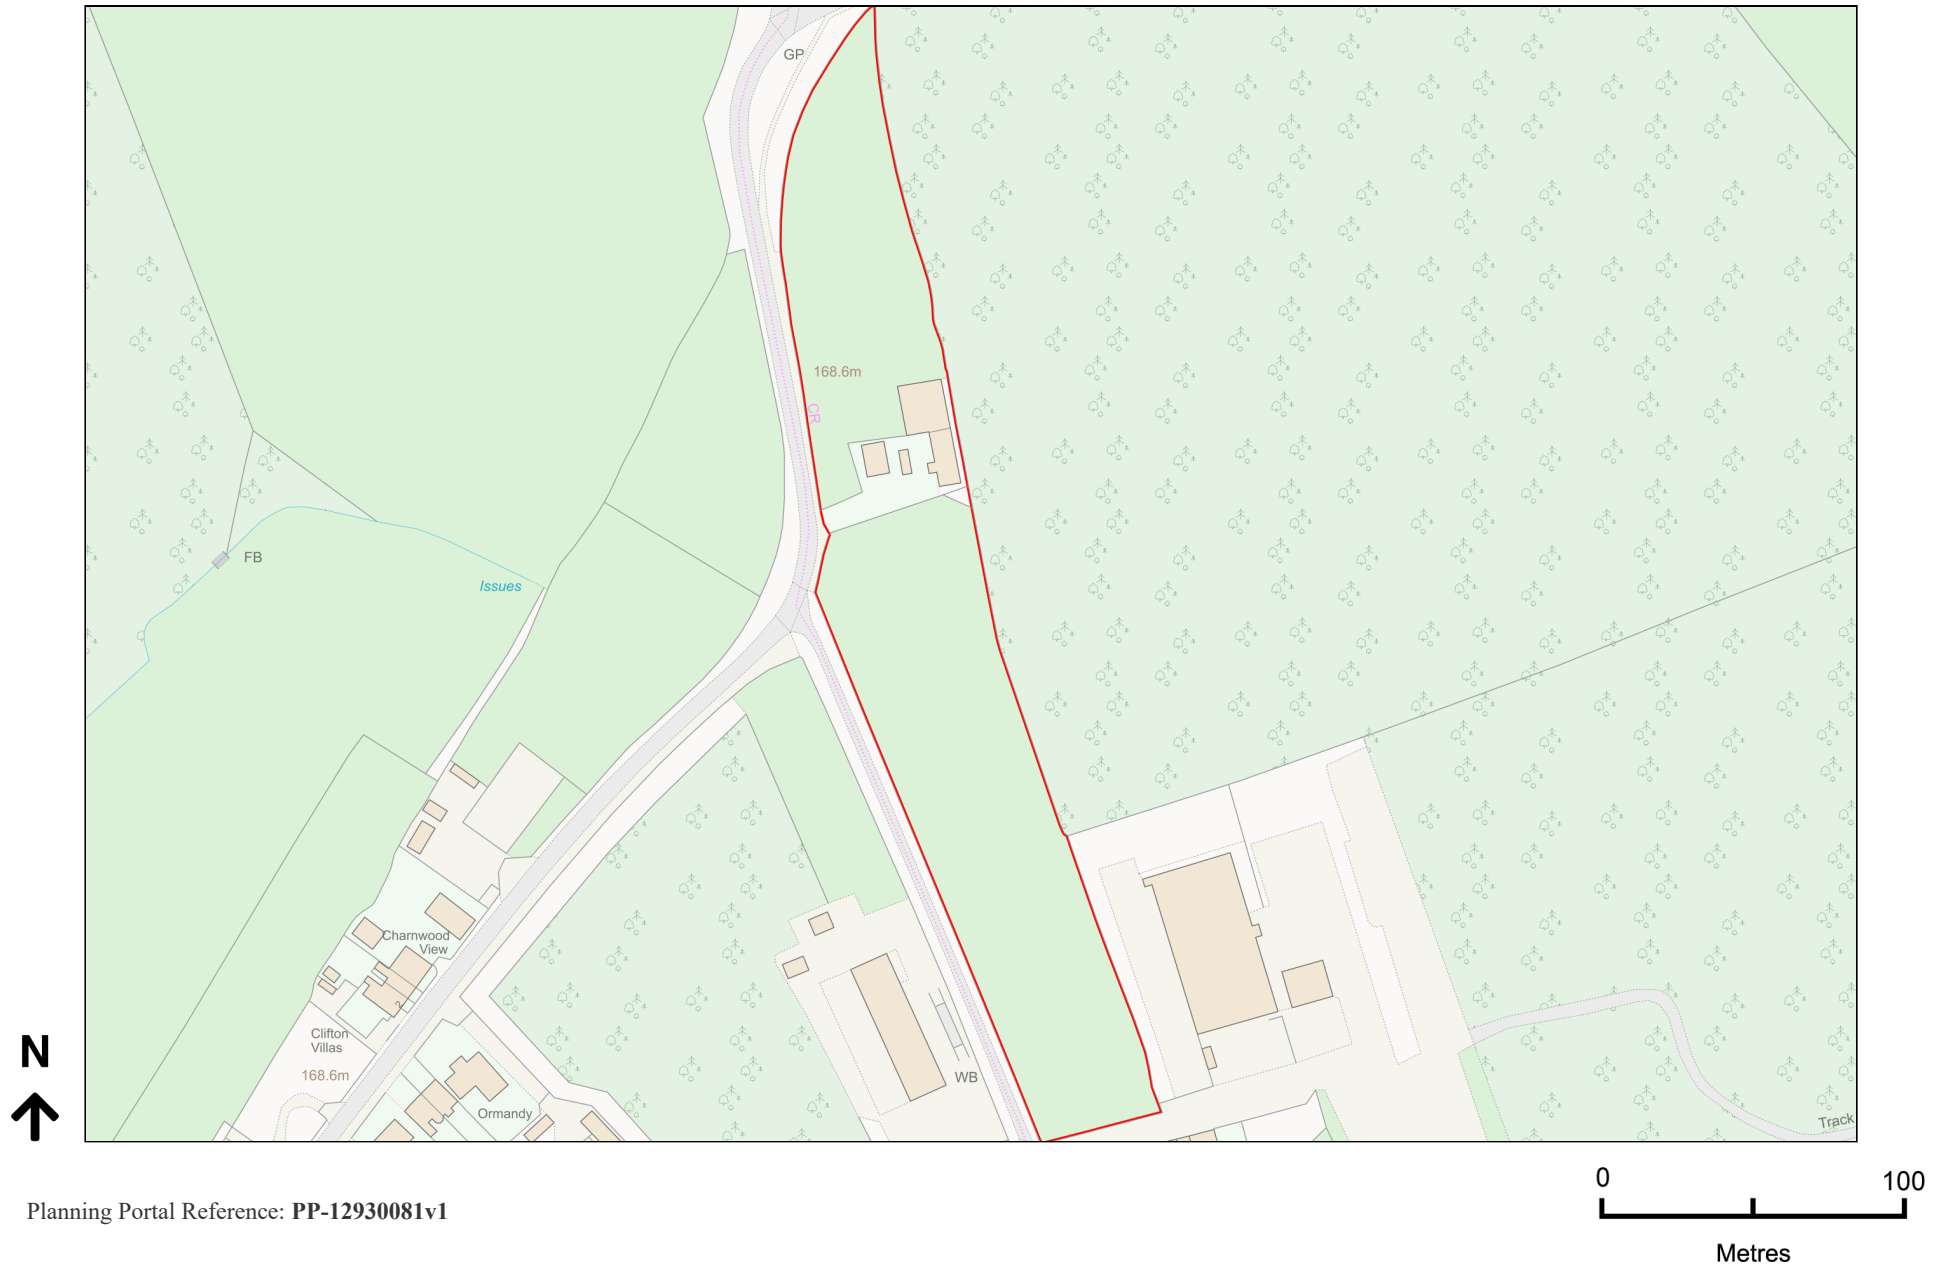

Planning Portal Reference: PP-12930081v1