NOTES

1. All dimensions are in metres unless otherwise stated.

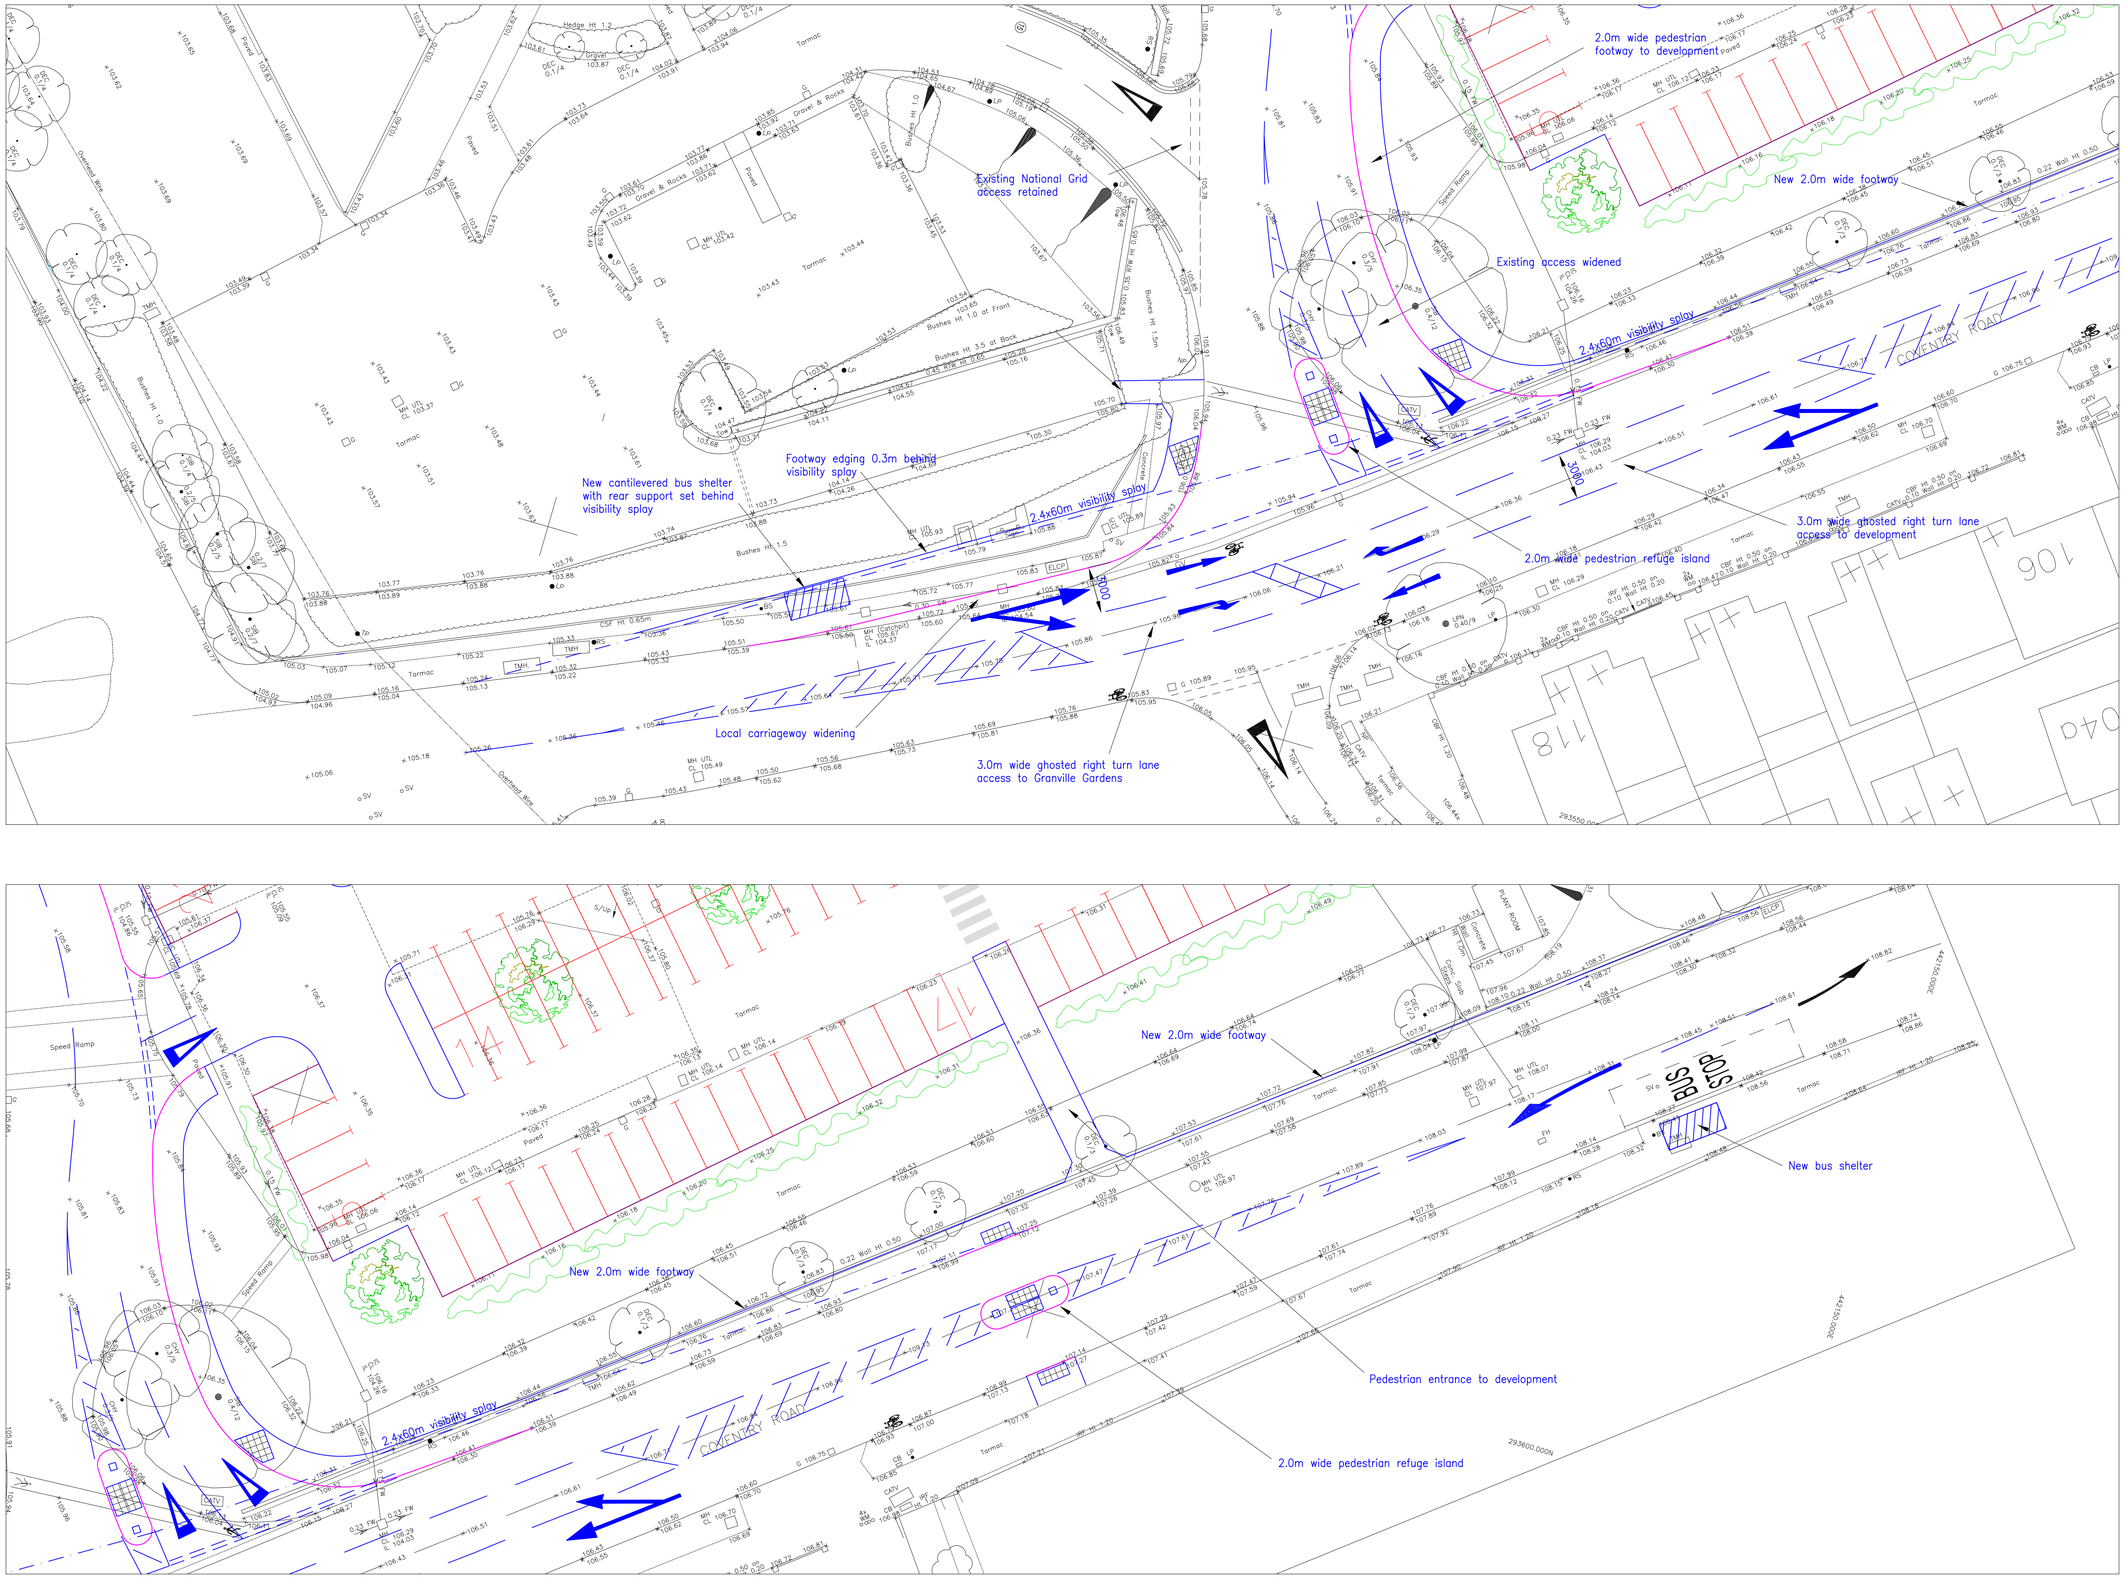

Rev.	Date	Details	Drawn	Check
C	May 11	Visibility splay amended to 2.4x60m Deflection arrow to Diag 1014 added Bus shelter moved and amended to cantilever	pl	PMcL
B	May 11	Site access visibility splay amended	pl	PMcL
A	Apr 11	Cycle route removed	RDP	PMcL

Drawing Status: FOR APPROVAL

REDWOOD PARTNERSHIP
CONSULTING ENGINEERS & TRANSPORTATION PLANNERS

Maritime House
Basin Road North
Portslade
Brighton
East Sussex
BN41 1WR

Telephone : 01273 414515
Fax : 01273 376824
www.redwoodpartnership.co.uk
email: consult@redwoodpartnership.co.uk

Client: INVISTA FOUNDATION (HINCKLEY) LTD

Project: COVENTRY ROAD RETAIL PARK
COVENTRY ROAD, HINCKLEY
SECTION 278 HIGHWAY WORKS

Drawing Title: HIGHWAY LAYOUT PLAN

Drawn	Scale	Date
DL	1:200	JAN 2011
	Sheet size A1	

Drawing No. REDW-2970-100 Rev. C

© Redwood Partnership Transportation Limited