spacemaker
MODULAR & PORTABLE BUILDINGS LTD

Jo Homan
Sales / Technical Manager

T: 0845 500 22 23
F: 01482 890007 E: jo@spacemakercabins.co.uk
Unit 6, c/o Ferndale Transport, Staithes Road, Hedon HU12 8DX


www.spacemakermodularandportableBuildings.co.uk

111029

SCALE 1:50
DC PLAN

21 APR 2011

18017

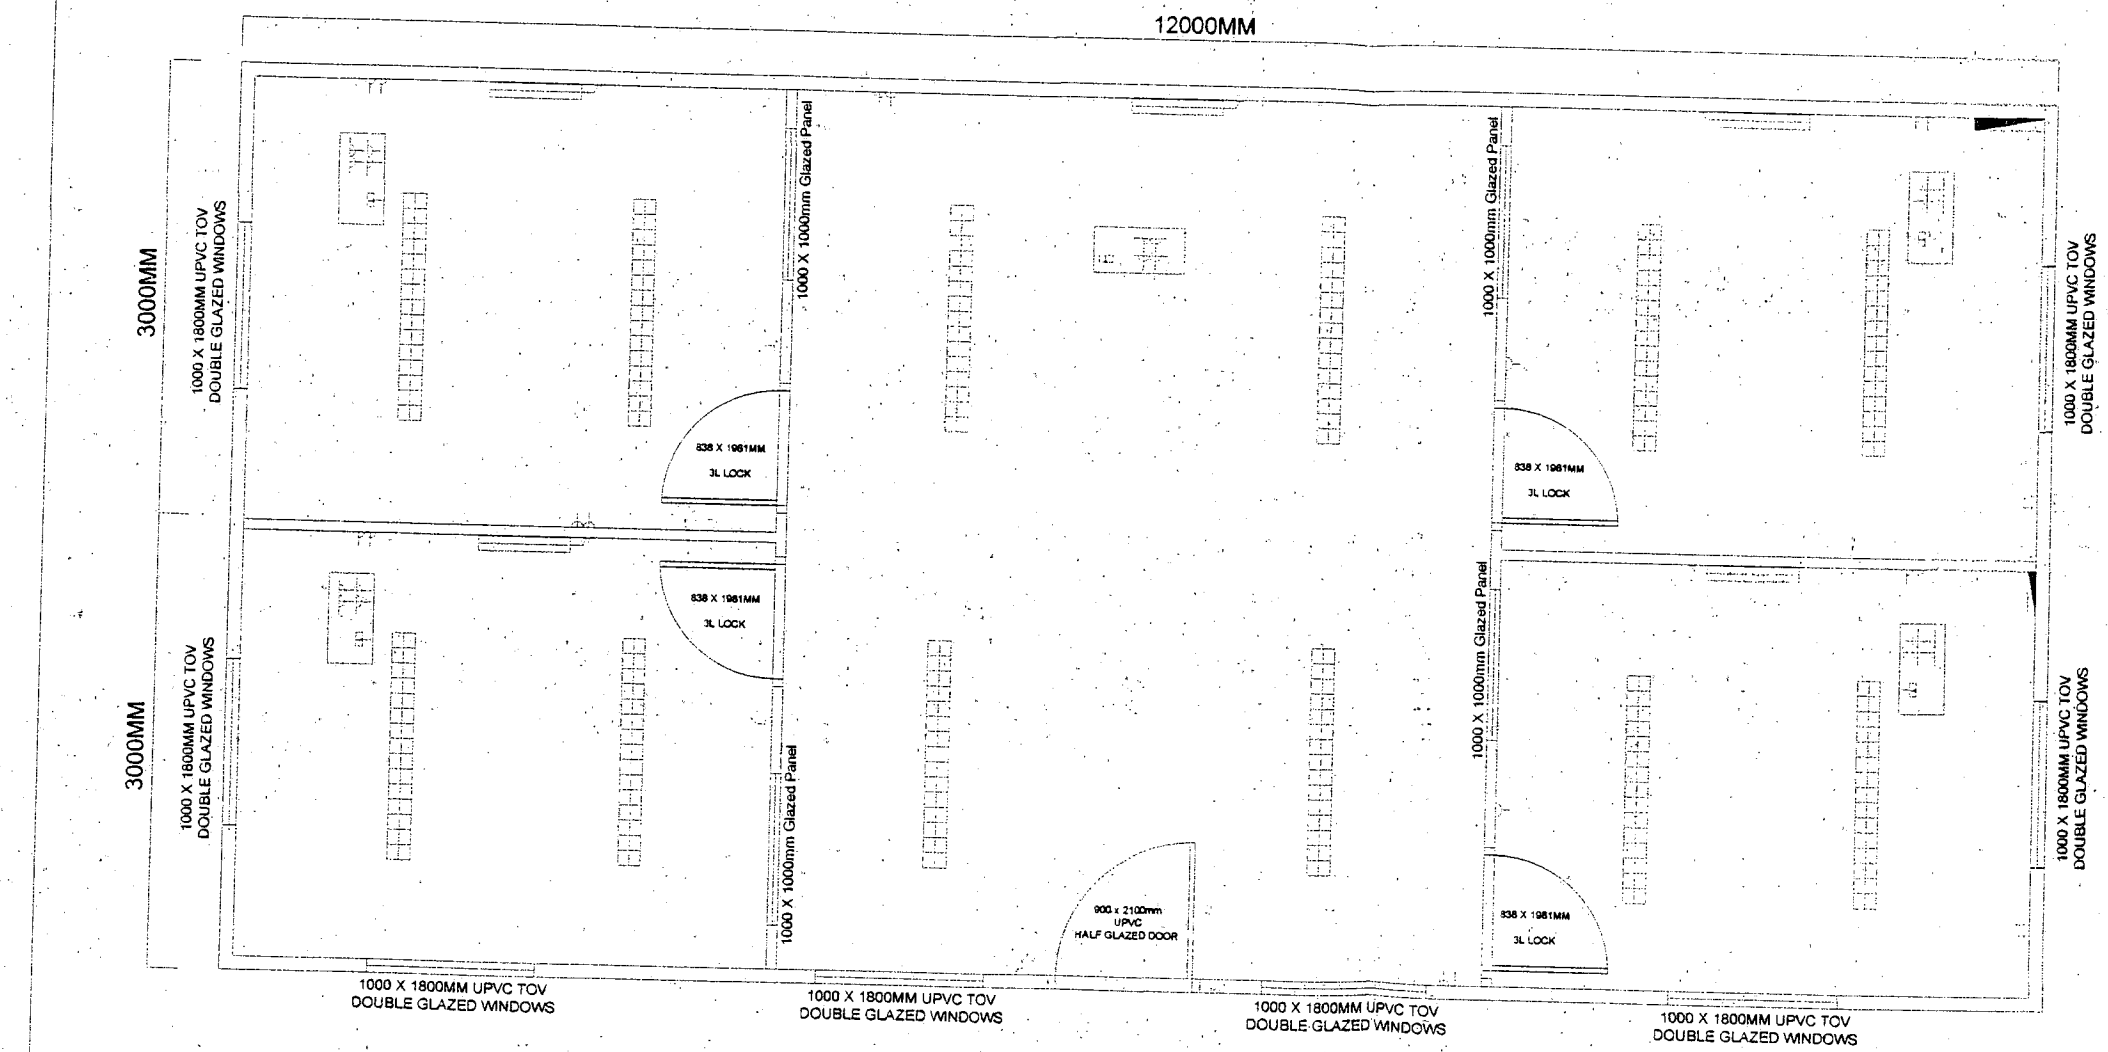

Electrical Legend

1500mm CATT II Light

1500mm Fluorescent Light

13 AMP Double Socket

DATA Back Box Only

13 AMP Double Socket

Bulkhead Light

2kw Convector Heater

13 AMP Light Switch 1 Gang 1 Way

13 AMP Pull Cord Light Switch 1 Gang 1 Way

Mains Board

900mm Tubular Heater and Room Stat

Oversink Inseinteous Lever Action Water Heater

DATE:
11th February 2011

DRAWING BY:
JOANNA HOMAN

Drawing Number 11 - 038

APPROVAL OF LAYOUT
ANY COSTS OR TIME DELAYS ARISING FROM CHANGES AFTER LAYOUT APPROVAL WILL BE CHARGEABLE TO THE CLIENT. WORK WILL NOT COMMENCE ON THIS PROJECT UNTIL A SIGNED DRAWINGS IS RECEIVED

SIGNED BY.....

COPYRIGHT
THIS DRAWING IS THE PROPERTY OF SPACEMAKER MODULAR AND PORTABLE BUILDINGS LTD. IT MUST NOT BE LENT, COPIED OR COMMUNICATED TO A THIRD PARTY WITHOUT PERMISSION FROM A PRINCIPAL OF THE COMPANY.

spacemaker
MODULAR & PORTABLE BUILDINGS LTD