POOL HOUSE LODGE



FRONT ENTRANCE COMBINATION FRAME & DOOR. ELEVATION.

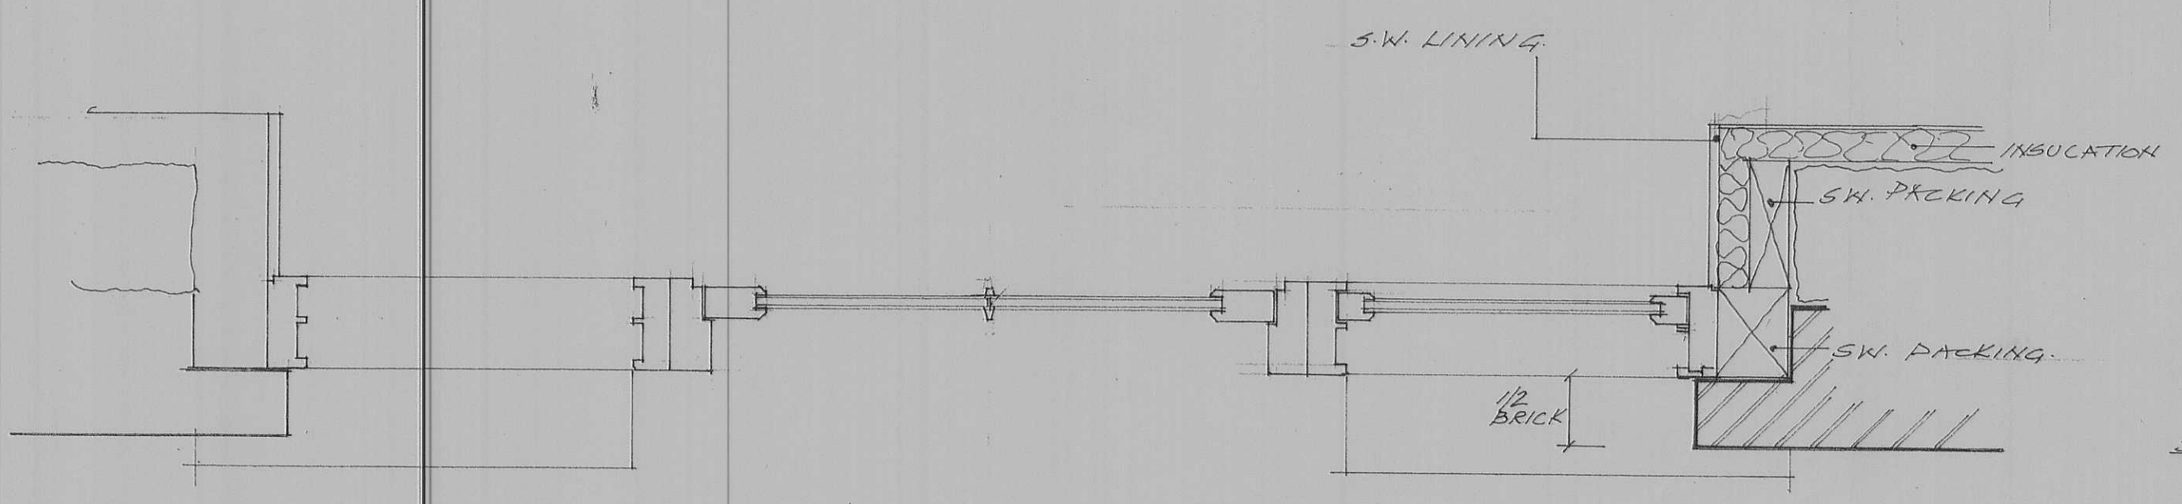

SCALE 1:10

HORIZONTAL SECTION.

DETAIL DRW. No. DD/PHL/02.