
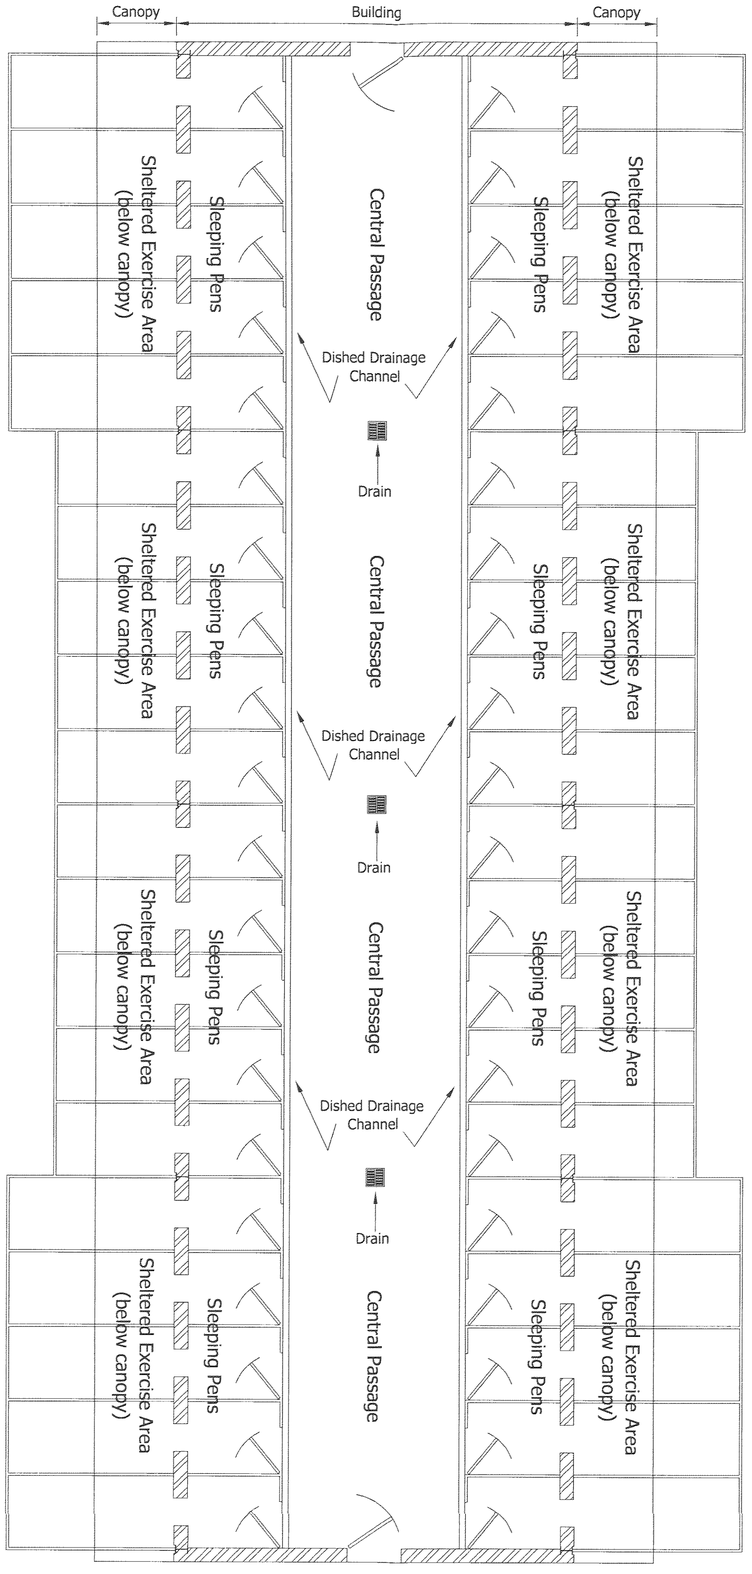


Internal Plan Layout - 1:50

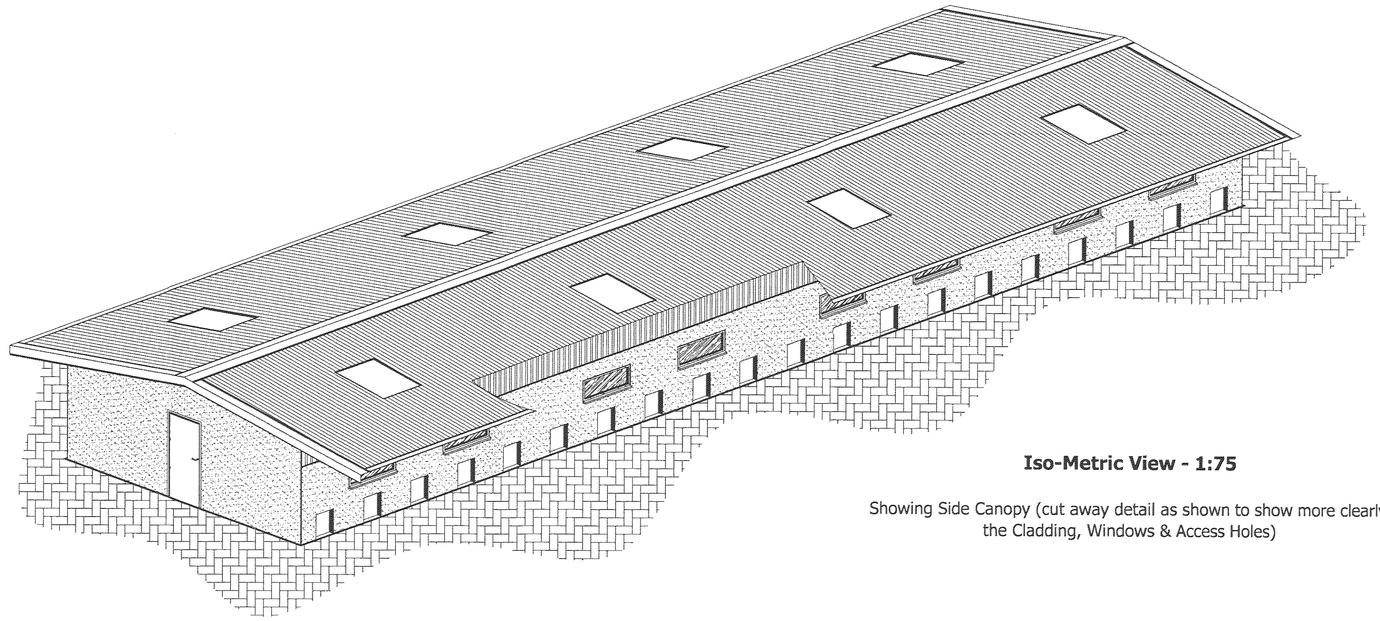

Iso-Metric View - 1:75

Showing Side Canopy (cut away detail as shown to show more clearly the Cladding, Windows & Access Holes)

Formula for Proposed Building Layout

Each pen allows for a Sleeping area of 1.86 Sq. M. (20 Sq. Ft.)

The Exercise Areas for each pen are based upon:

For a Dog with a shoulder height of 610mm (24") or less. An area of 2.42 Sq. M. (26 Sq. Ft.) has been allowed

For a Dog with a shoulder height of 610mm (24") or more. An area of 3.35 Sq. M. (36 Sq. Ft.) has been allowed

The control of Foul Water and wash down will be via Dished Drainage Channels laid the full length of the proposed Internal Layout (as noted) discharging onto a concrete floor slab laid to falls to the grid style drains

Building Specification

All external walls will be constructed from concrete blocks and rendered upon completion. Finish (paint finish to be determined by Local Authority)

All Roof and Vertical Cladding to be Plastic Coated Box Profile steel sheeting to be double skin insulated. Colour to be determined by Local Authority

DEVELOPMENT SERVICES
28 NOV 2007
RECEIVED

Rev 'A' - 11/07
Note added to state canopy cut back shown
External Wall extents shaded on plan

Rev.	Revision Description	Drn	Chkd	Appd	Date

ANTHONY CONSTRUCTION
(ERECTING & CLADDING SPECIALISTS) LIMITED
7 Bayleaf Crescent, Oakwood, Derby. DE21 2UG
Tel: 01332 820 119 - Fax: 01332 820 179
e-mail: Anthony_construction@hotmail.com
© Copyright

Client:
Mr J Vero
Merrylees Farm, Merrylees Road
Desford, Leicester
LE9 9FE

Project:
Proposed Building for Kennels

Title:
Internal Plan Layout & Iso-Metric View for Local Authority reference

Drawn by:	Designed by:	Checked:
Anthony Const.	Anthony Const.	
Date:	Index No.:	Approved:
October 2007		

Scales: 1:75/50 @ A1

Drawing No: AC/1867/004 Revision A