

APPENDIX 1


Existing Building Plans

Existing Floor Plan and Roof Plan, Drawing 631/225/02 Rev A


Existing Elevations, Drawing 631/225/03

The Builder is to check and verify all building and site dimensions, levels and sewer invert levels prior to commencement of work.do not scale off this drawing, work to figured dimensions only.
This drawing must be read and checked with all structural and relevant specialist drawings.
The builder is to comply in all aspects with the current Building Regulations and latest codes of practice.


Ordnance Survey Ltd paper mapping licence / customer account number 100060636.

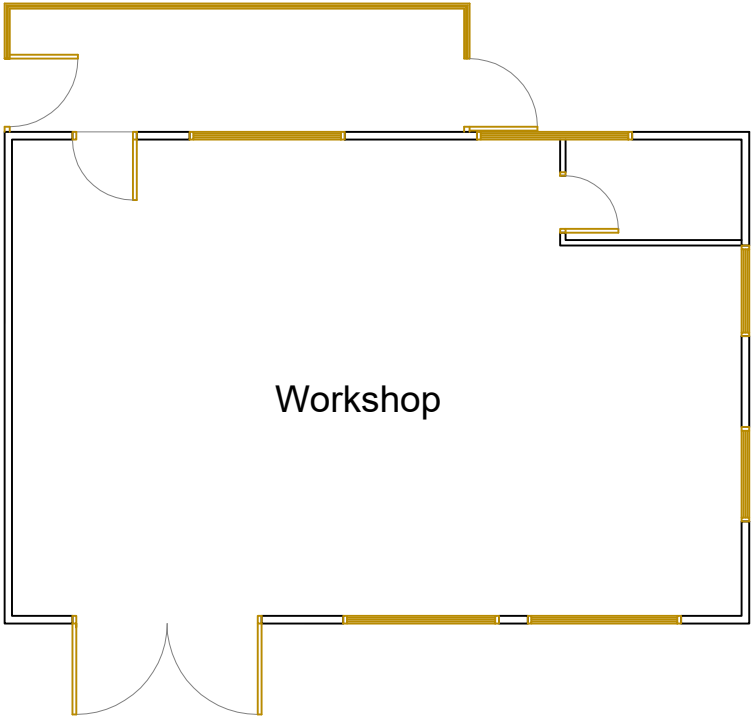

Existing Floor Plan
Scale 1:100

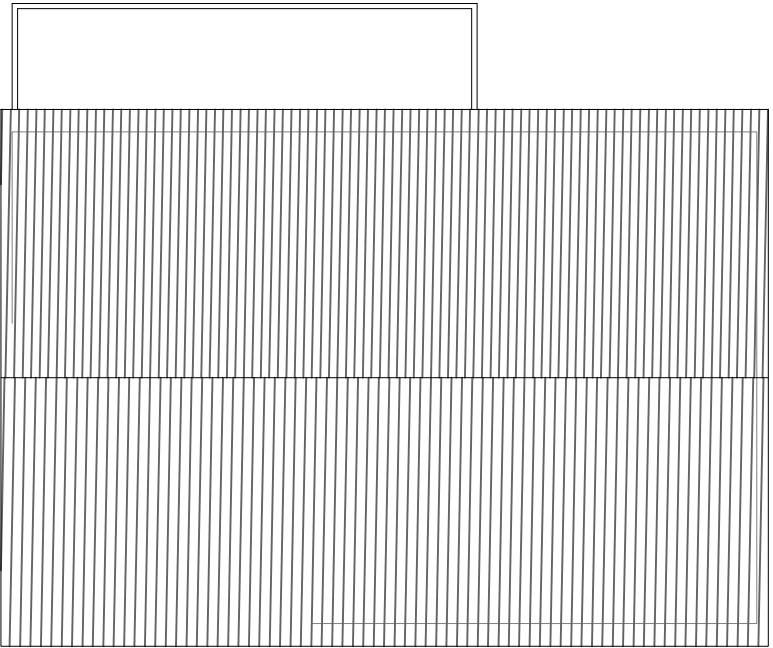

Existing Roof Plan
Scale 1:100

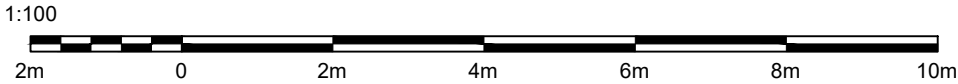

87 Barton Road, Nailstone
Existing Floor Plan and Roof Plan
631 / 225 / 02
1:100 @ A3
ALDER MILL
SHEPPY ROAD
WATFORD, MIDDLESEX
TEL 01827 718866
FAX 01827 718111

NOTE: Check all dimensions before starting work.

DATE: April 25

SCALE: 1:100


PROJECT: 631 / 225 / 02

CLIENT: 87 Barton Road, Nailstone


DESIGNER: ALDER MILL

DRAWN BY: CM


The Builder is to check and verify all building and site dimensions, levels and sewer invert levels prior to commencement of work.do not scale off this drawing, work to figured dimensions only.
This drawing must be read and checked with all structural and relevant specialist drawings.
The builder is to comply in all aspects with the current Building Regulations and latest codes of practice.
Ordnance Survey Ltd paper mapping licence / customer account number 100060636.

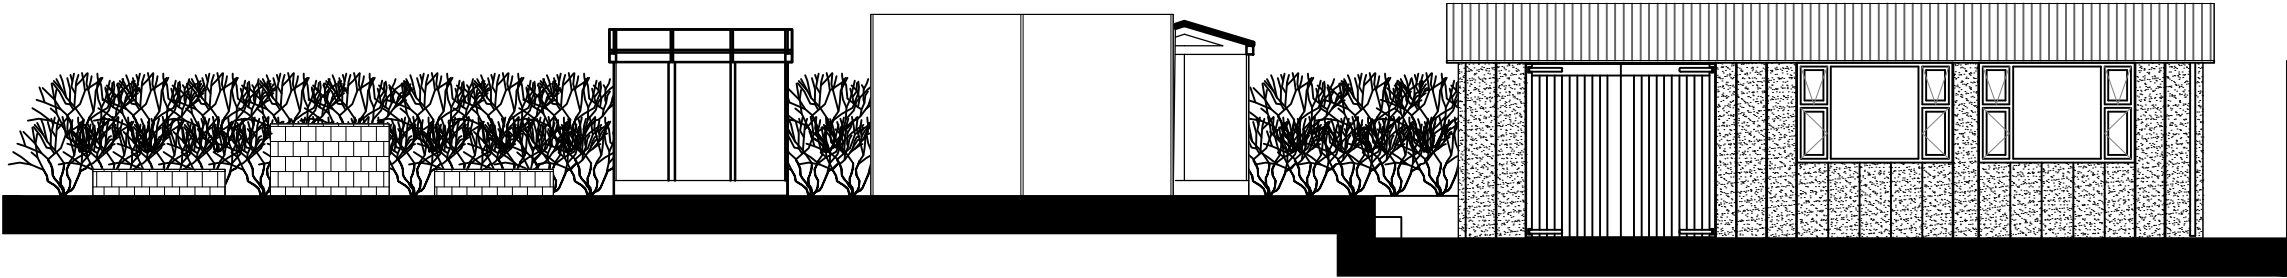


North elevation.
Scale 1:100

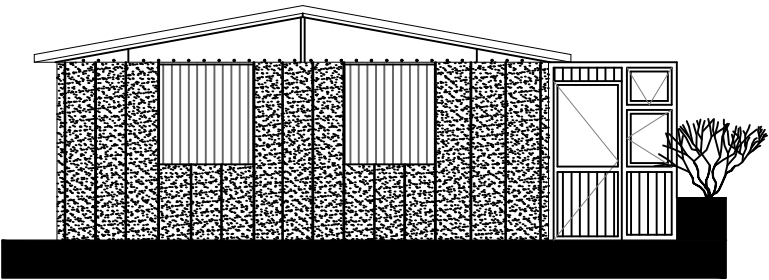


West elevation.
Scale 1:100

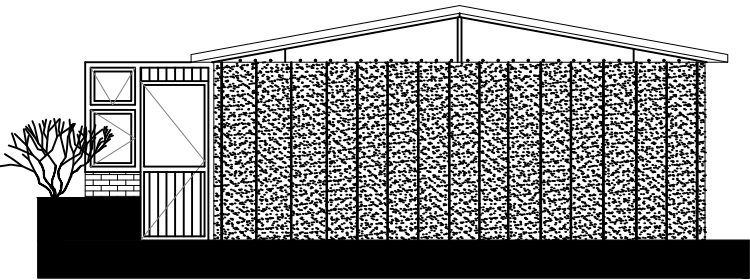

East elevation.
Scale 1:100

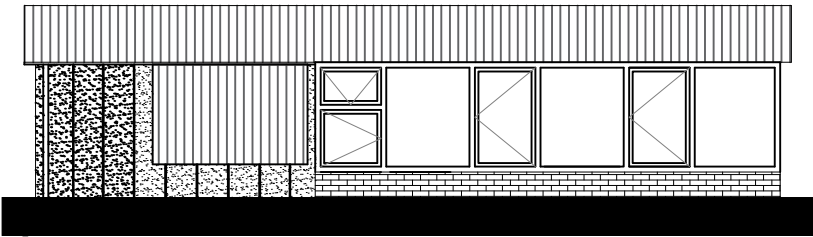

South elevation.
Scale 1:100

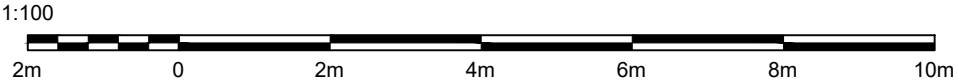

87 Barton Road, Nailstone
Existing Elevations
631 / 225 / 03
1:100 @ A3
DATE April 25
ALDER MILL
SHEPPY ROAD
WATFORD, MIDDLESEX
TEL 01827 718866
FAX 01827 718111

NOTE: Check with Ordnance Survey for any changes to the drawing in the field.