


Mr & Mrs Ashley Brooke
48 Alexander Avenue
Earl Shilton
LE9 7AF



Two Storey Side Extension and single
Storey Rear Extension to create Larger
Living Area

Block plan &
Location map

1 : 1250
1 : 500
2026-09-00

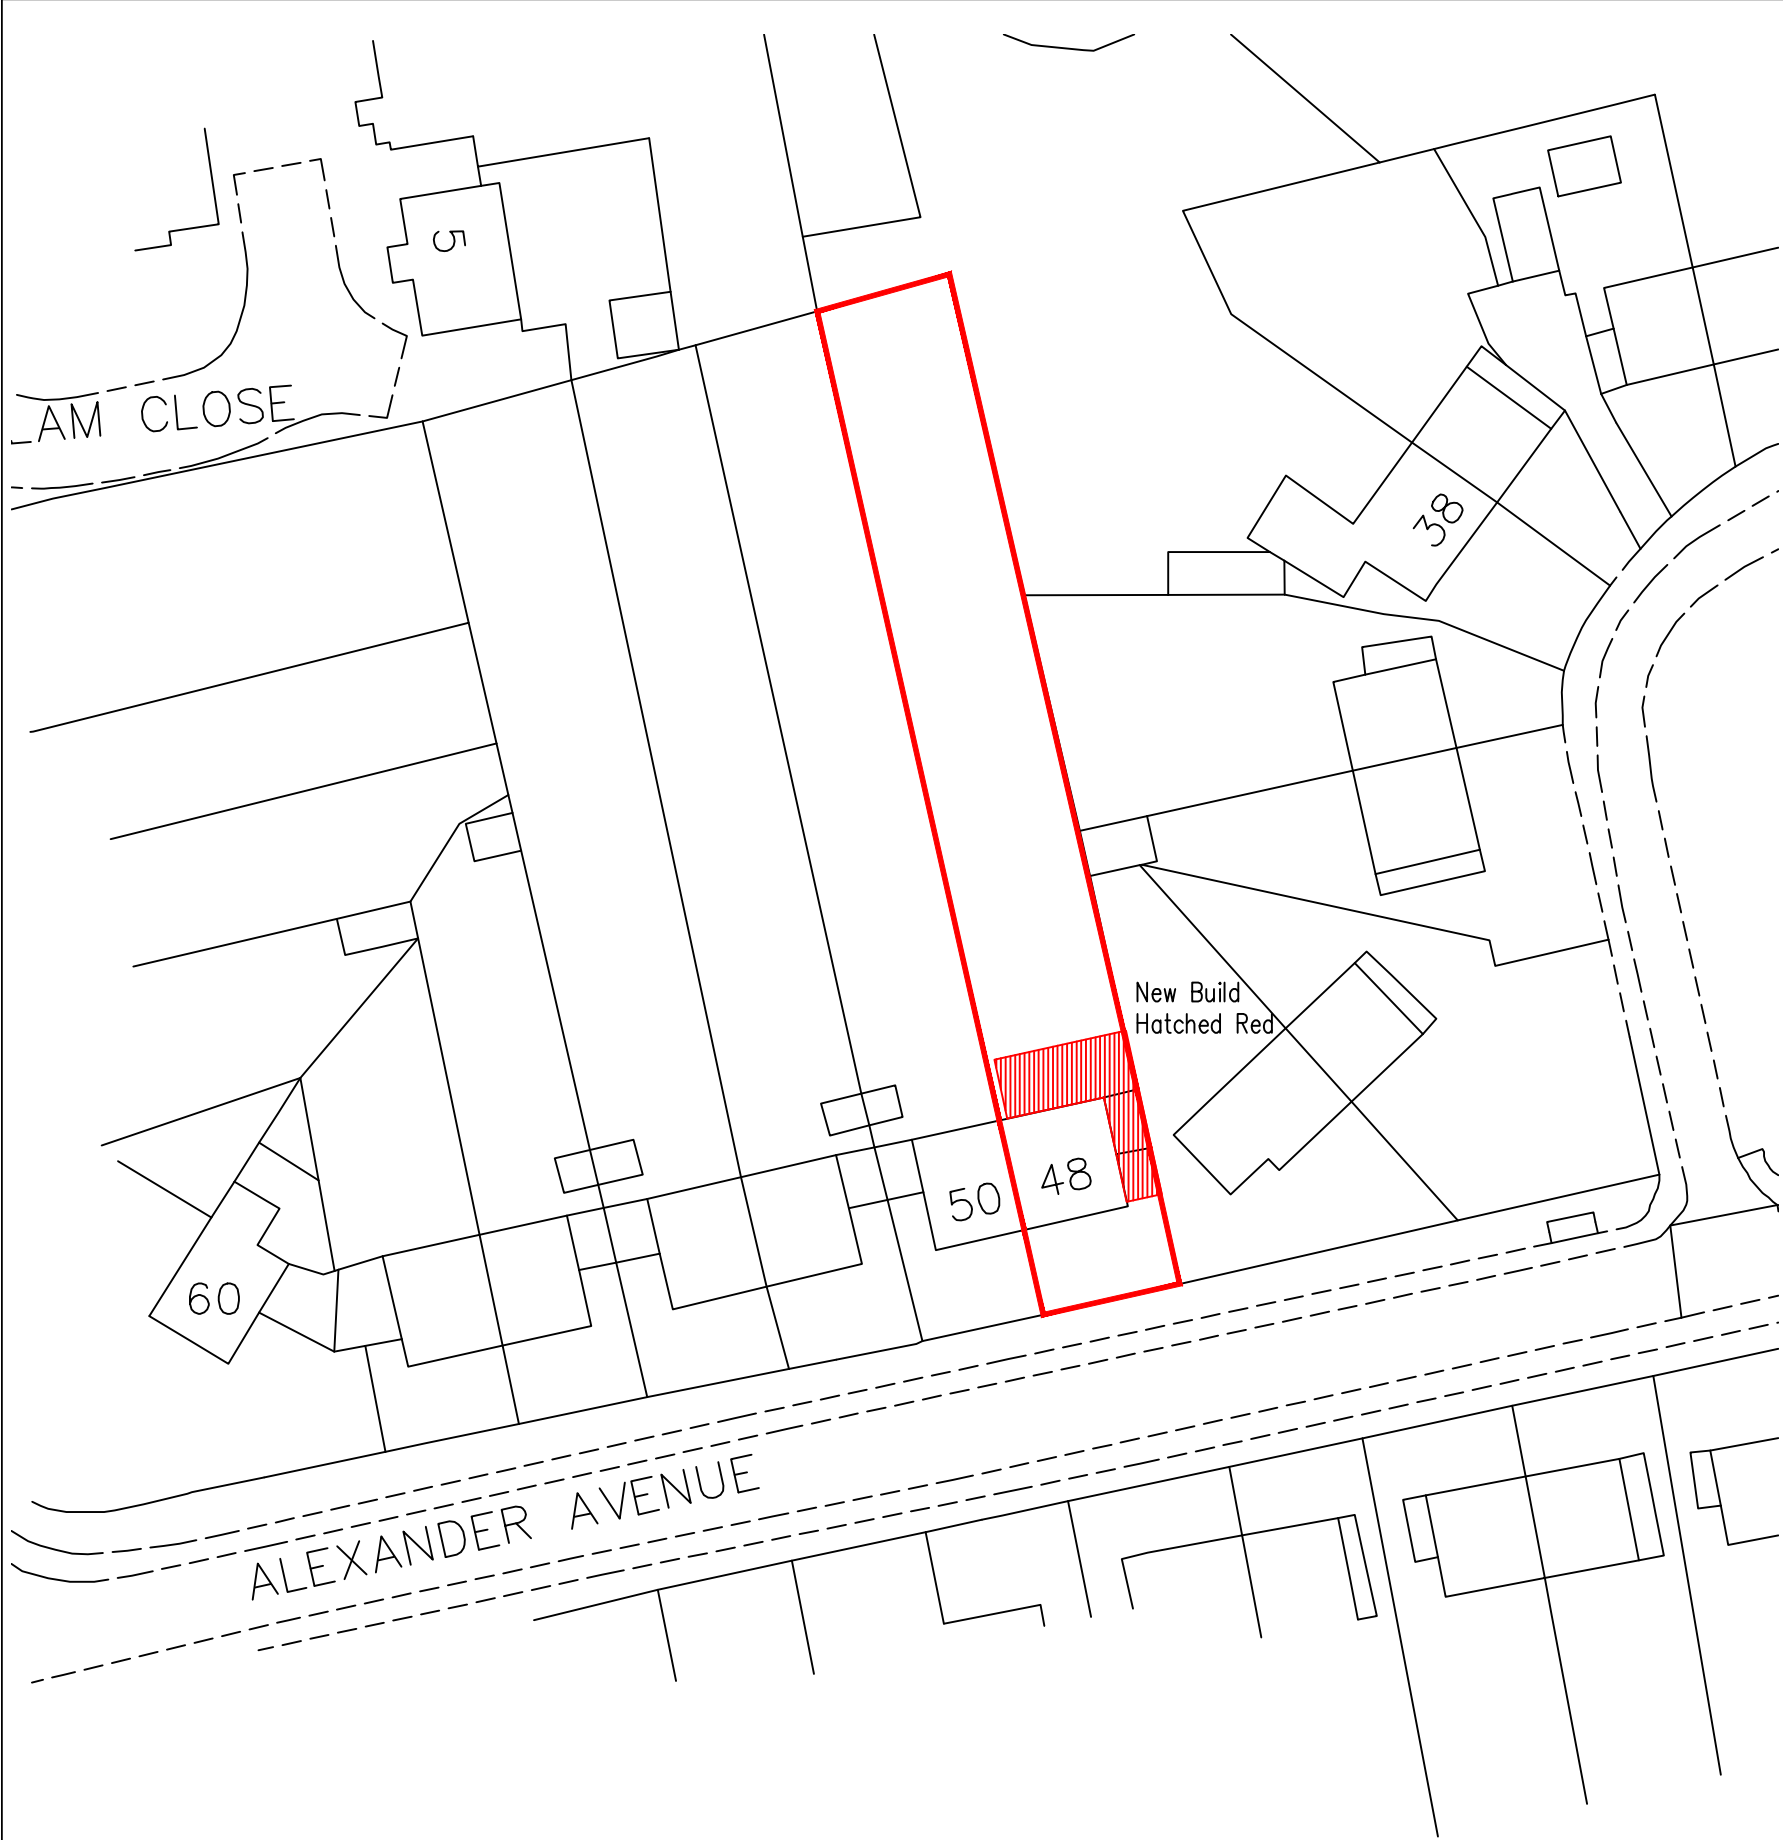

BLOCK PLAN
scale 1:500

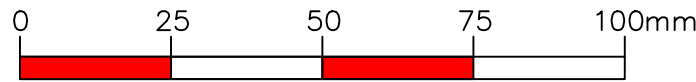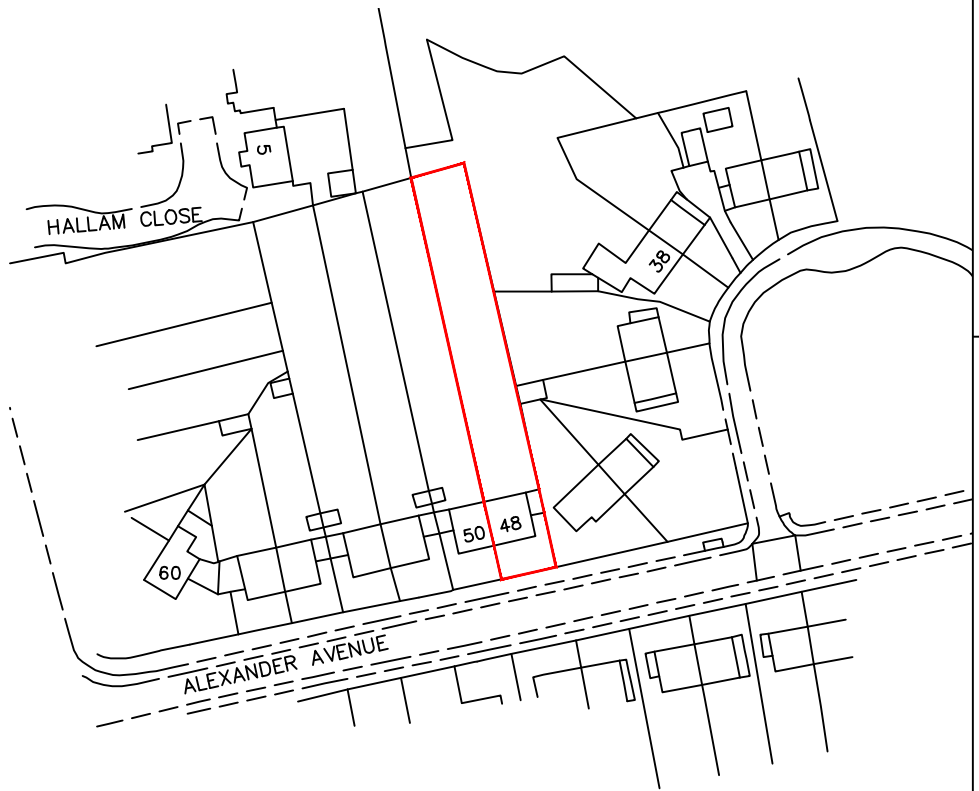

LOCATION MAP
scale 1:1250

