
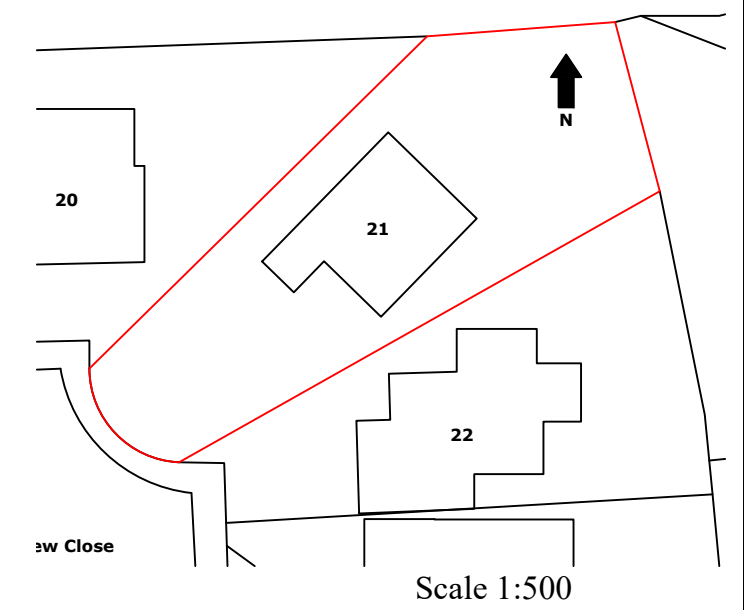
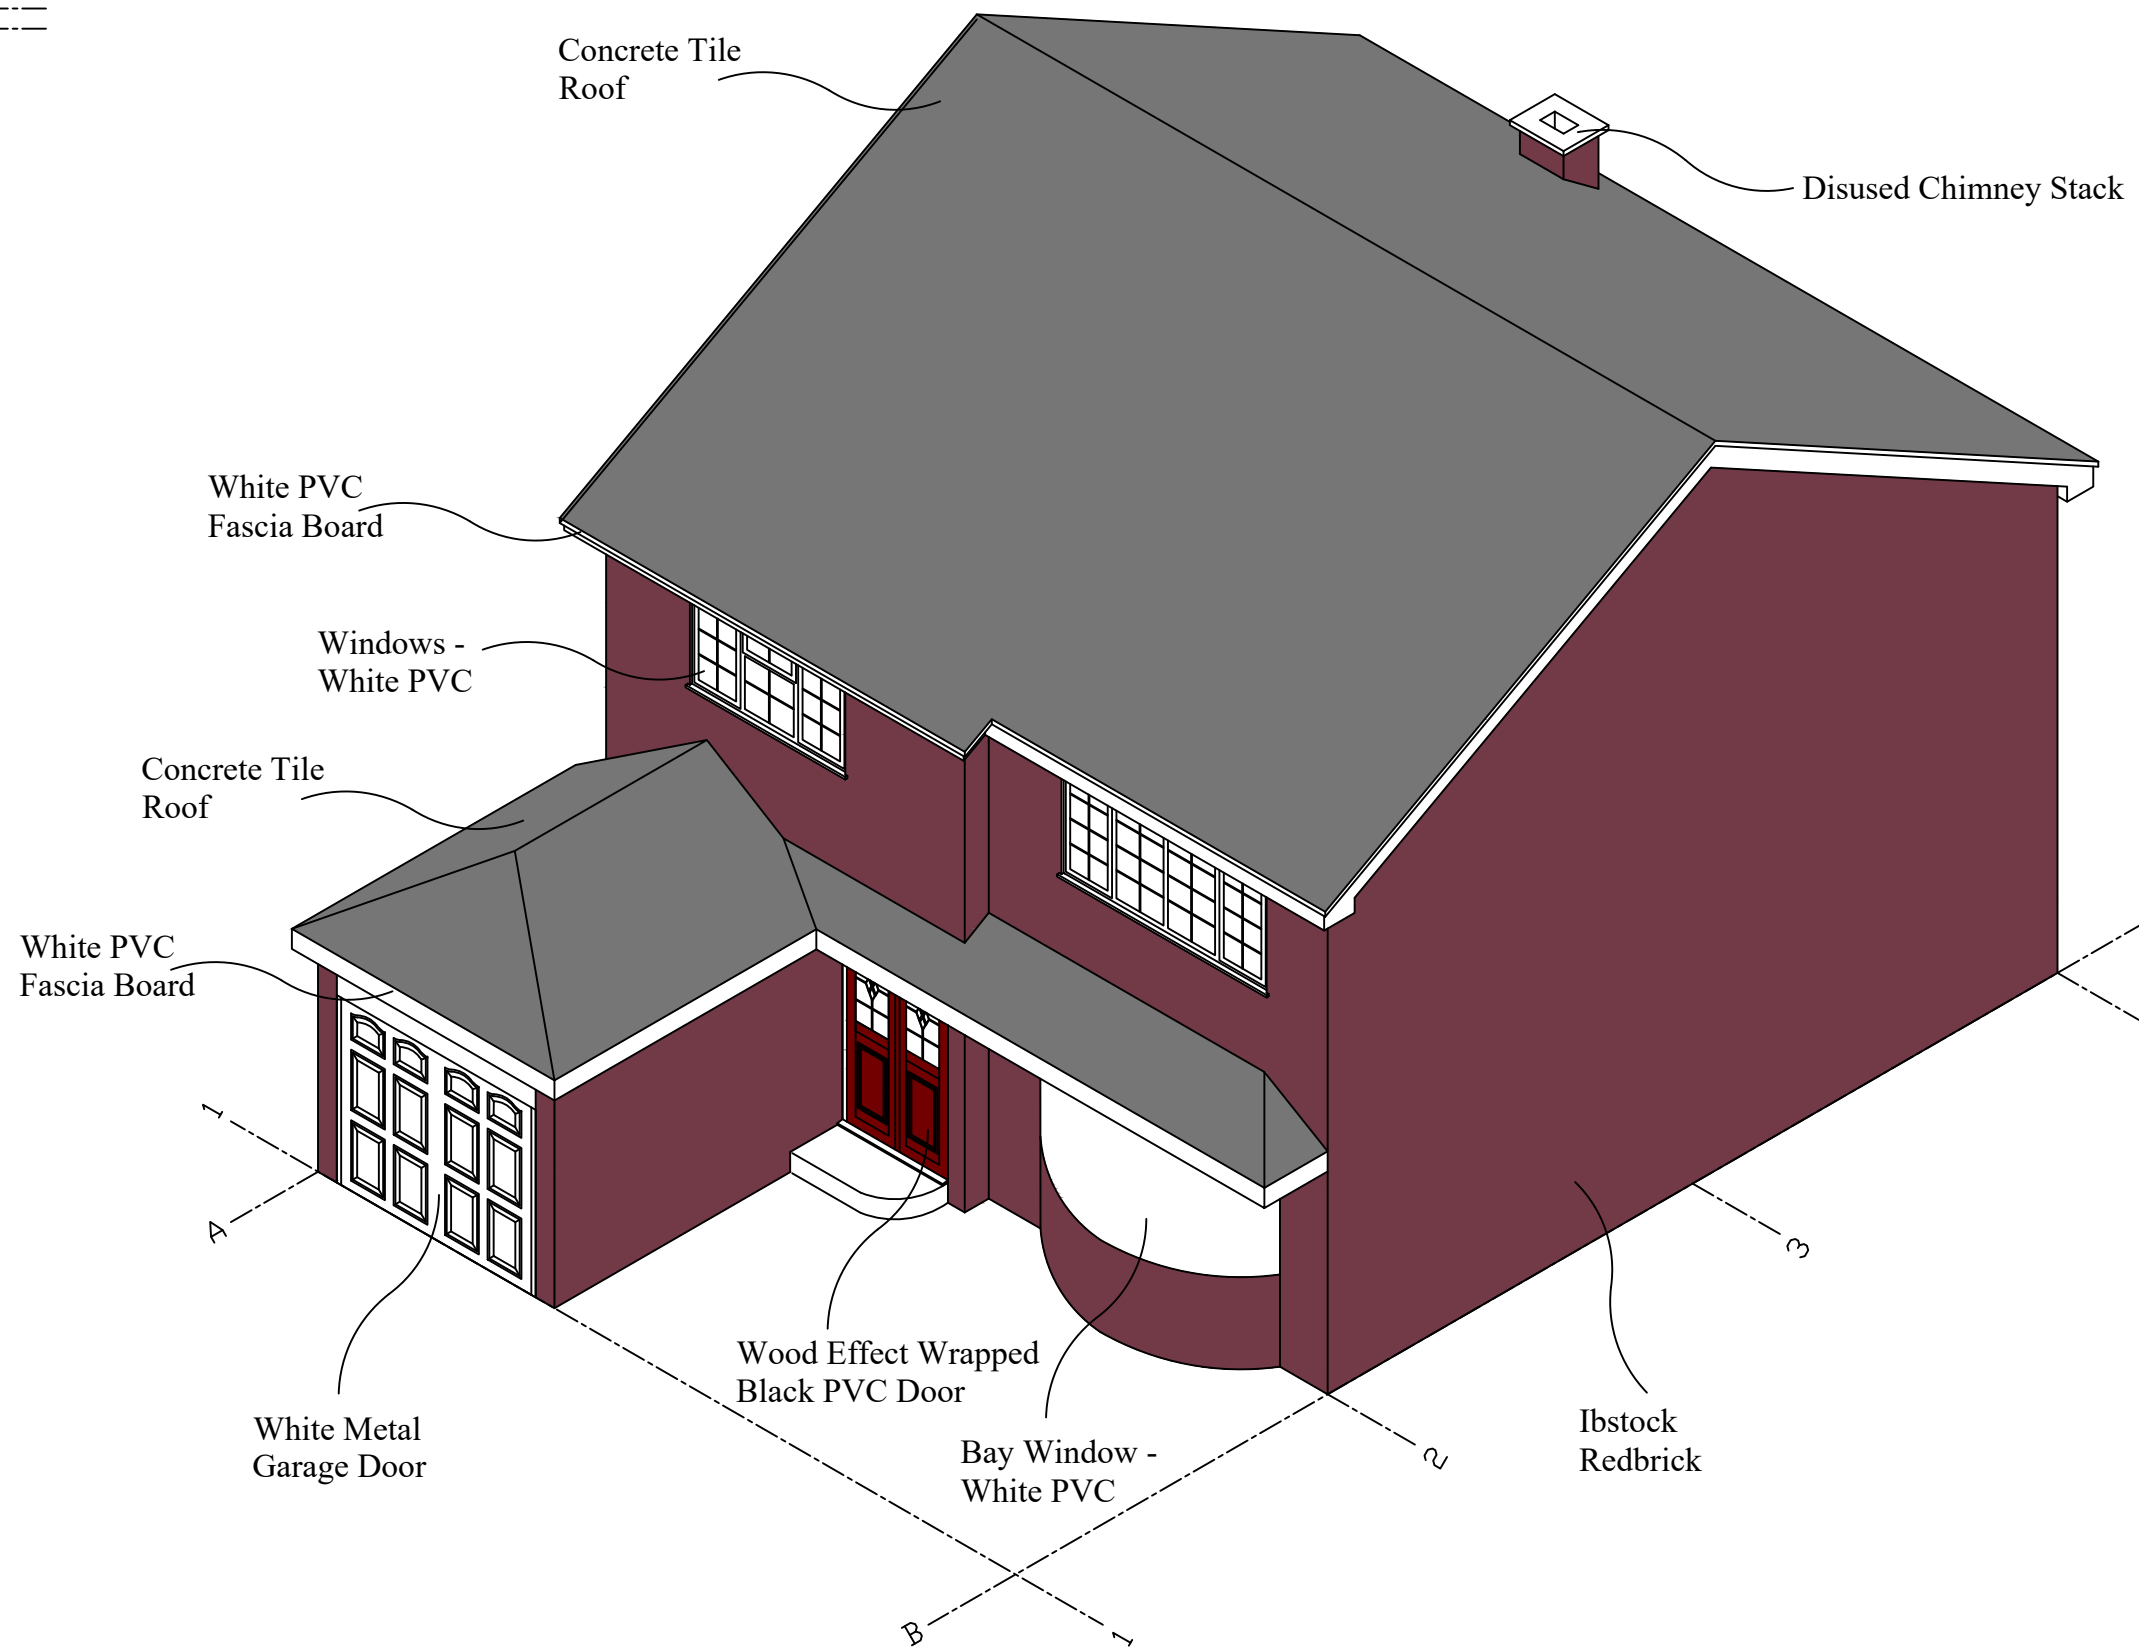
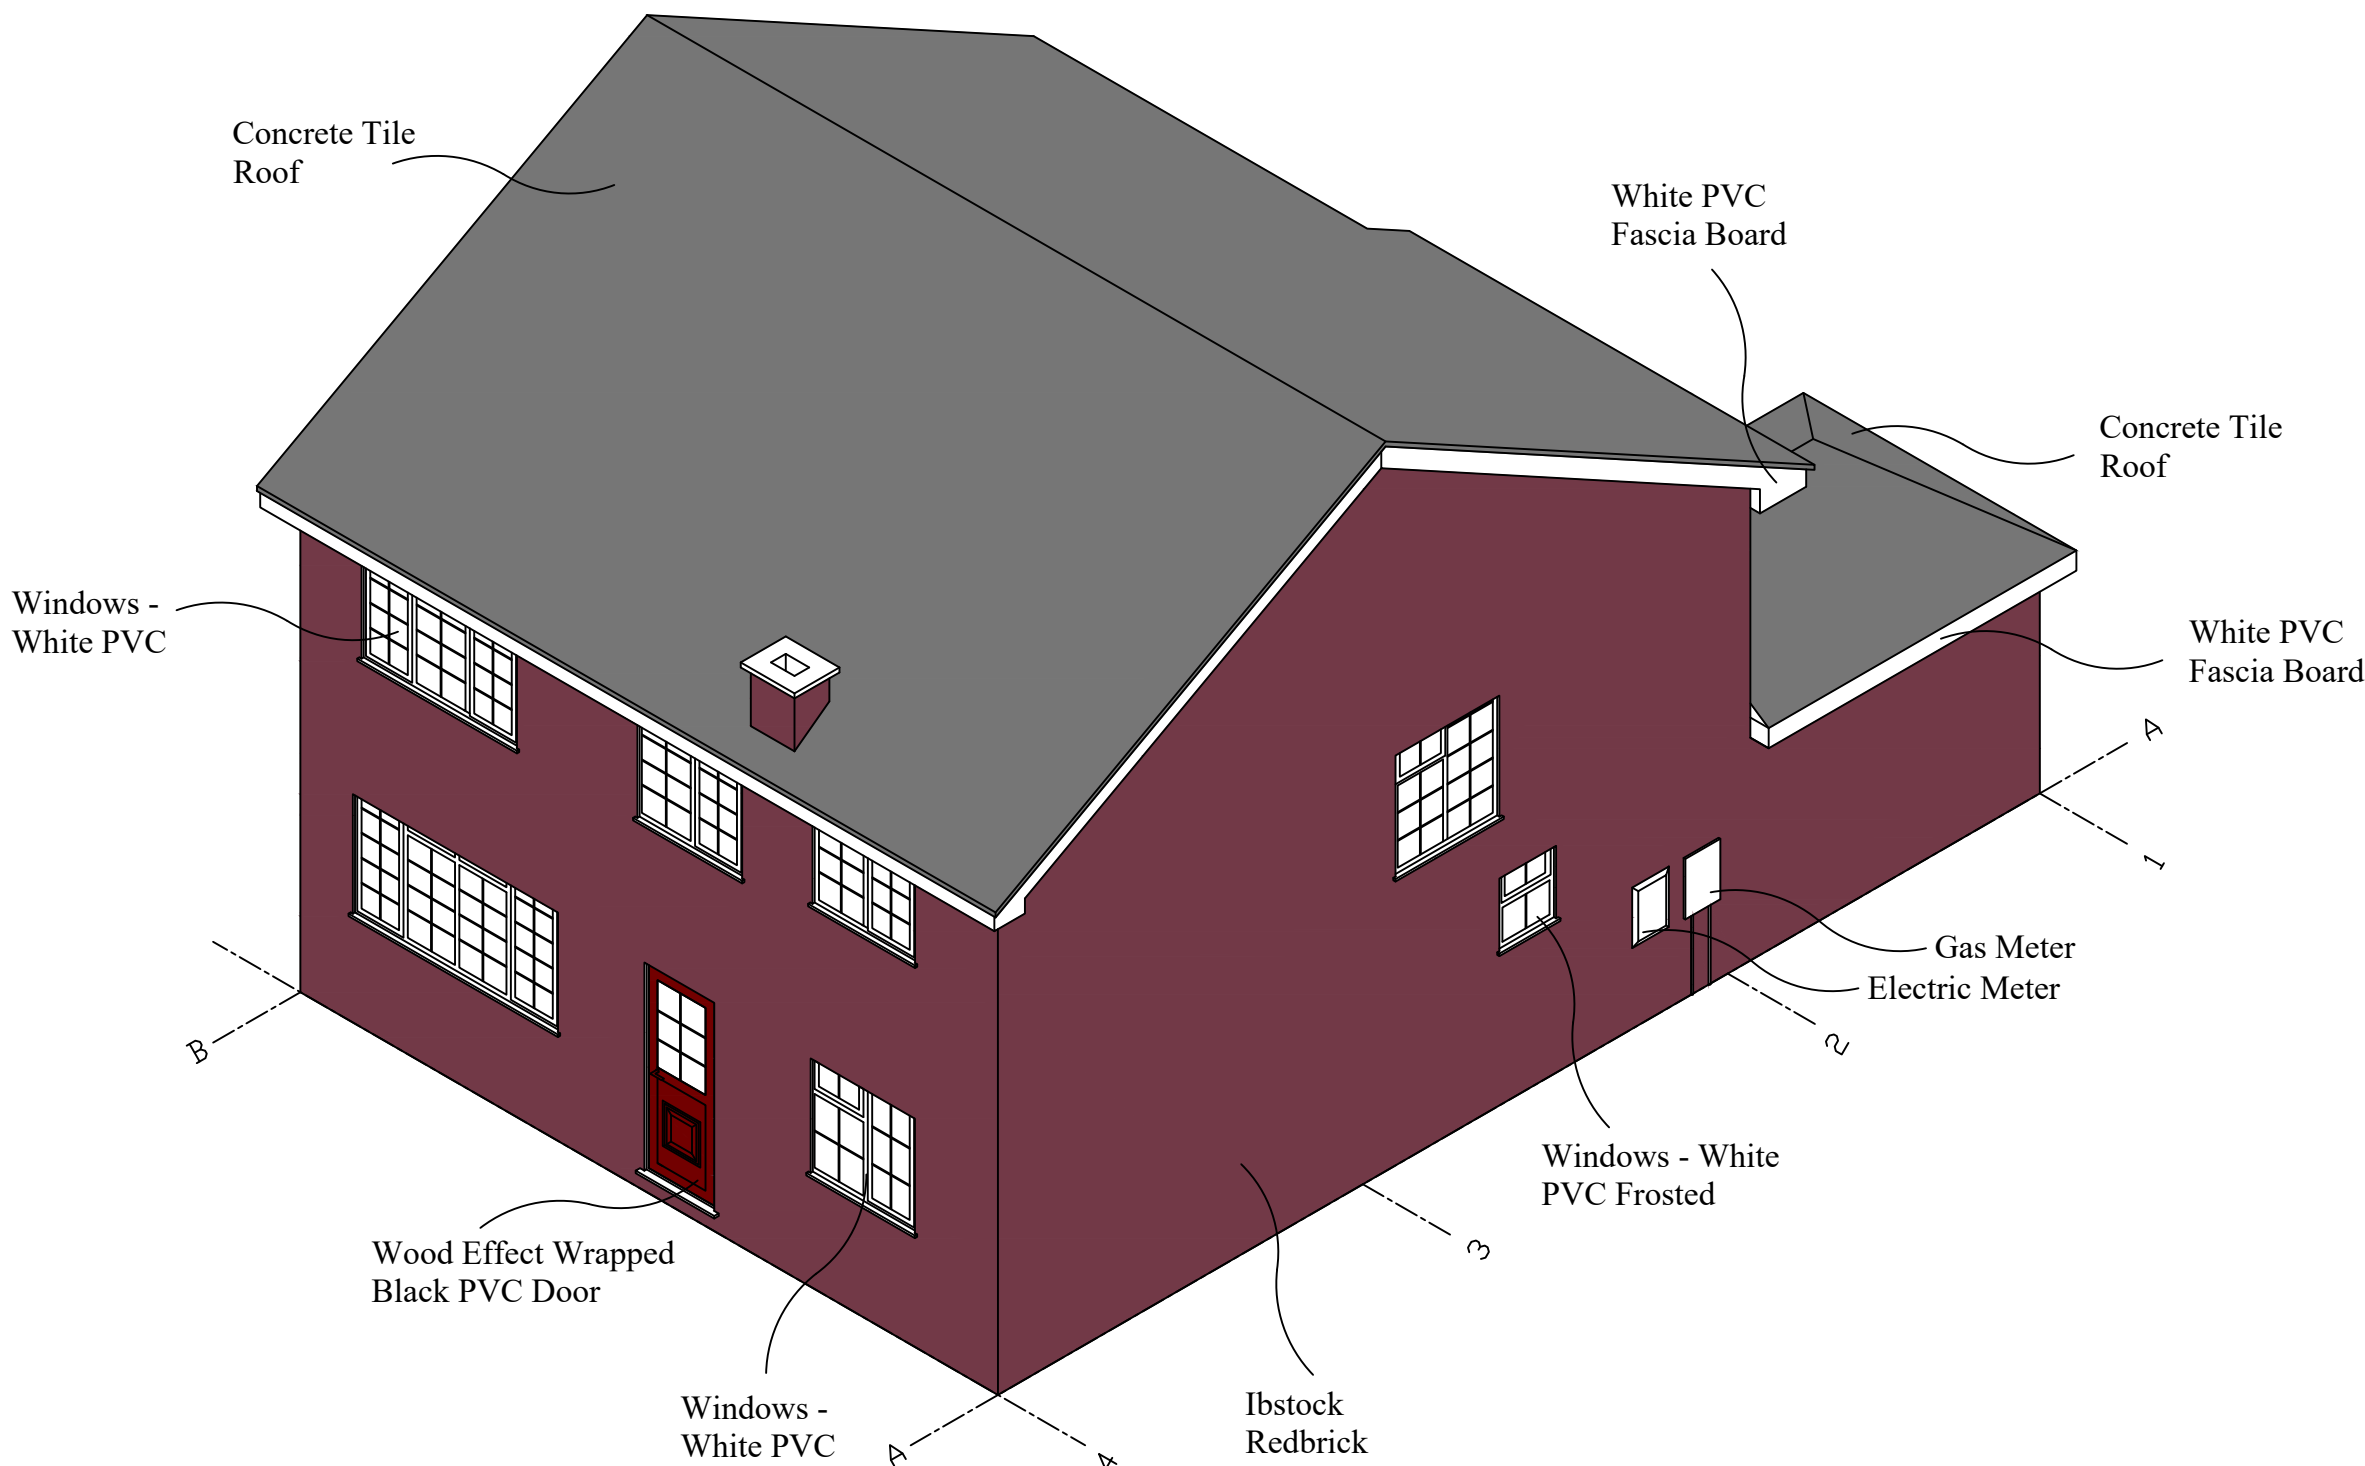
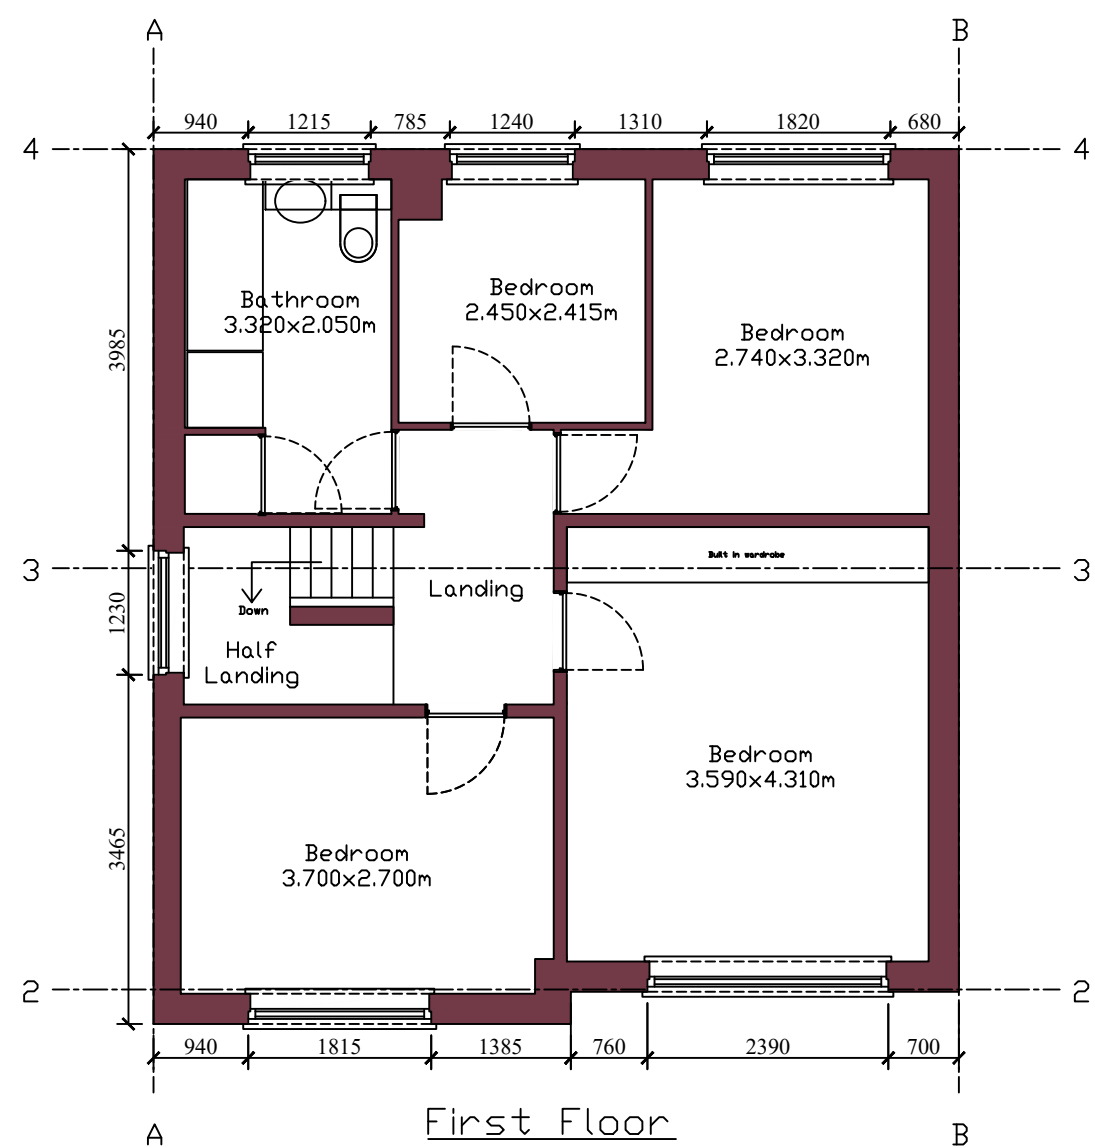
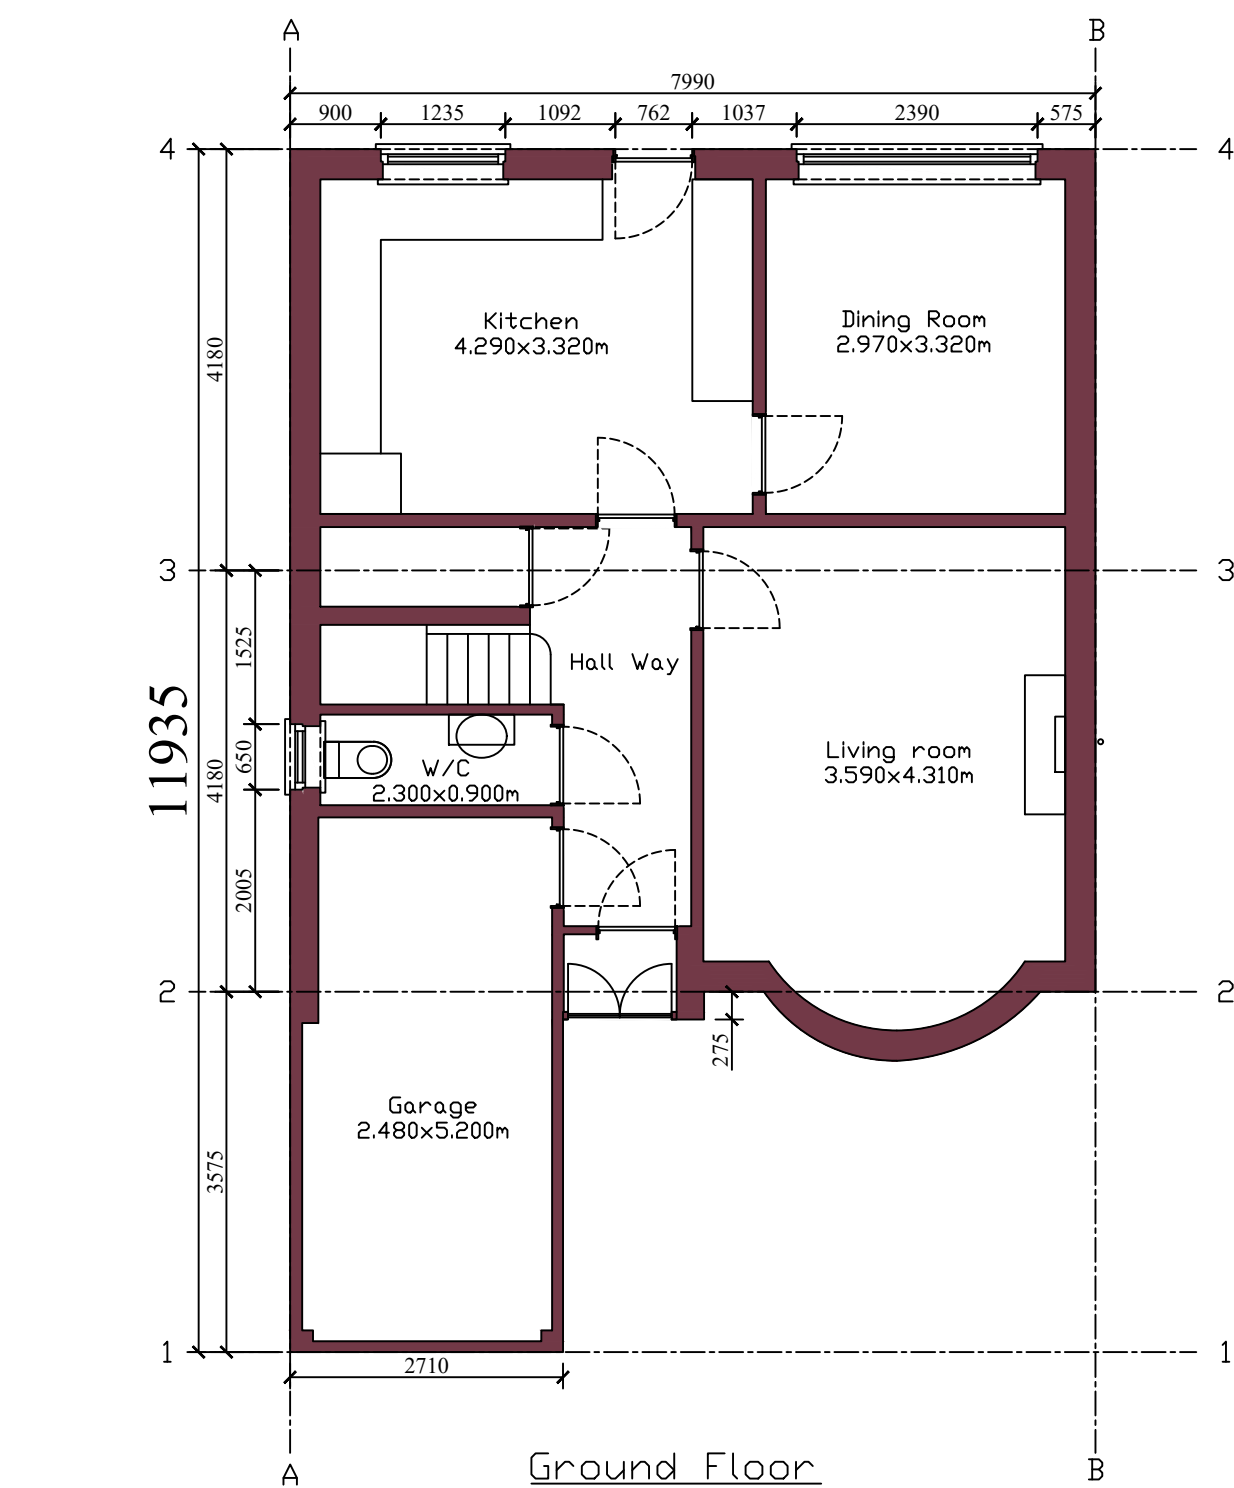
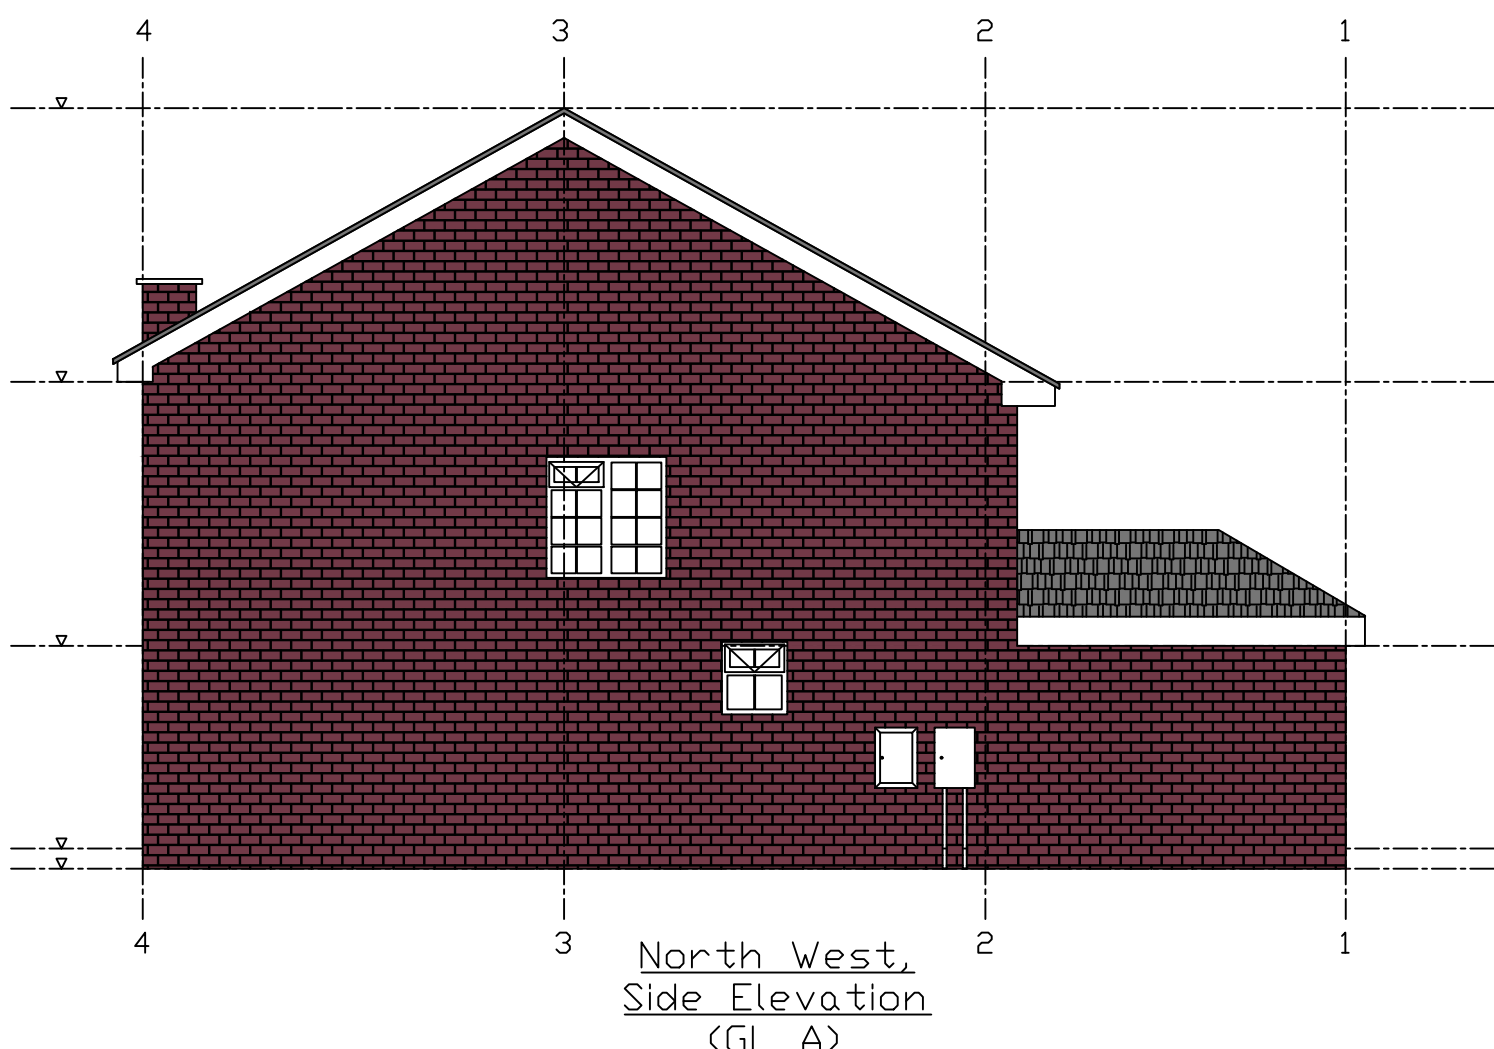


Notes
1. Only PDF issues of this drawing are controlled.
2. All other formats of this drawing (e.g. dwg Autocad files) are un-controlled and are used at your own risk.
3. Do not scale this drawing.
4. This drawing must not be copied, transmitted or passed to a third party, without written consent

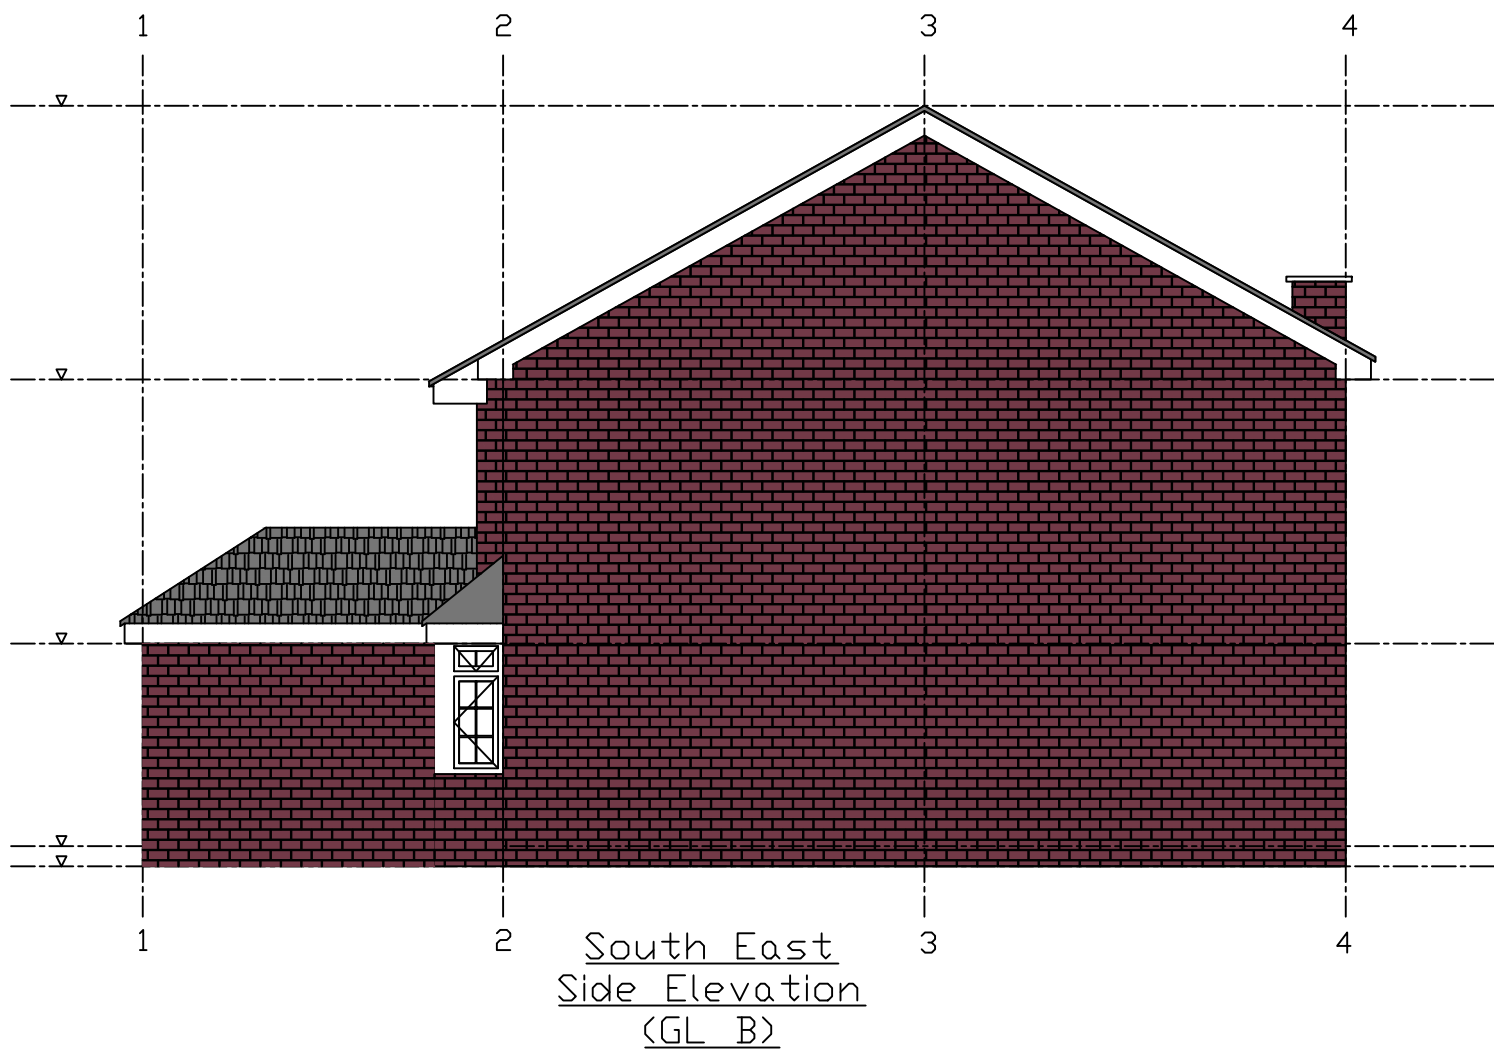

P01	16.06.26	WH	Preliminary Issue
Rev	Date	Rev by	Description
Status			
PRELIMINARY			
Existing Building			
Rachael Holmes			
21 Andrew Close			
Stoke Golding			
Drawn by	Scale	Date	
WH	1:75	16/06/26	
Drawing No	Rev		
25001-WH-21-XX-DR-X-1003	P01		