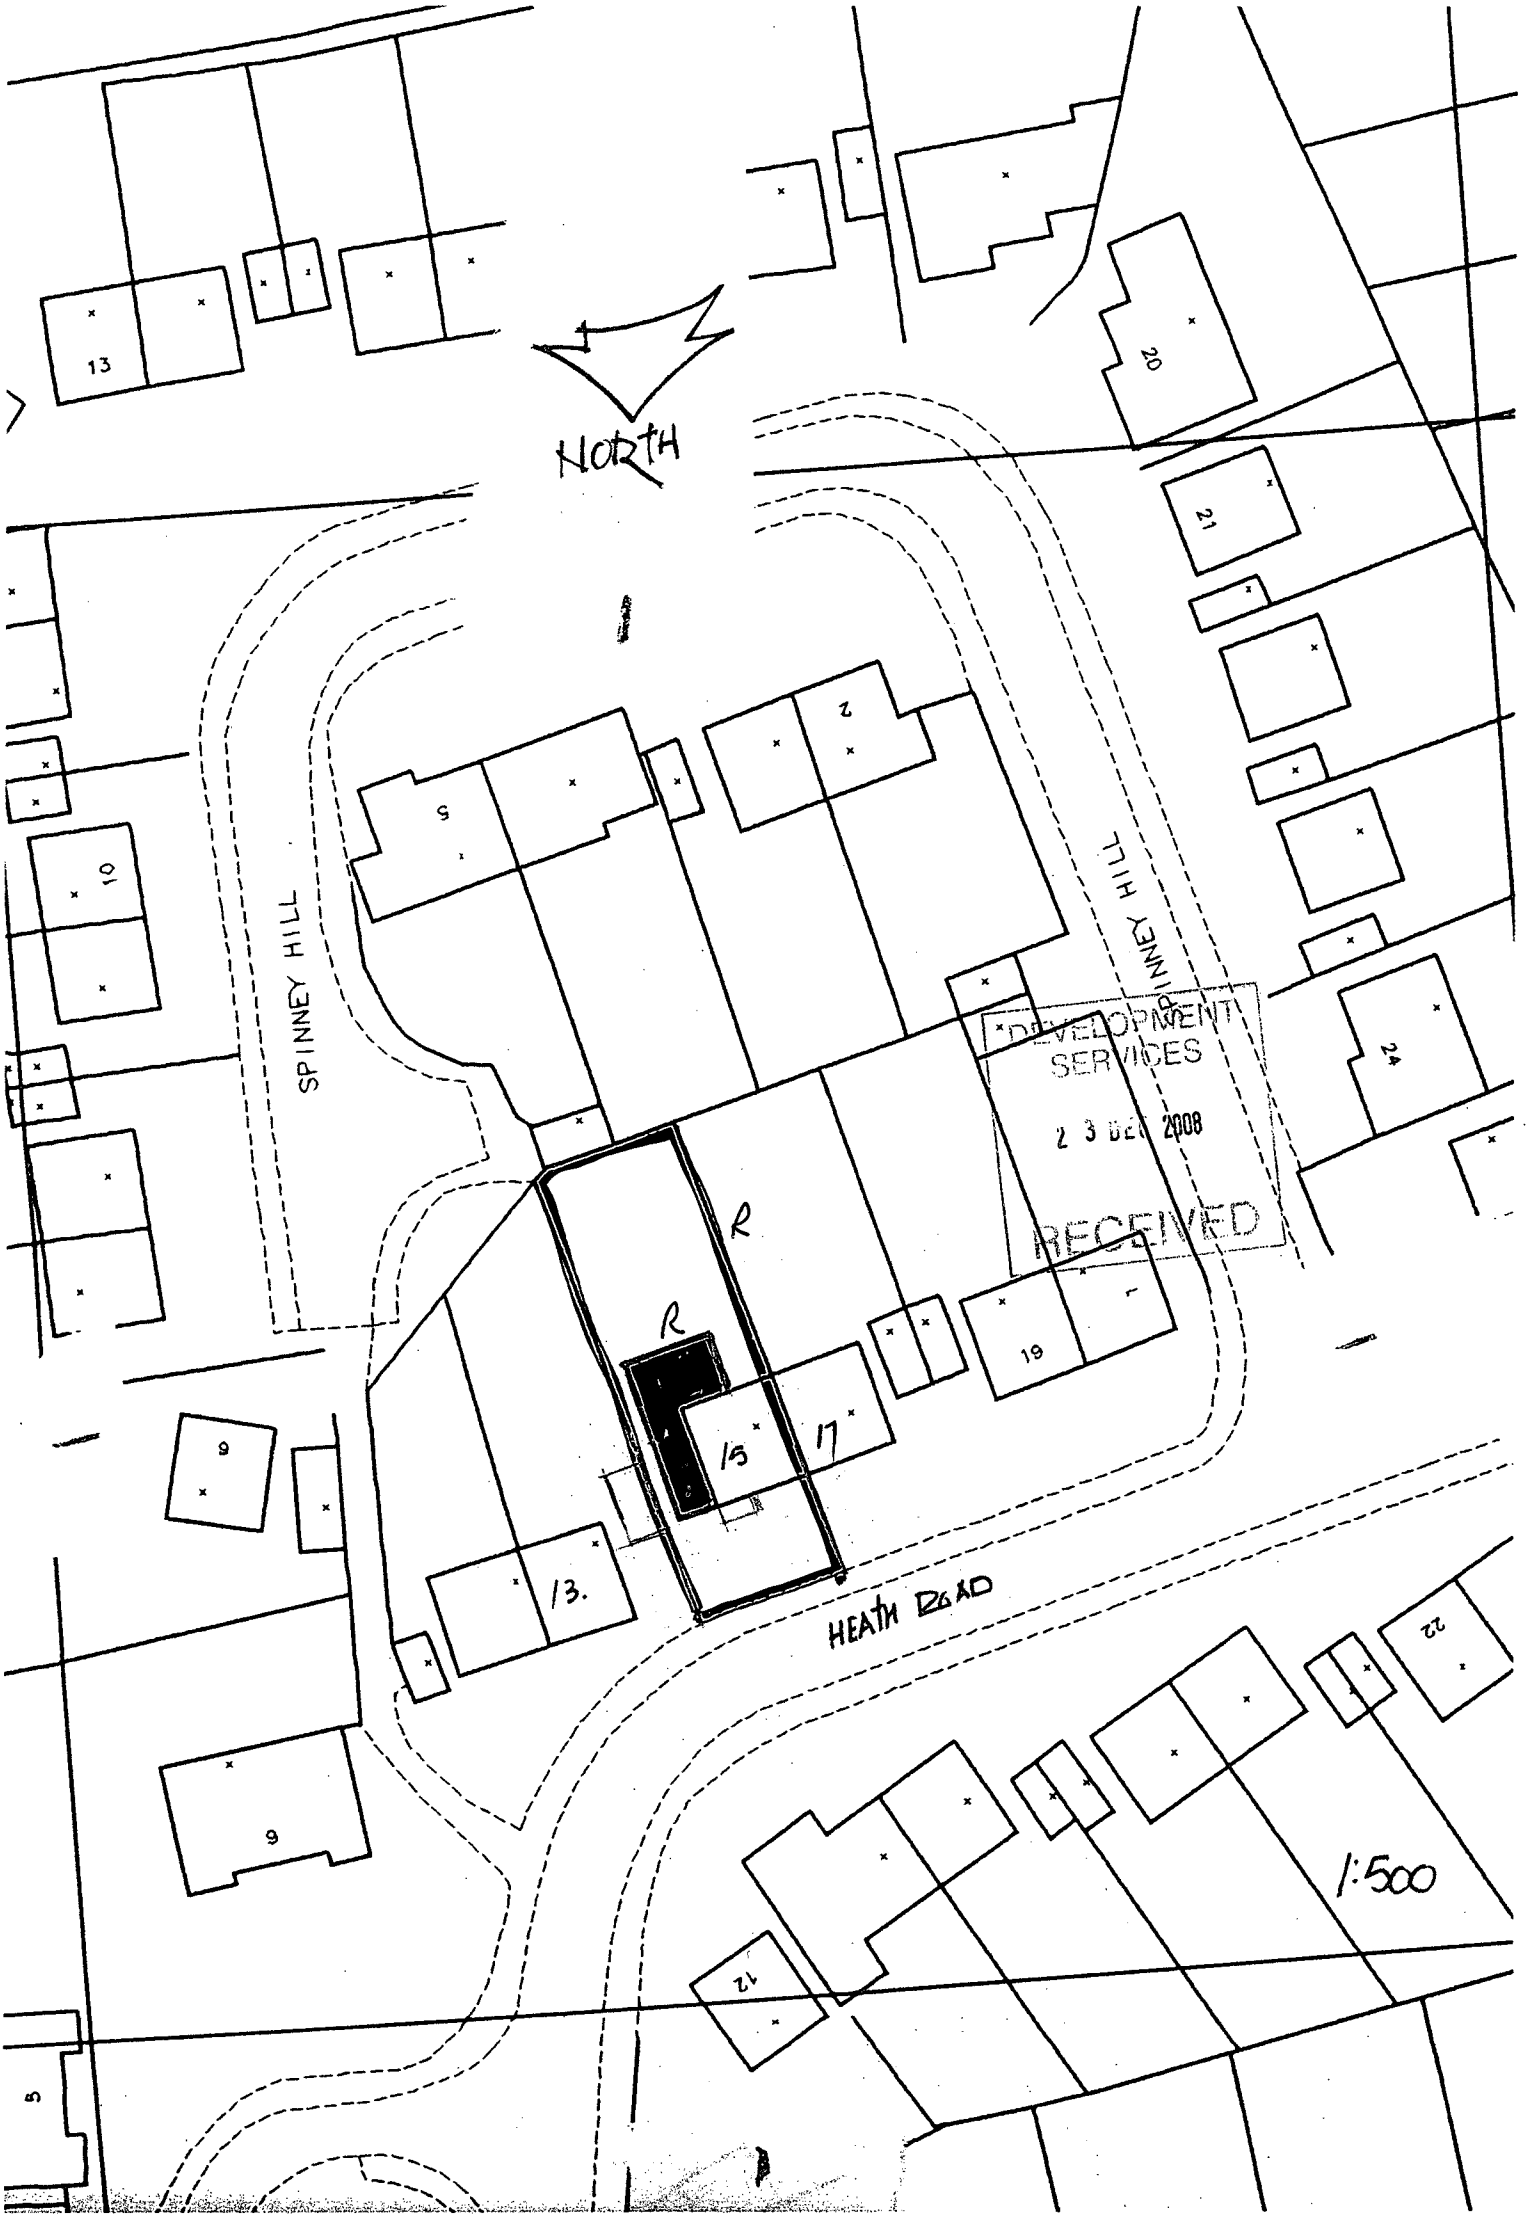

NORTH
SPINNEY HILL
SPINNEY HILL
HEATH ROAD
R
R
15
17
13
19
20
21
24
22
12
10
9
5
2
1:500
DEVELOPMENT SERVICES
23 DEC 2008
RECEIVED