Elmsddale, Sheepy Magna

Site Location Plan

GIS by ESRI (UK)

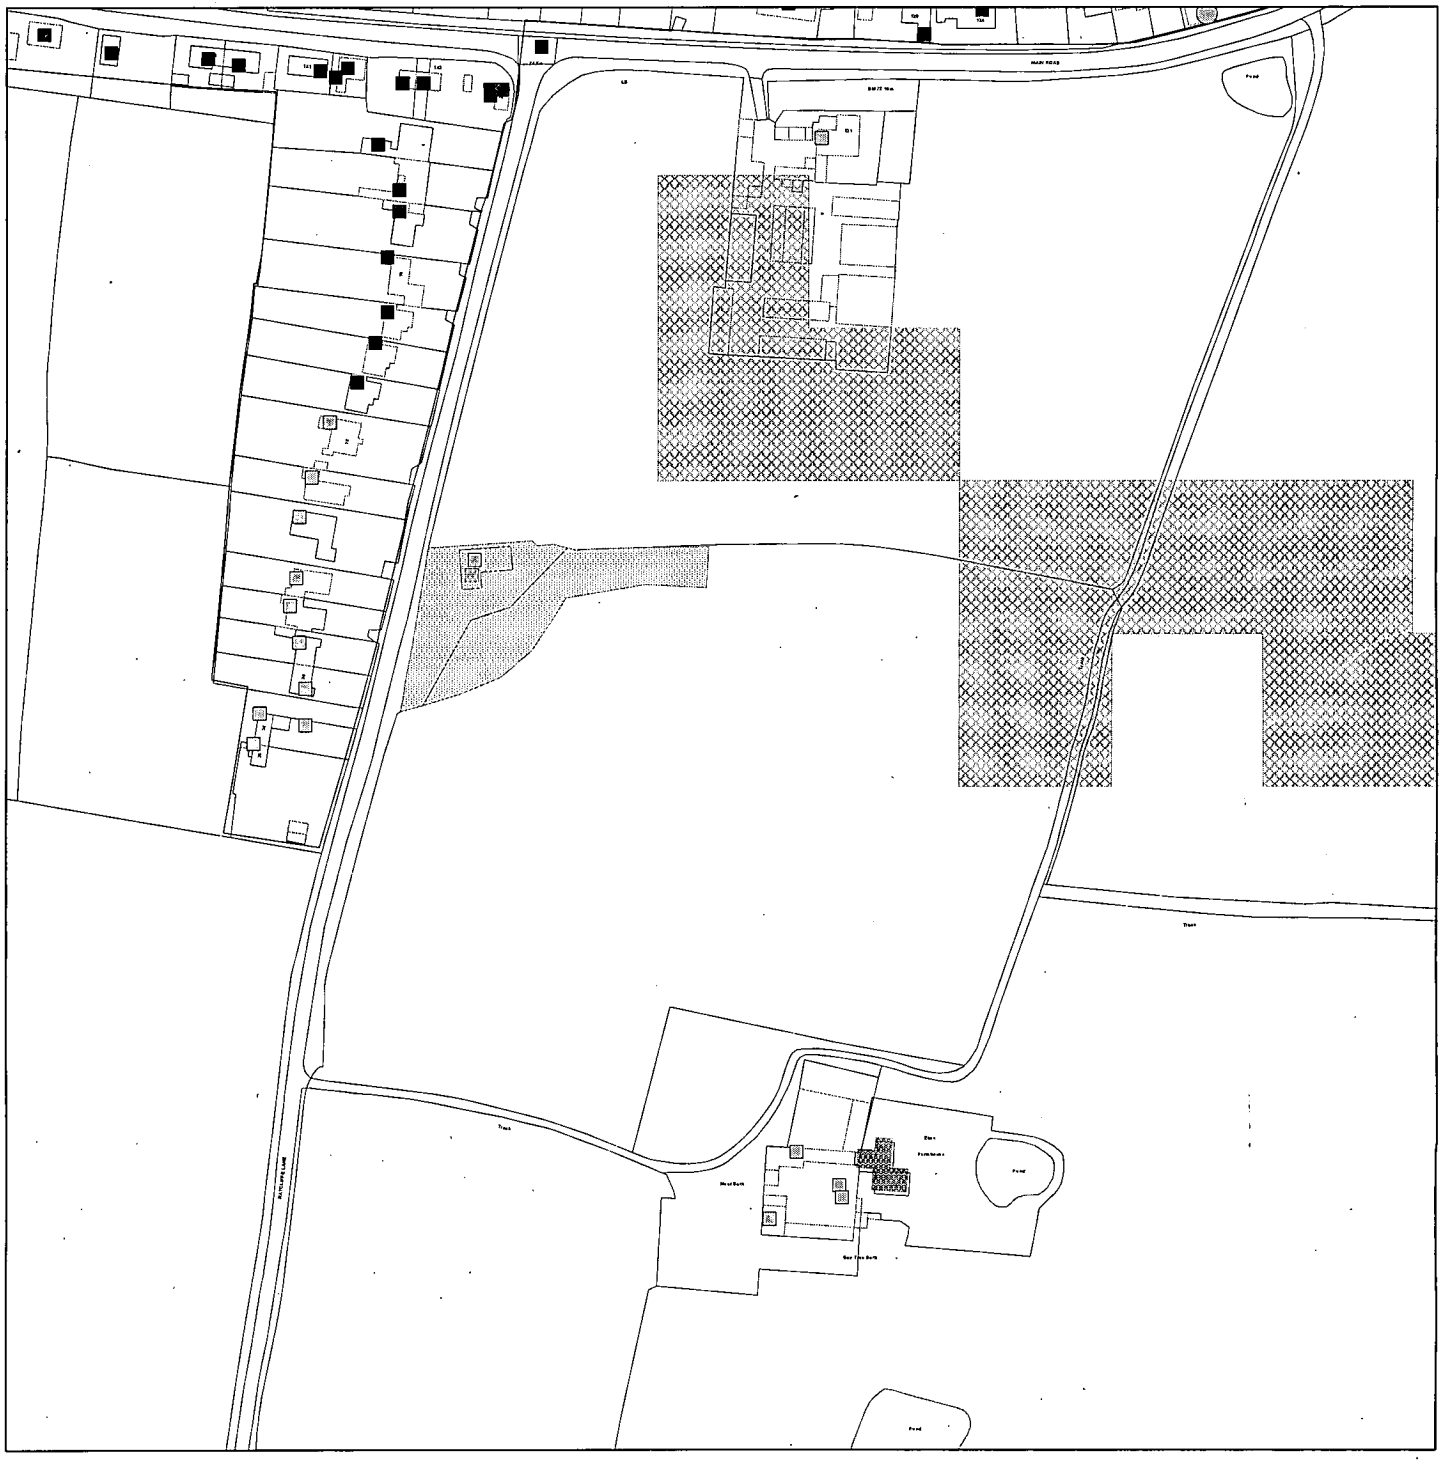

Scale : 1:2500

Reproduced from the Ordnance Survey map with the permission of the Controller of Her Majesty's Stationery Office © Crown Copyright 2000.

Unauthorised reproduction infringes Crown Copyright and may lead to prosecution or civil proceedings.

Organisation	Hinkcley and Bosworth Borough Council
Department	Development Services
Comments	
Date	24 December 2008