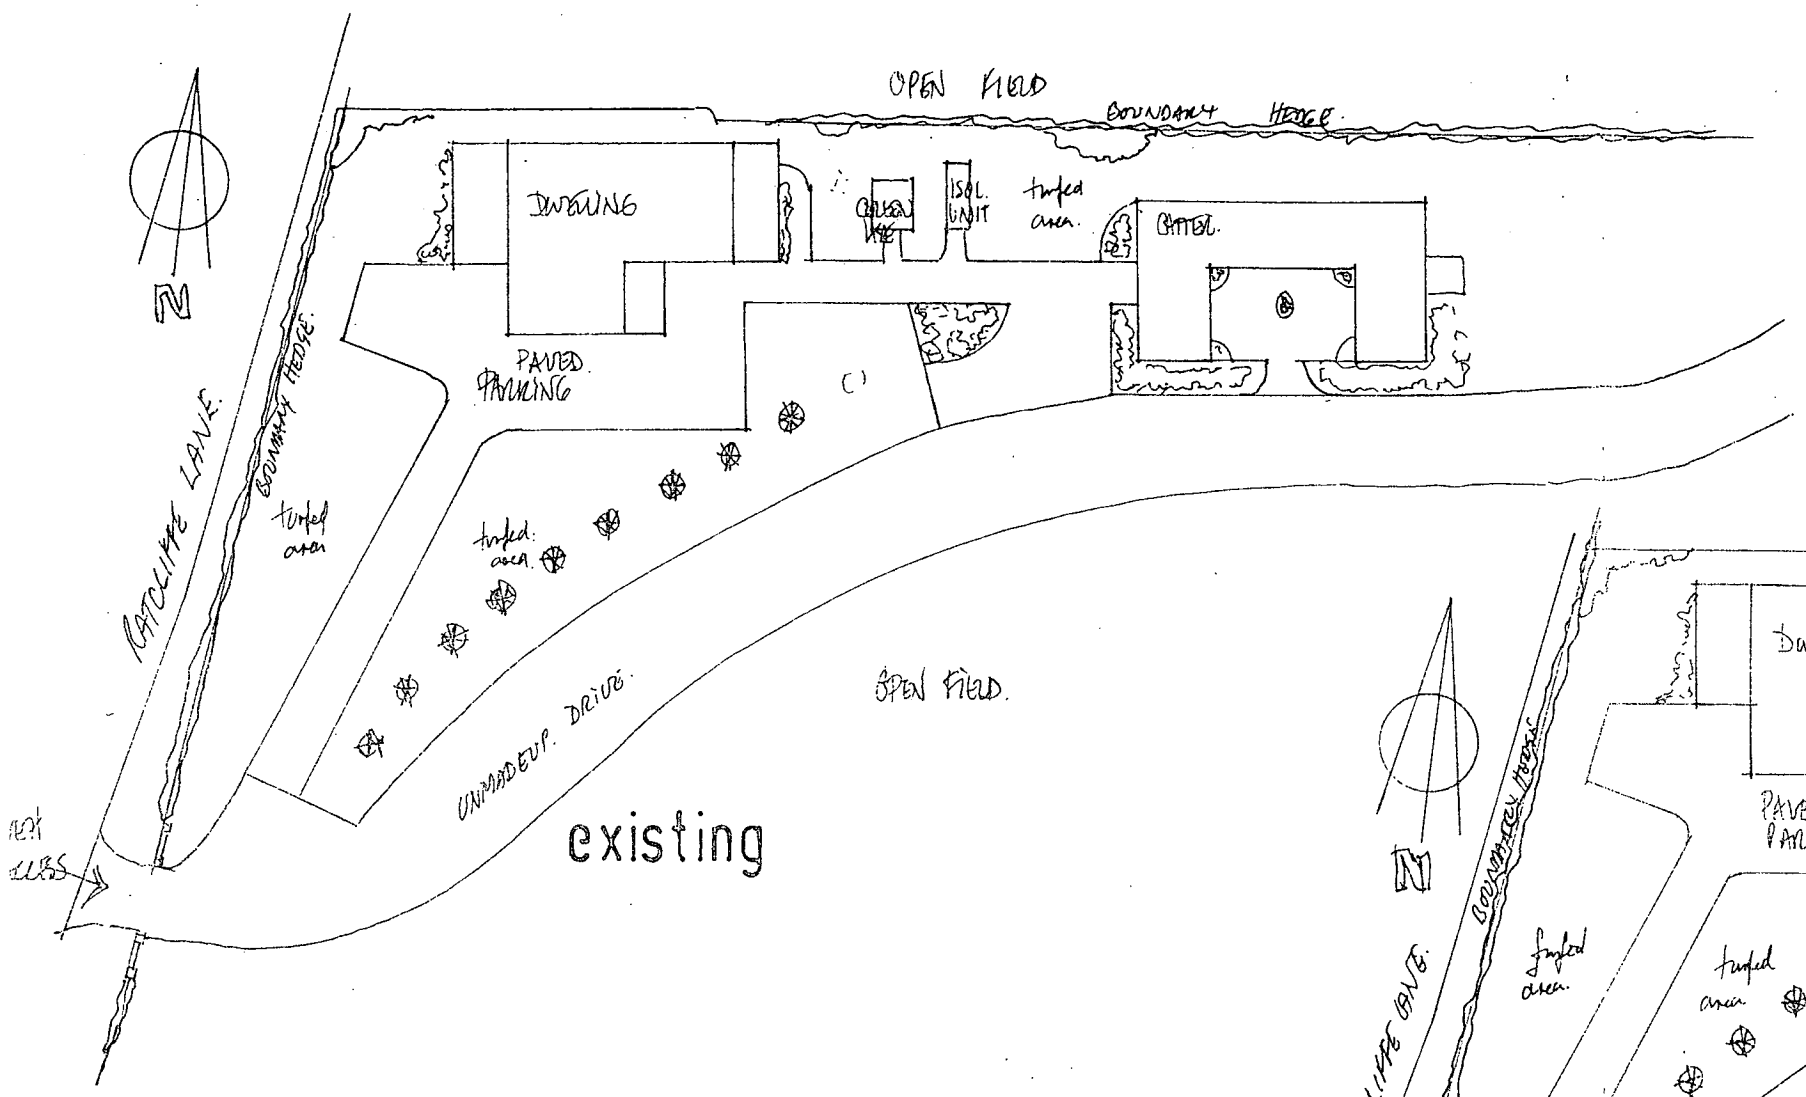

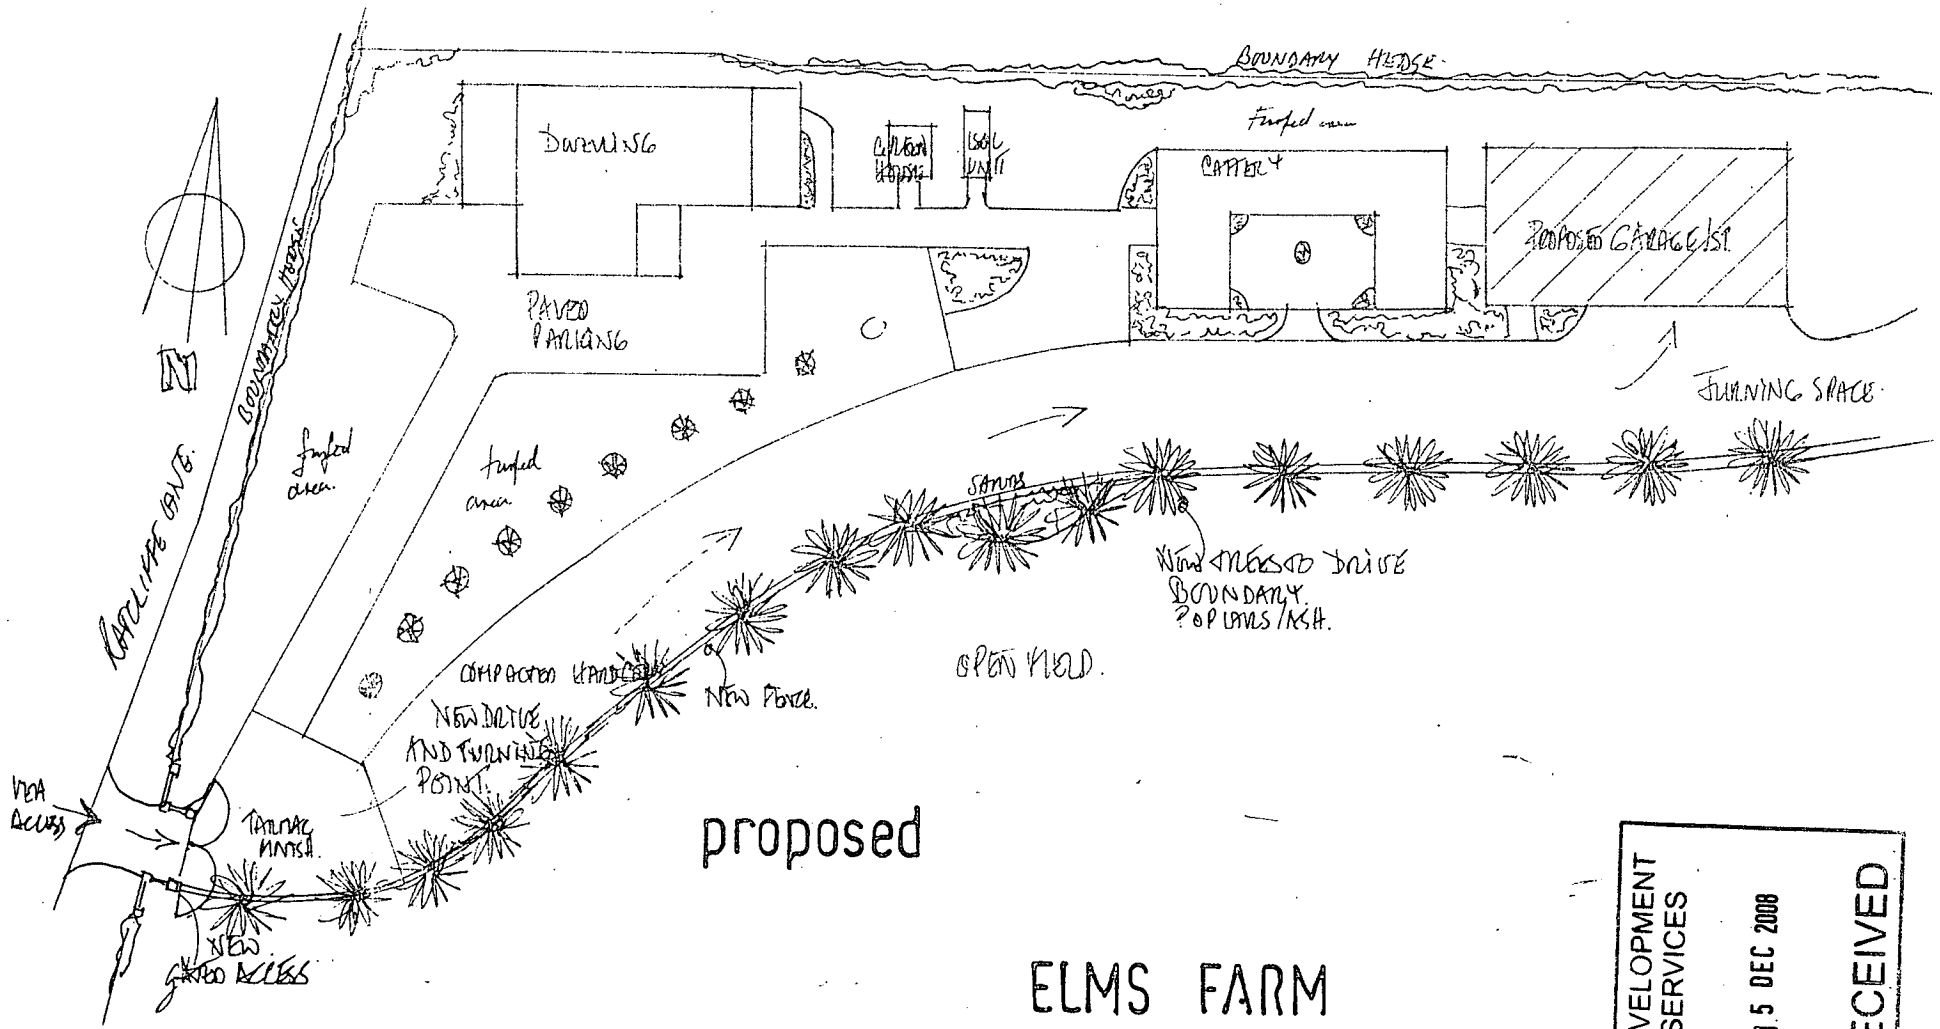

BLOCK PLANS 1·500

DESIGN 30
TEL: 01283 211118

ELMS FARM
RATCLIFFE LANE
SHEEPY MAGNA
DEC 2008
Drg 11167·3
sheet A3

DEVELOPMENT SERVICES
15 DEC 2008
RECEIVED