

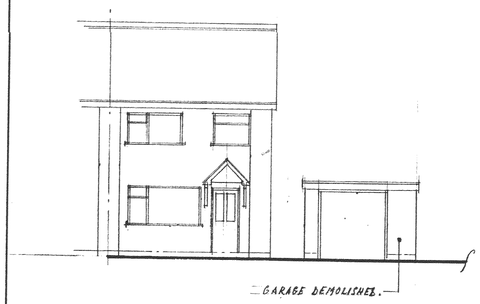


existing front elevation

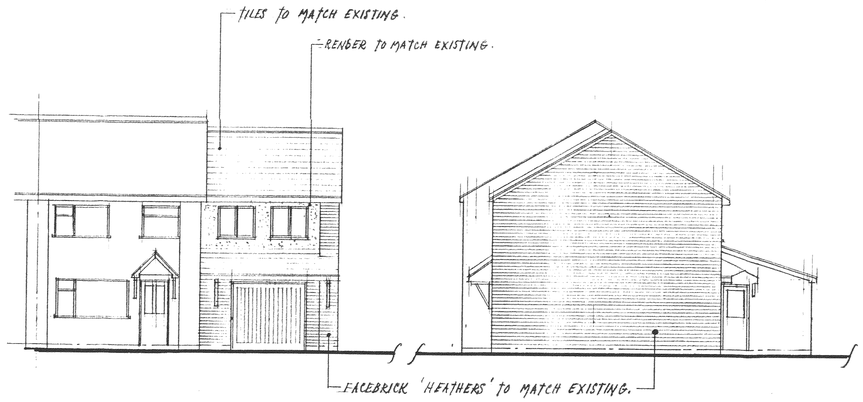


proposed front elevation


proposed side elev.: to garden

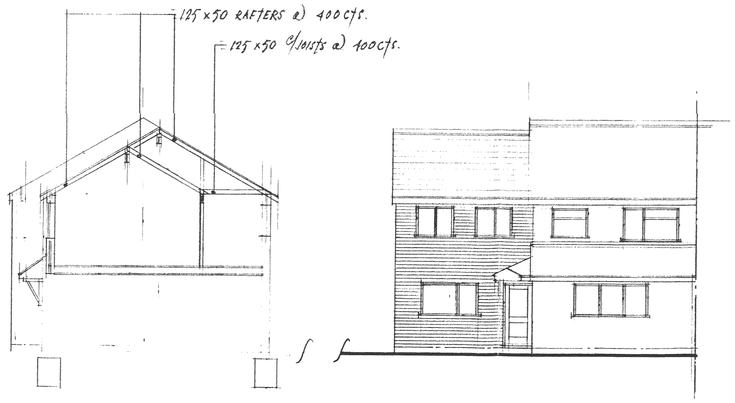

proposed rear elevation

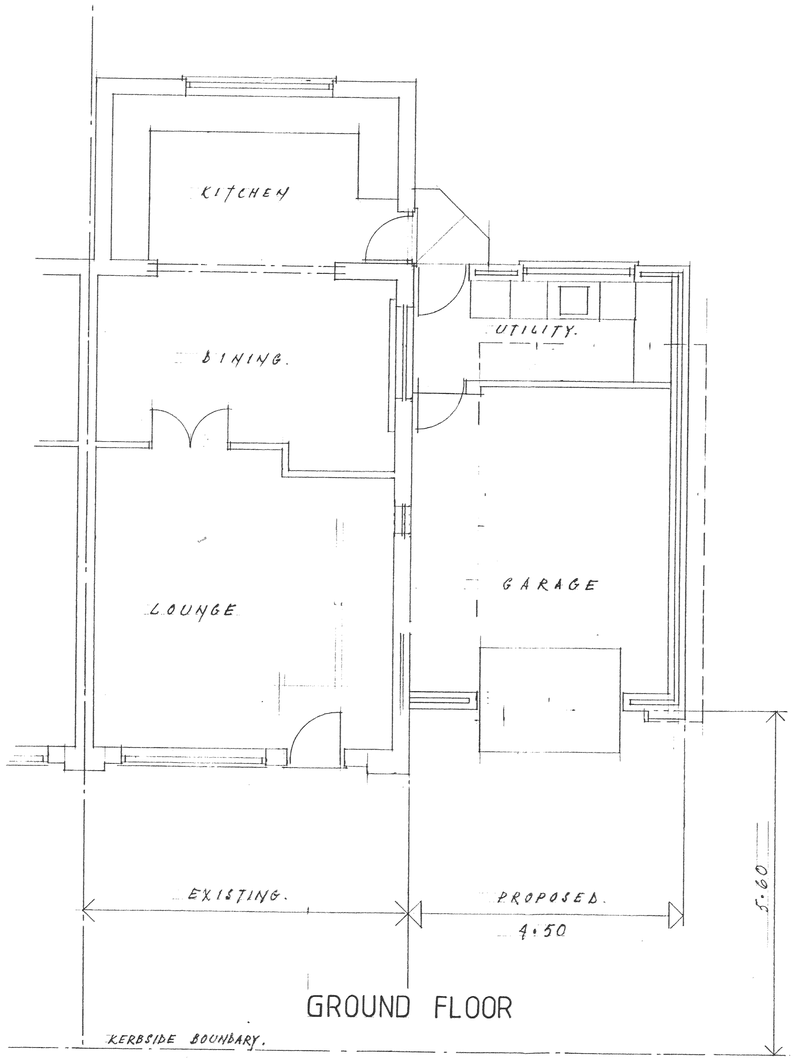

GROUND FLOOR

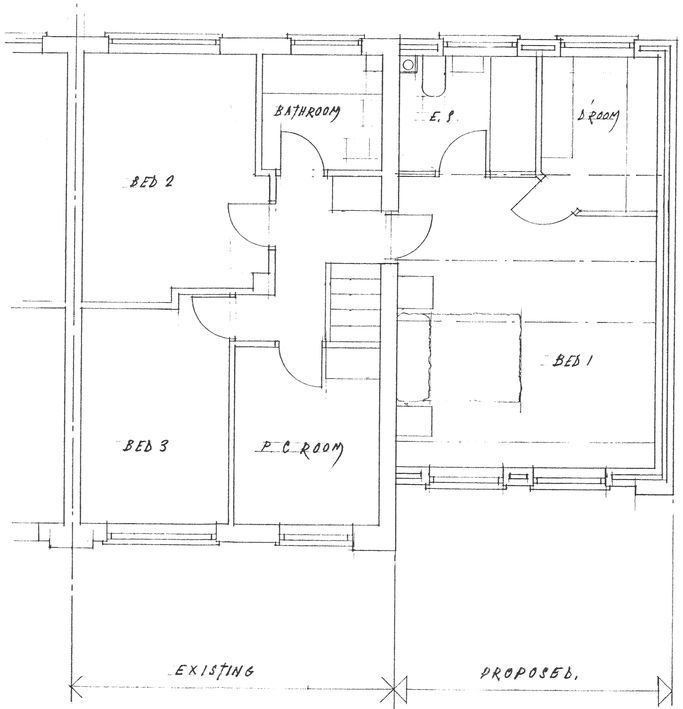

FIRST FLOOR

28.14 x 2
56.28 SQM.

NOTES:
All dimensions must be checked on site and not scaled from this drawing.

A		
	Date	Revisions

© copyright

DEVELOPMENT SERVICES
15 AUG 2008
RECEIVED

Client
MR & MRS MAYNE.

Job Title
19, REEVES ROAD,
BURBAGE,
LE/CS.

Drawing Title
PROPOSED EXTENSION
TO THE SIDE OF
SEMI - DETACHED HOUSE.

631/92.

Scale 1:50 & 1:100

Date JULY 2008 | Drawn by D.J. WILKINSON.

PP 519608

Drg. No. 4/A2 | Rev.

JOHN E. WRIGHT 526657

1 prints.

594 x 841mm A1