
DO NOT SCALE

DIMENSIONS IN mm UNLESS INDICATED

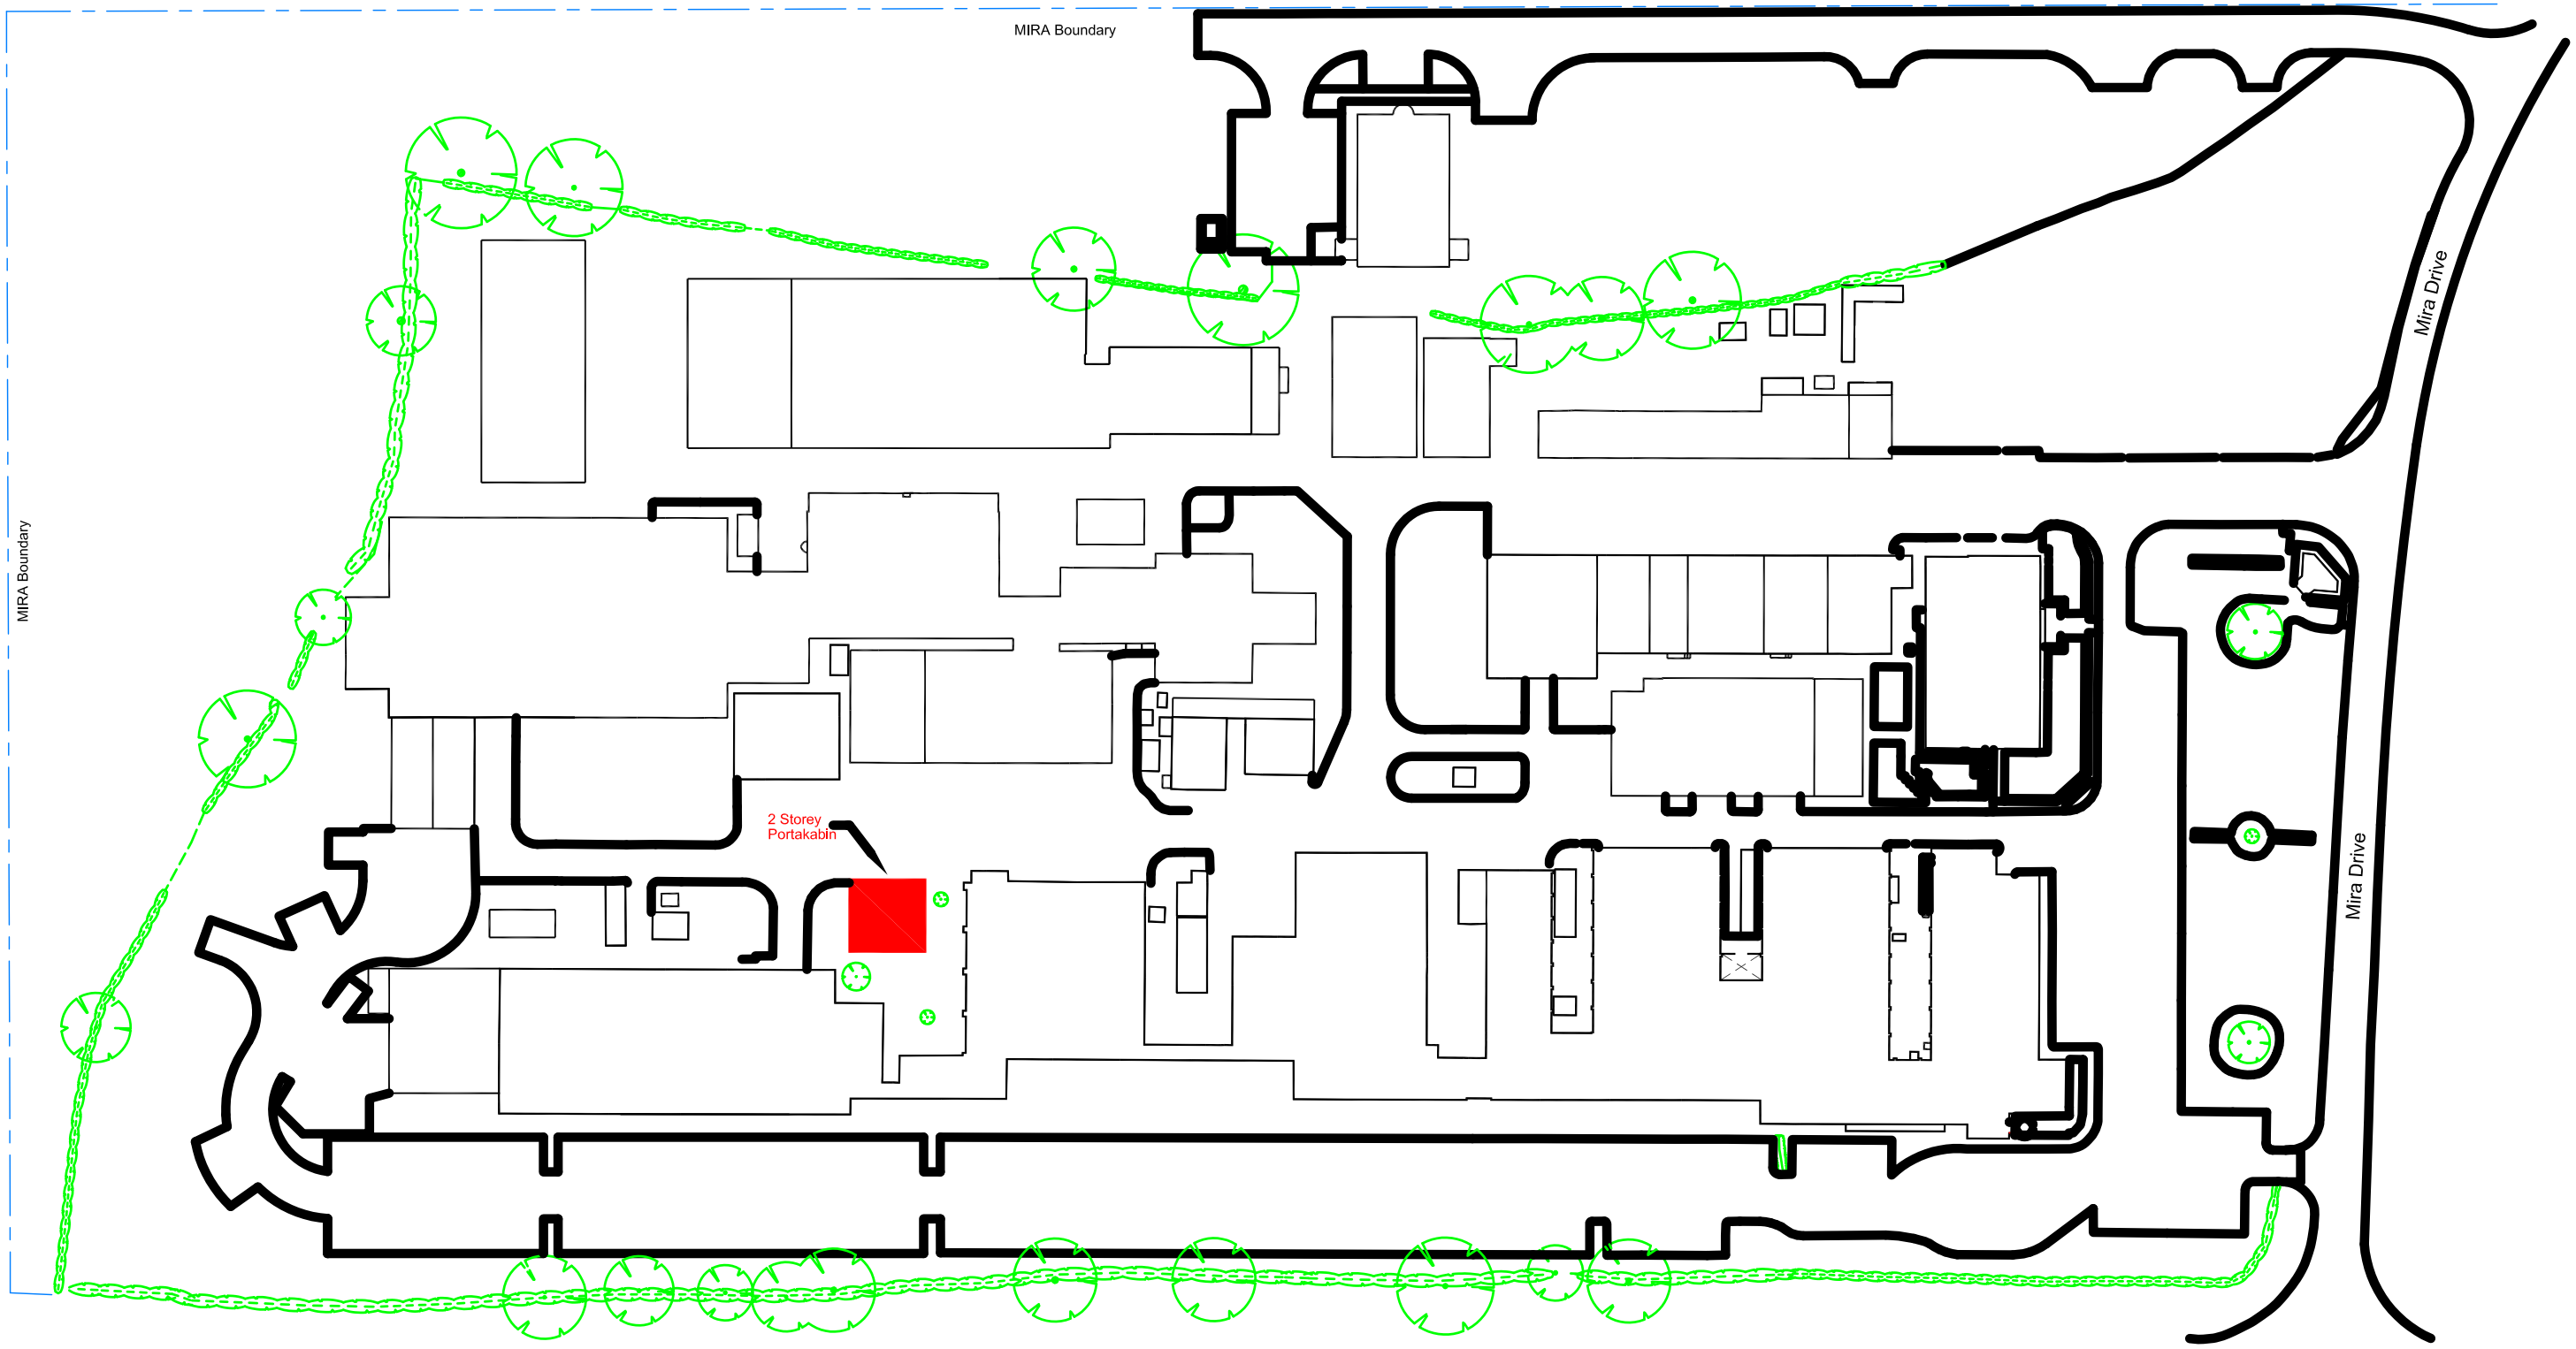

Rev	By	Revision	Chk'd	Date

Information / Provisional
Date: July 2008
Tender / Quotation
Date:
Construction / Manufacture
Date:
As Built
Date:

Drawing Title:

2 Storey Portakabin Location Plan

Project No:

A3

Drawn by:	Date :	Checked :	Date :	Approved :	Date :	Scale :
KW	July 2008	IL	July 2008	IL	July 2008	1:1000@A3

MIRA
TEST FACILITY ENGINEERING
© Copyright MIRA Ltd 2008
Watling Street, Nuneaton
Warwickshire. CV10 0TU
England
TEL +44 (0)24 7635 5000
FAX +44 (0)24 7635 8000

Drawing No: LS/008/102

Rev