

DRAWING No

REV

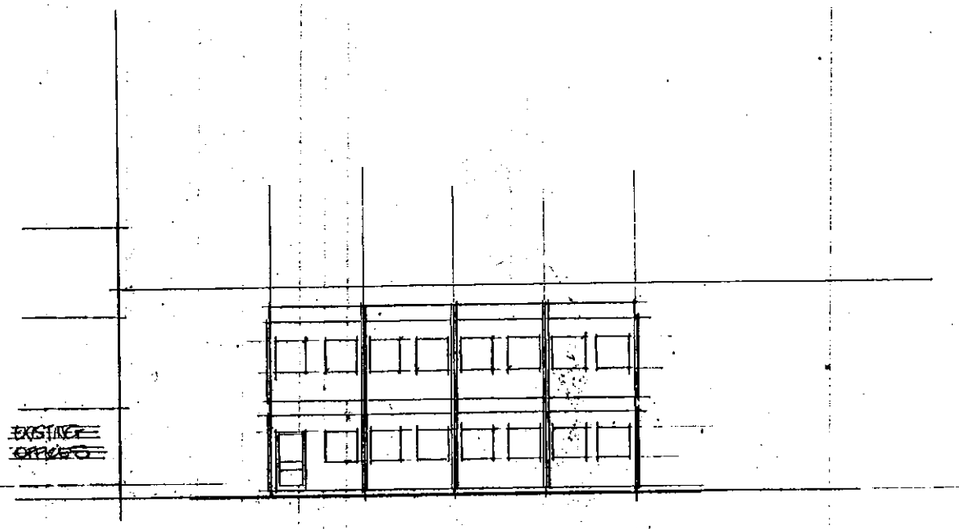

ELEVATION A

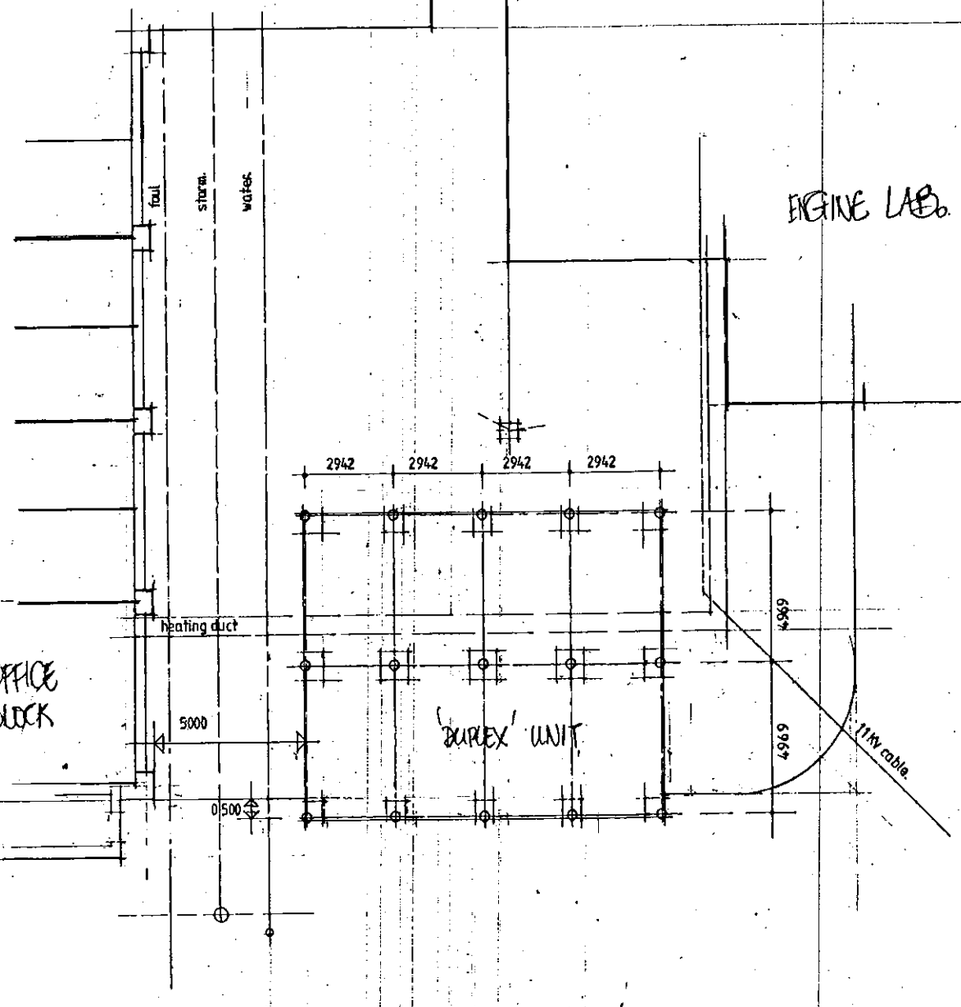

DO NOT SCALE

DIMENSIONS IN UNLESS INDICATED

No	NOTE	DATE

No	REVISION	DATE

TITLE

OFFICE ACCOMMODATION FOR CRASH ENGINEERING. PORTAKABIN 'DUPLEX'

A1

SCALE 1:100

DRAWN	DATE	CHK'D	DATE	APPR'D	DATE
GC	May 93				

CONTRACT No

DRAWING No LS 017 080. REV

CIVILS AND FACILITIES PROJECTS

MOTOR INDUSTRY RESEARCH ASSOCIATION
WATLING STREET
NUNEATON
WARWICKSHIRE
ENGLAND CV10 0TU
TEL 0203 348541 FAX 0203 343772

MIRA © THIS DRAWING IS THE PROPERTY OF MIRA AND MUST NOT BE COPIED OR TRANSMITTED TO OTHERS