


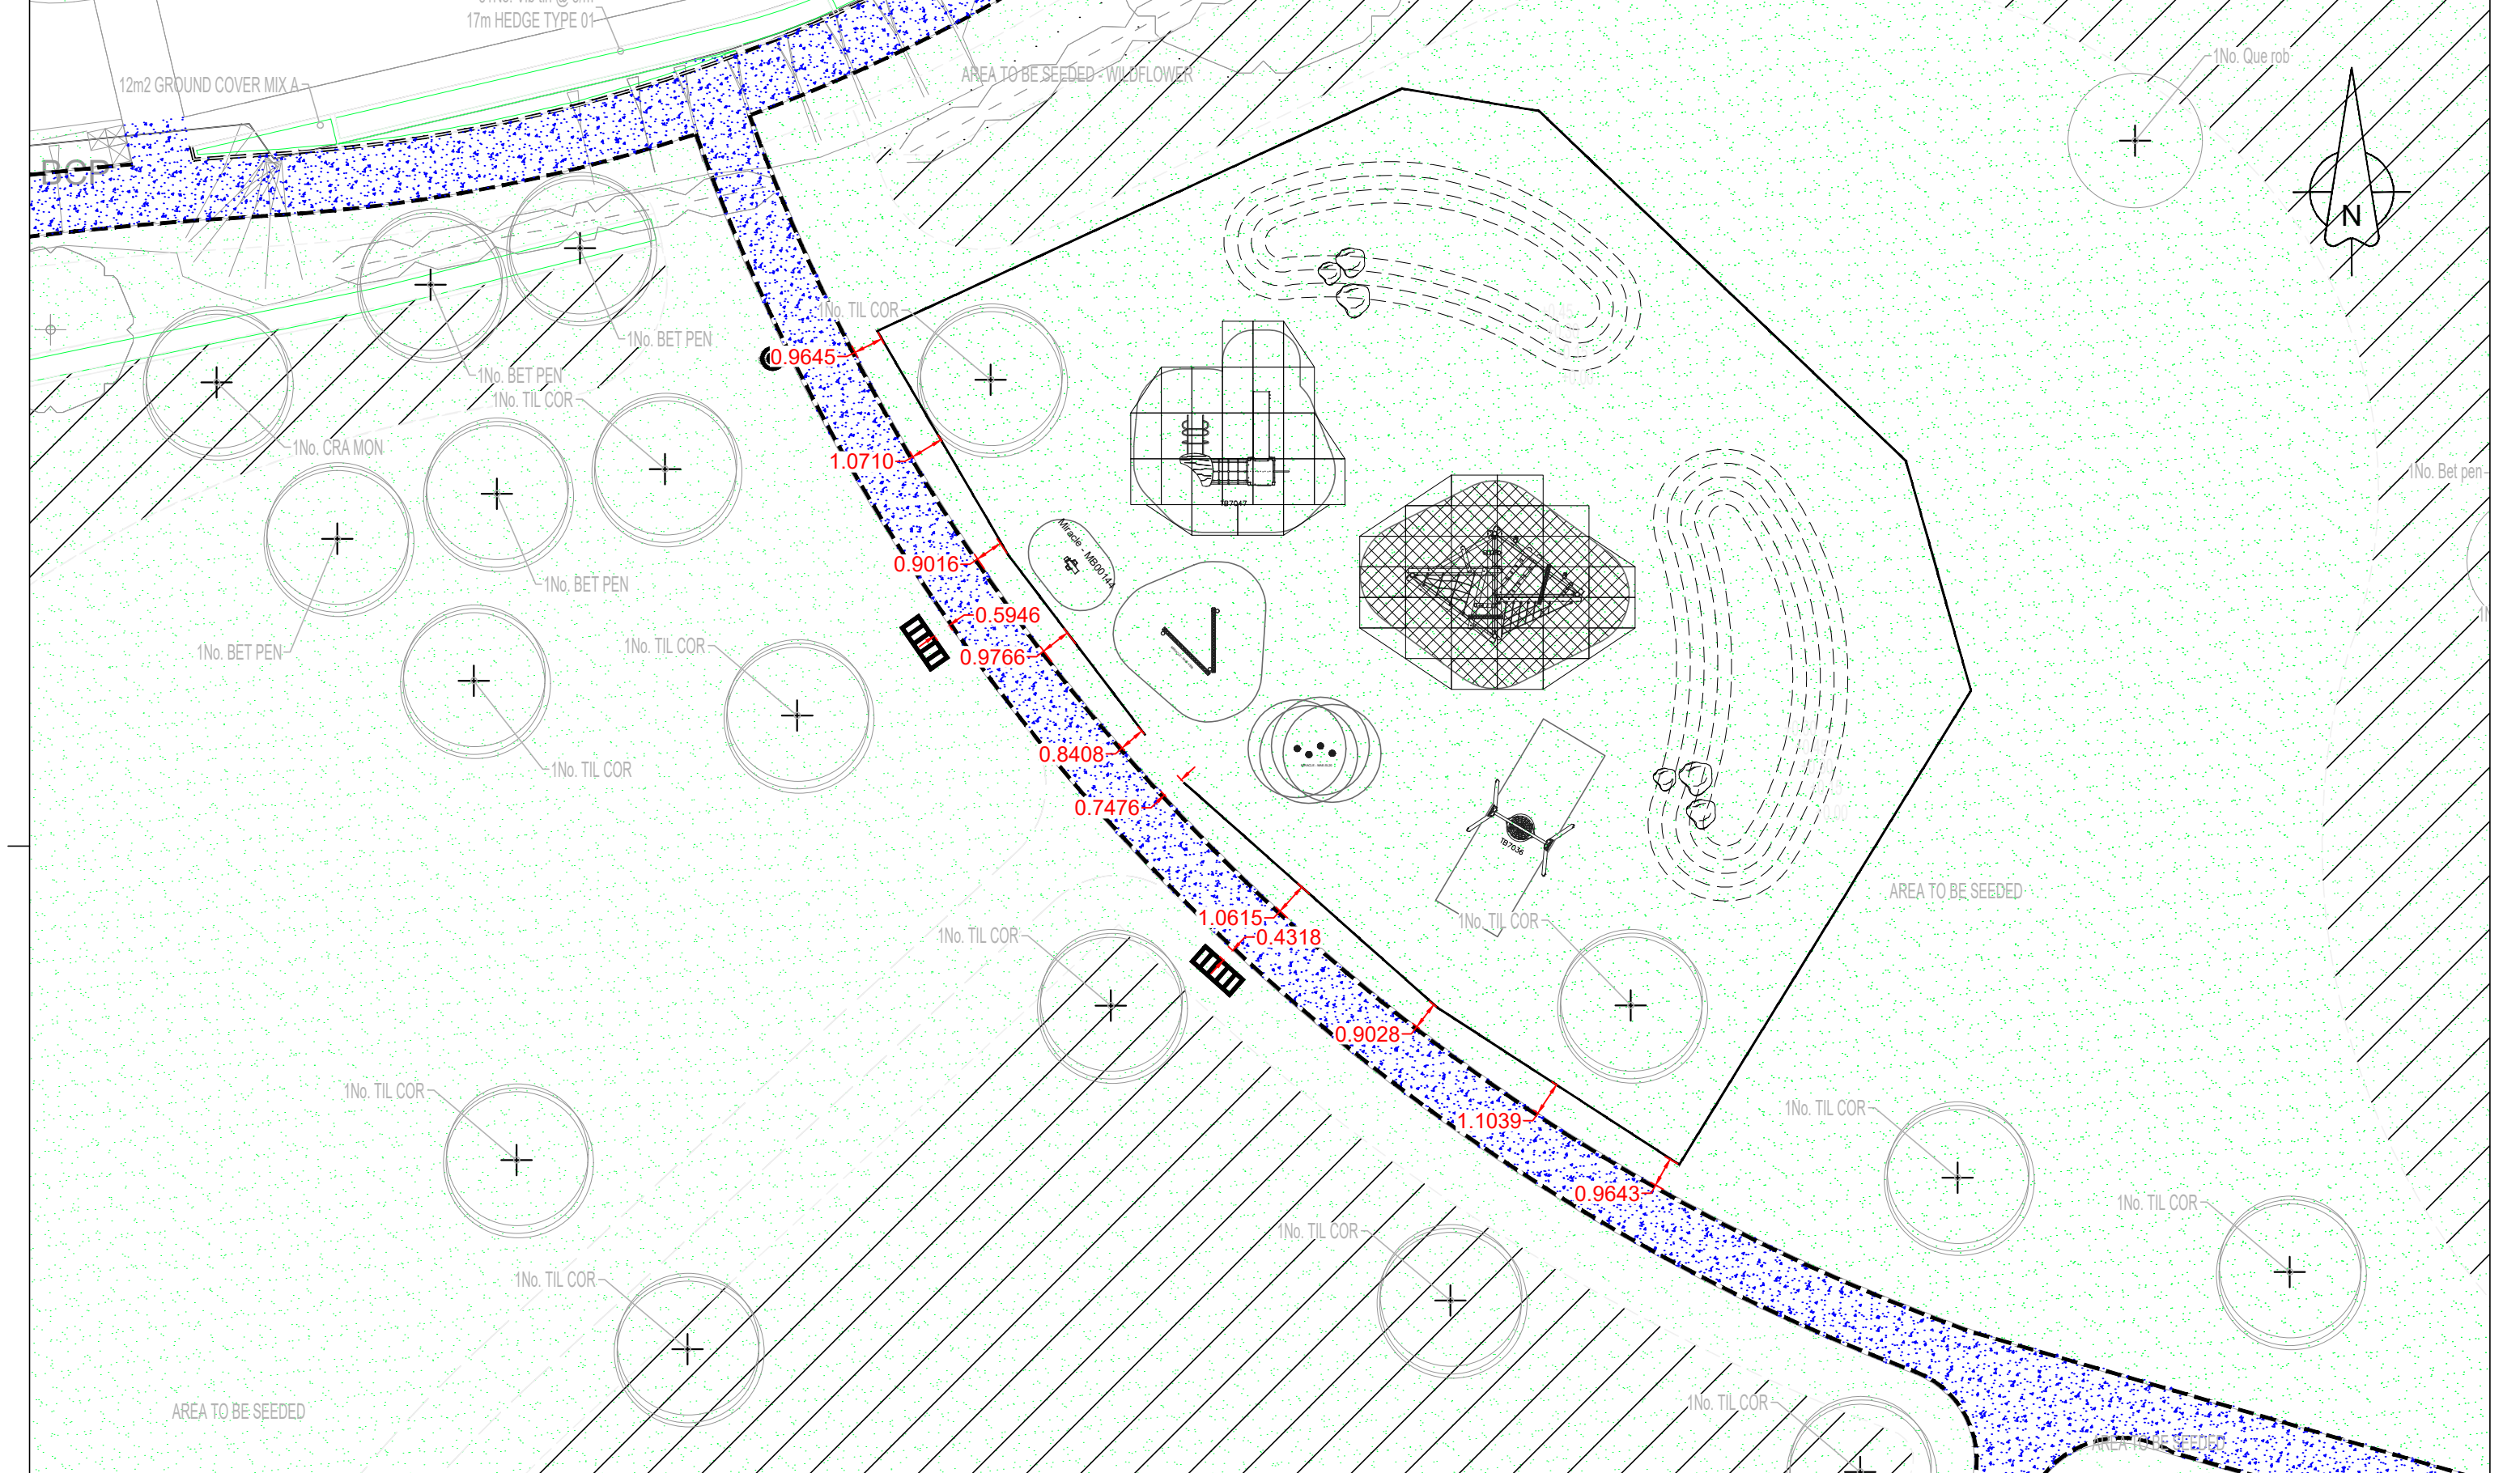

 Persimmon Persimmon Homes (REGION)		Development	
Drawing Title		Sketchley Grange Burbage	
Knee Rail Dimensions		Date	07/25
Drawing Status		Scale	1/200@A3
		Drawn / Checked by	AA
		Rev	LP
		???	???