


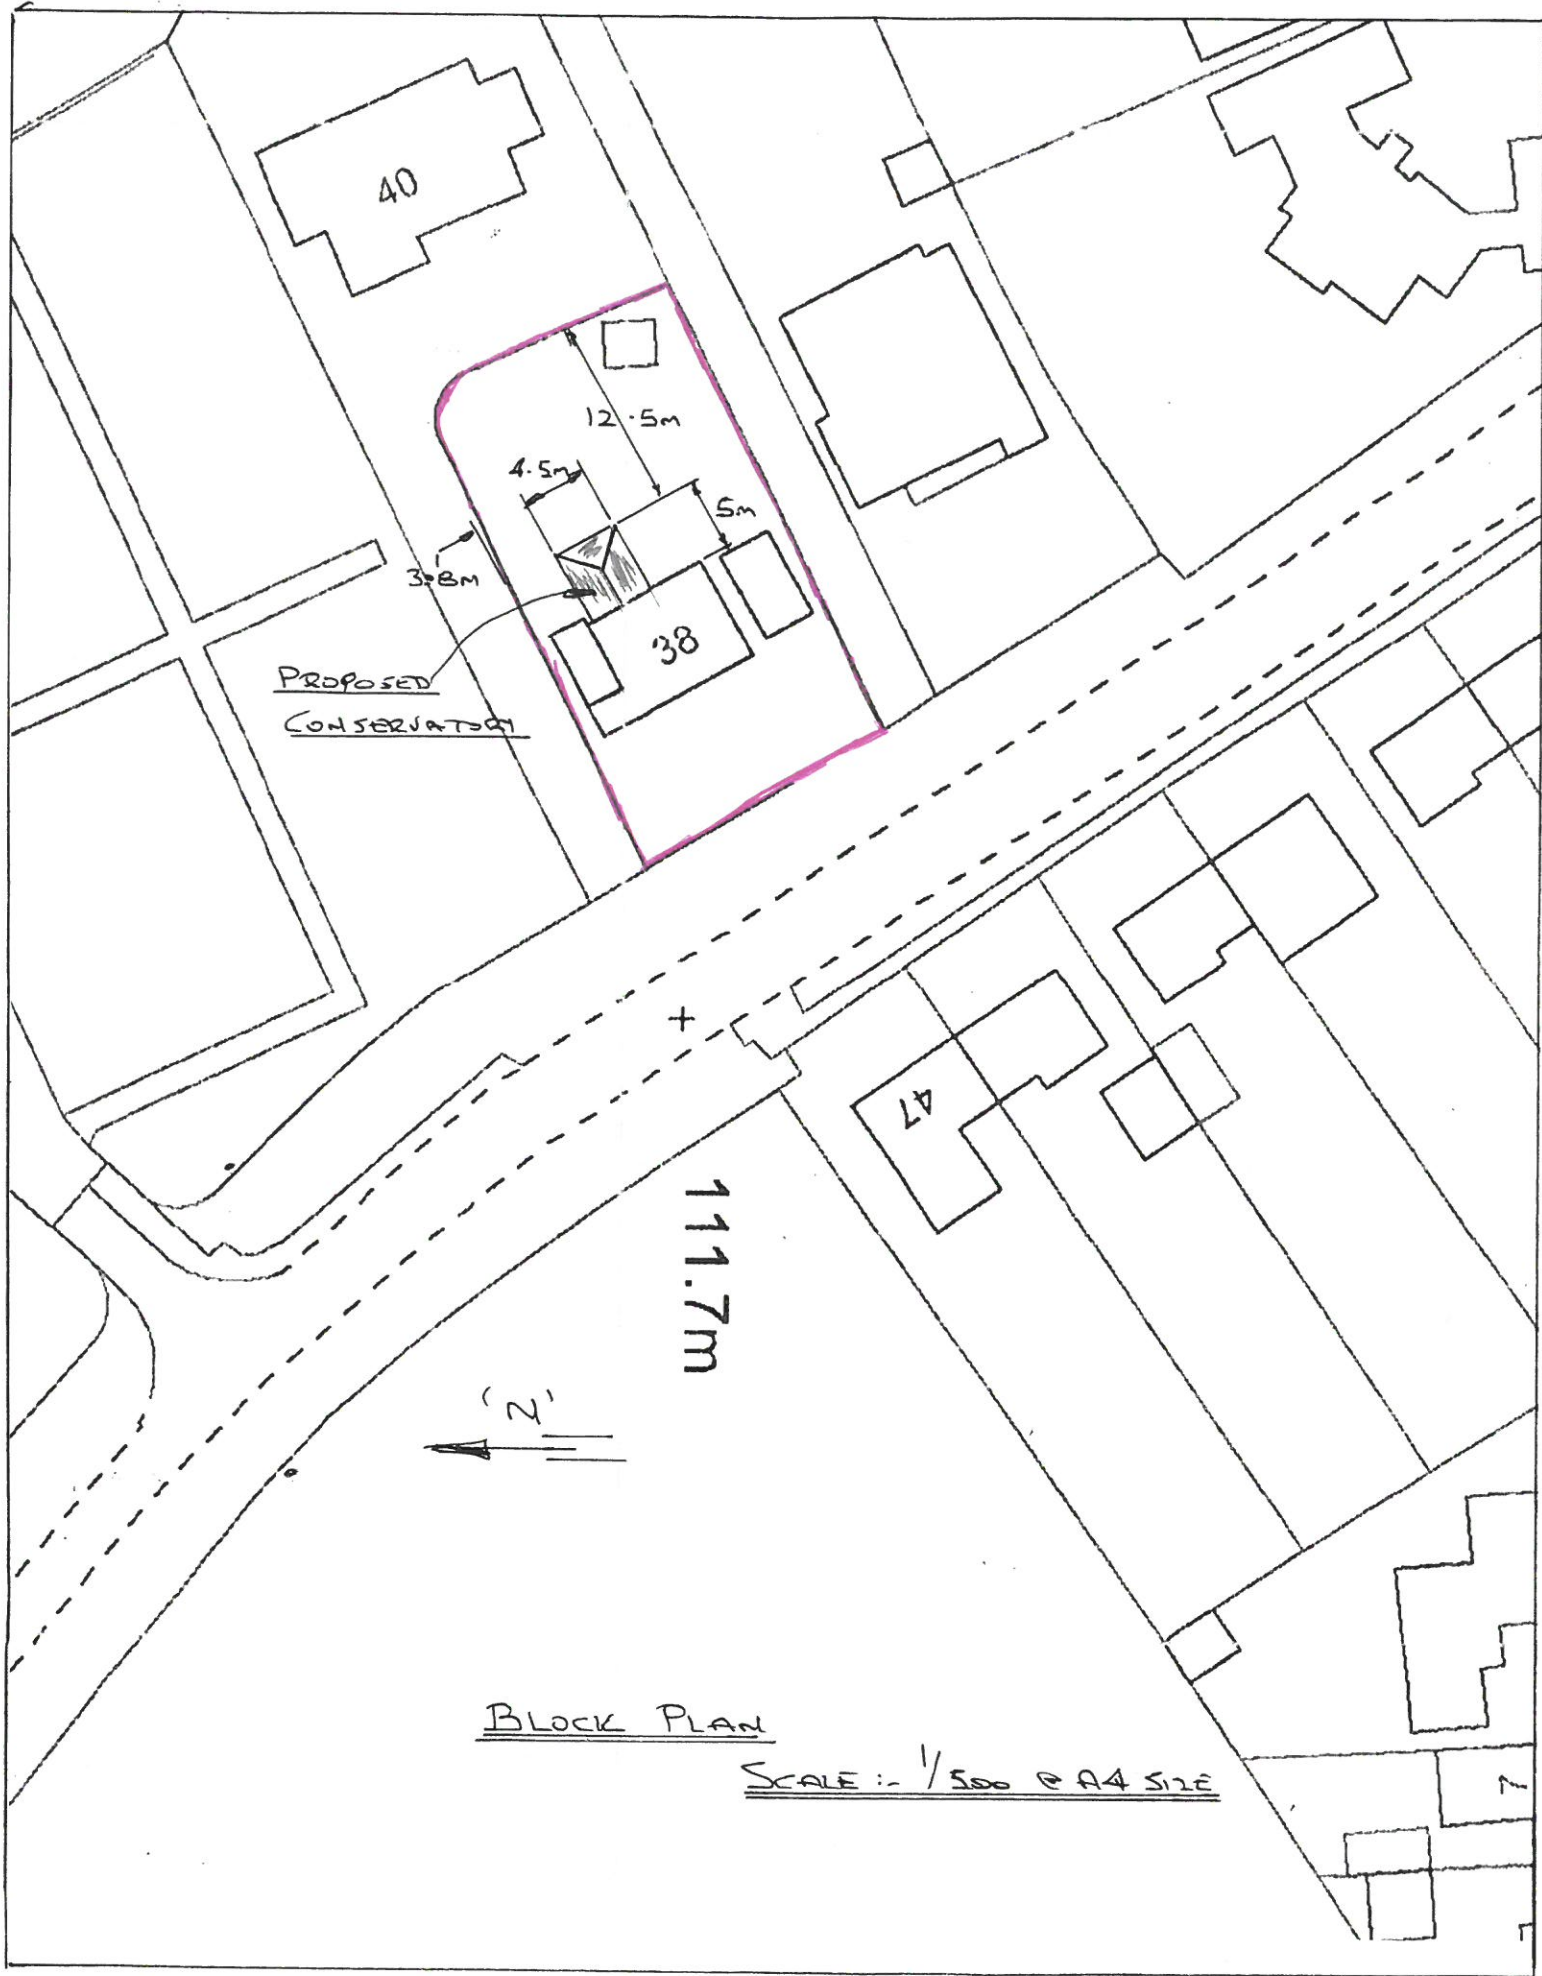

PROPOSED
CONSERVATION

111.7m



BLOCK PLAN

SCALE :- 1/500 @ A4 SIZE