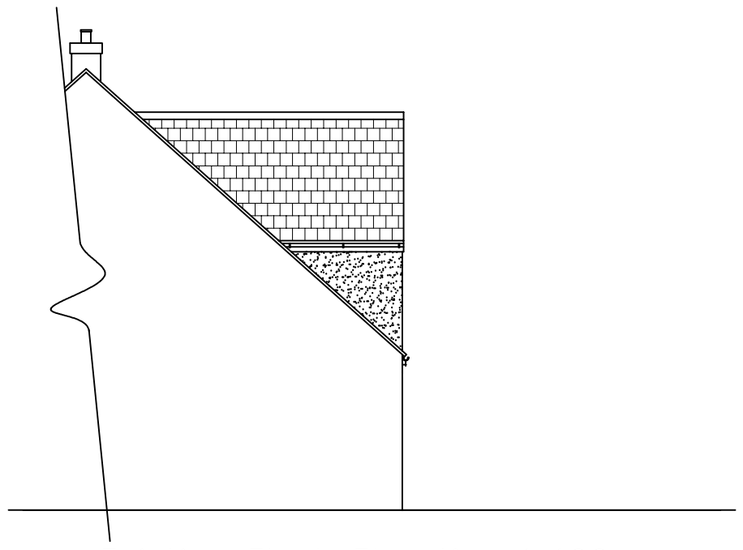

Existing Flank Elevation 1:100

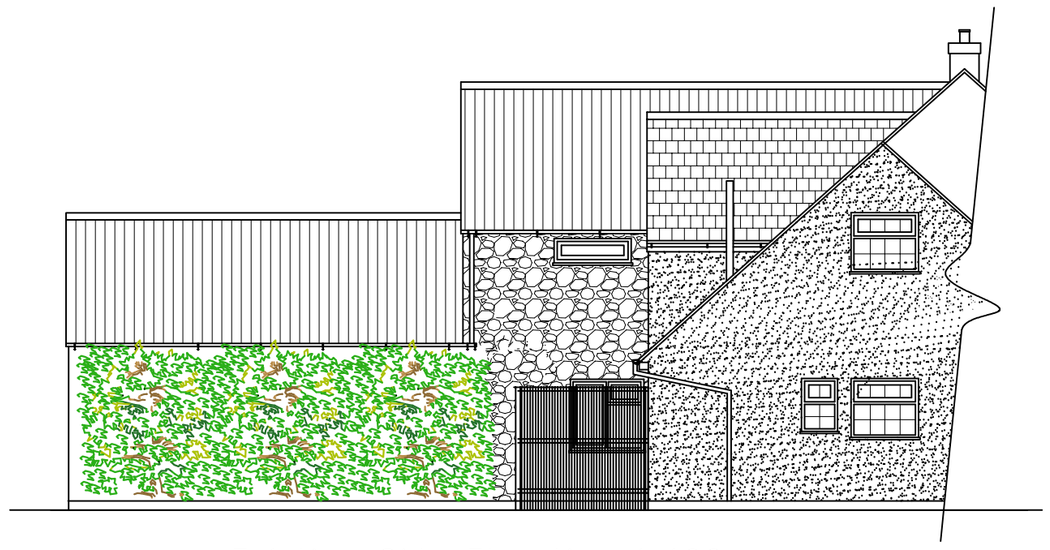

Existing Side Elevation 1:100



Existing Rear Elevation 1:100

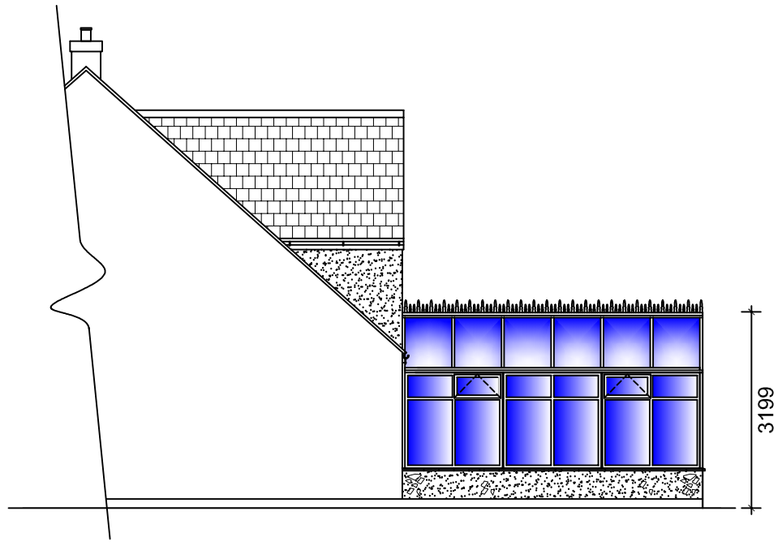

Proposed Flank Elevation 1:100

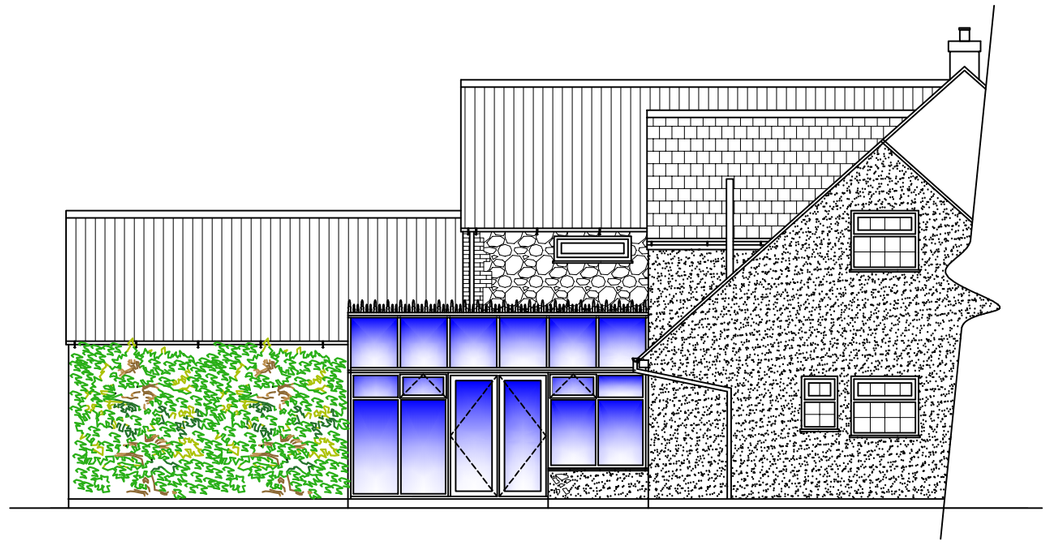

Proposed Side Elevation 1:100



Proposed Rear Elevation 1:100

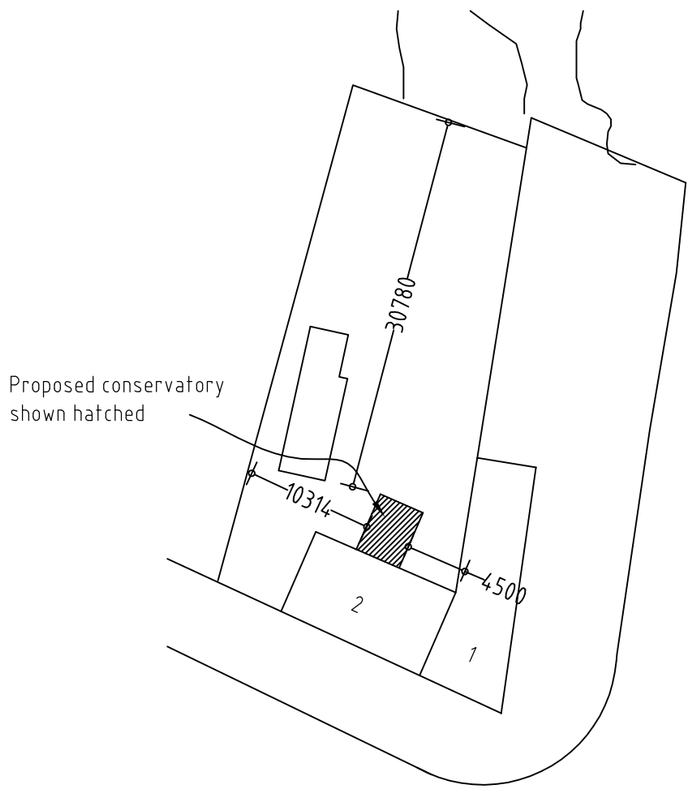

Site Plan 1:500

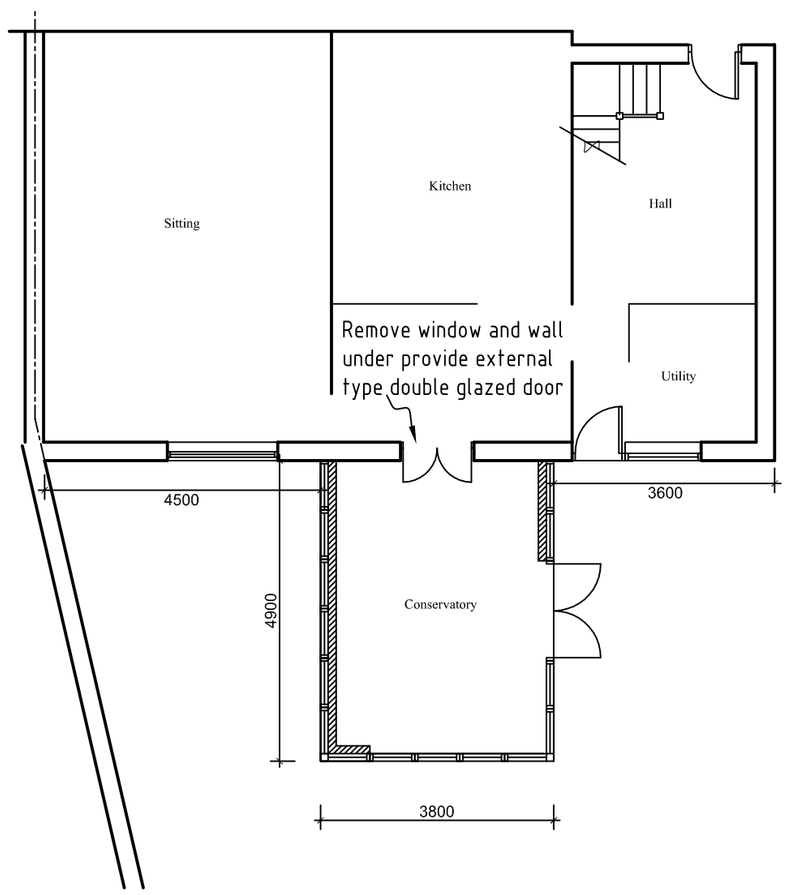

Proposed Ground Floor Plan 1:50

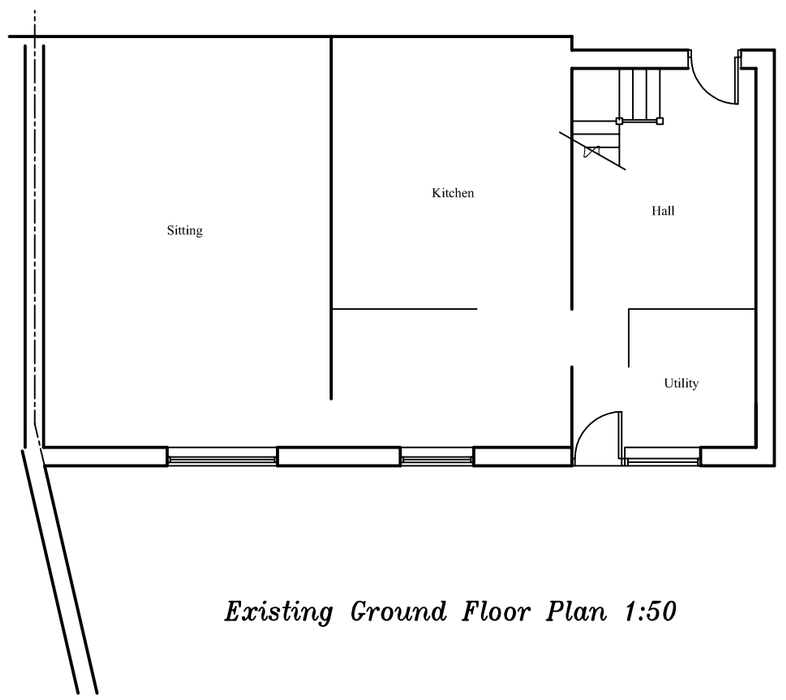

Existing Ground Floor Plan 1:50

Notes
1. Stub walls rendered and painted white with random stone inserts to match existing.
2. Double glazed units in white frame
3. RW downpipe to match existing

Status
- [x] PRELIMINARY
- [ ] FOR CONSTRUCTION
- [x] FOR PLANNING PERMISSION
- [ ] FOR BUILDING REGULATIONS

cadplan
Design & Planning
7 Cumberland Gardens, Castle Bytham, Lincs, NG33 4SQ.
Mobile: 07737492766

PROJECT:	2 Ashby Road, Markfield, LE67 9UD		
TITLE:	Proposed Rear Conservatory		
Scale: As shown	Drawn: MP	DATE: Aug 09	DWG No: 181-01 Rev

A2 Page size 1000mm @ 1:50 — 1000 — Dimensions in mm